



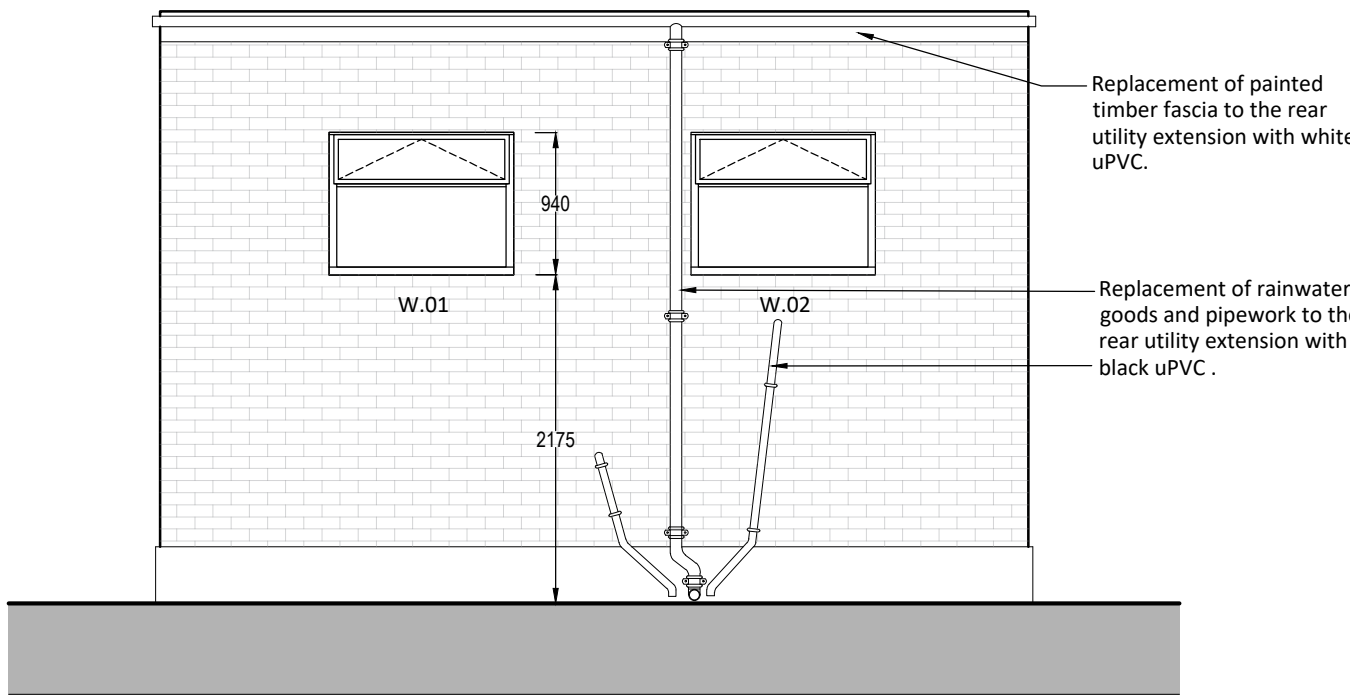

Rear Extension Elevation 01  
1:50



Rear Extension Elevation 02  
1:50

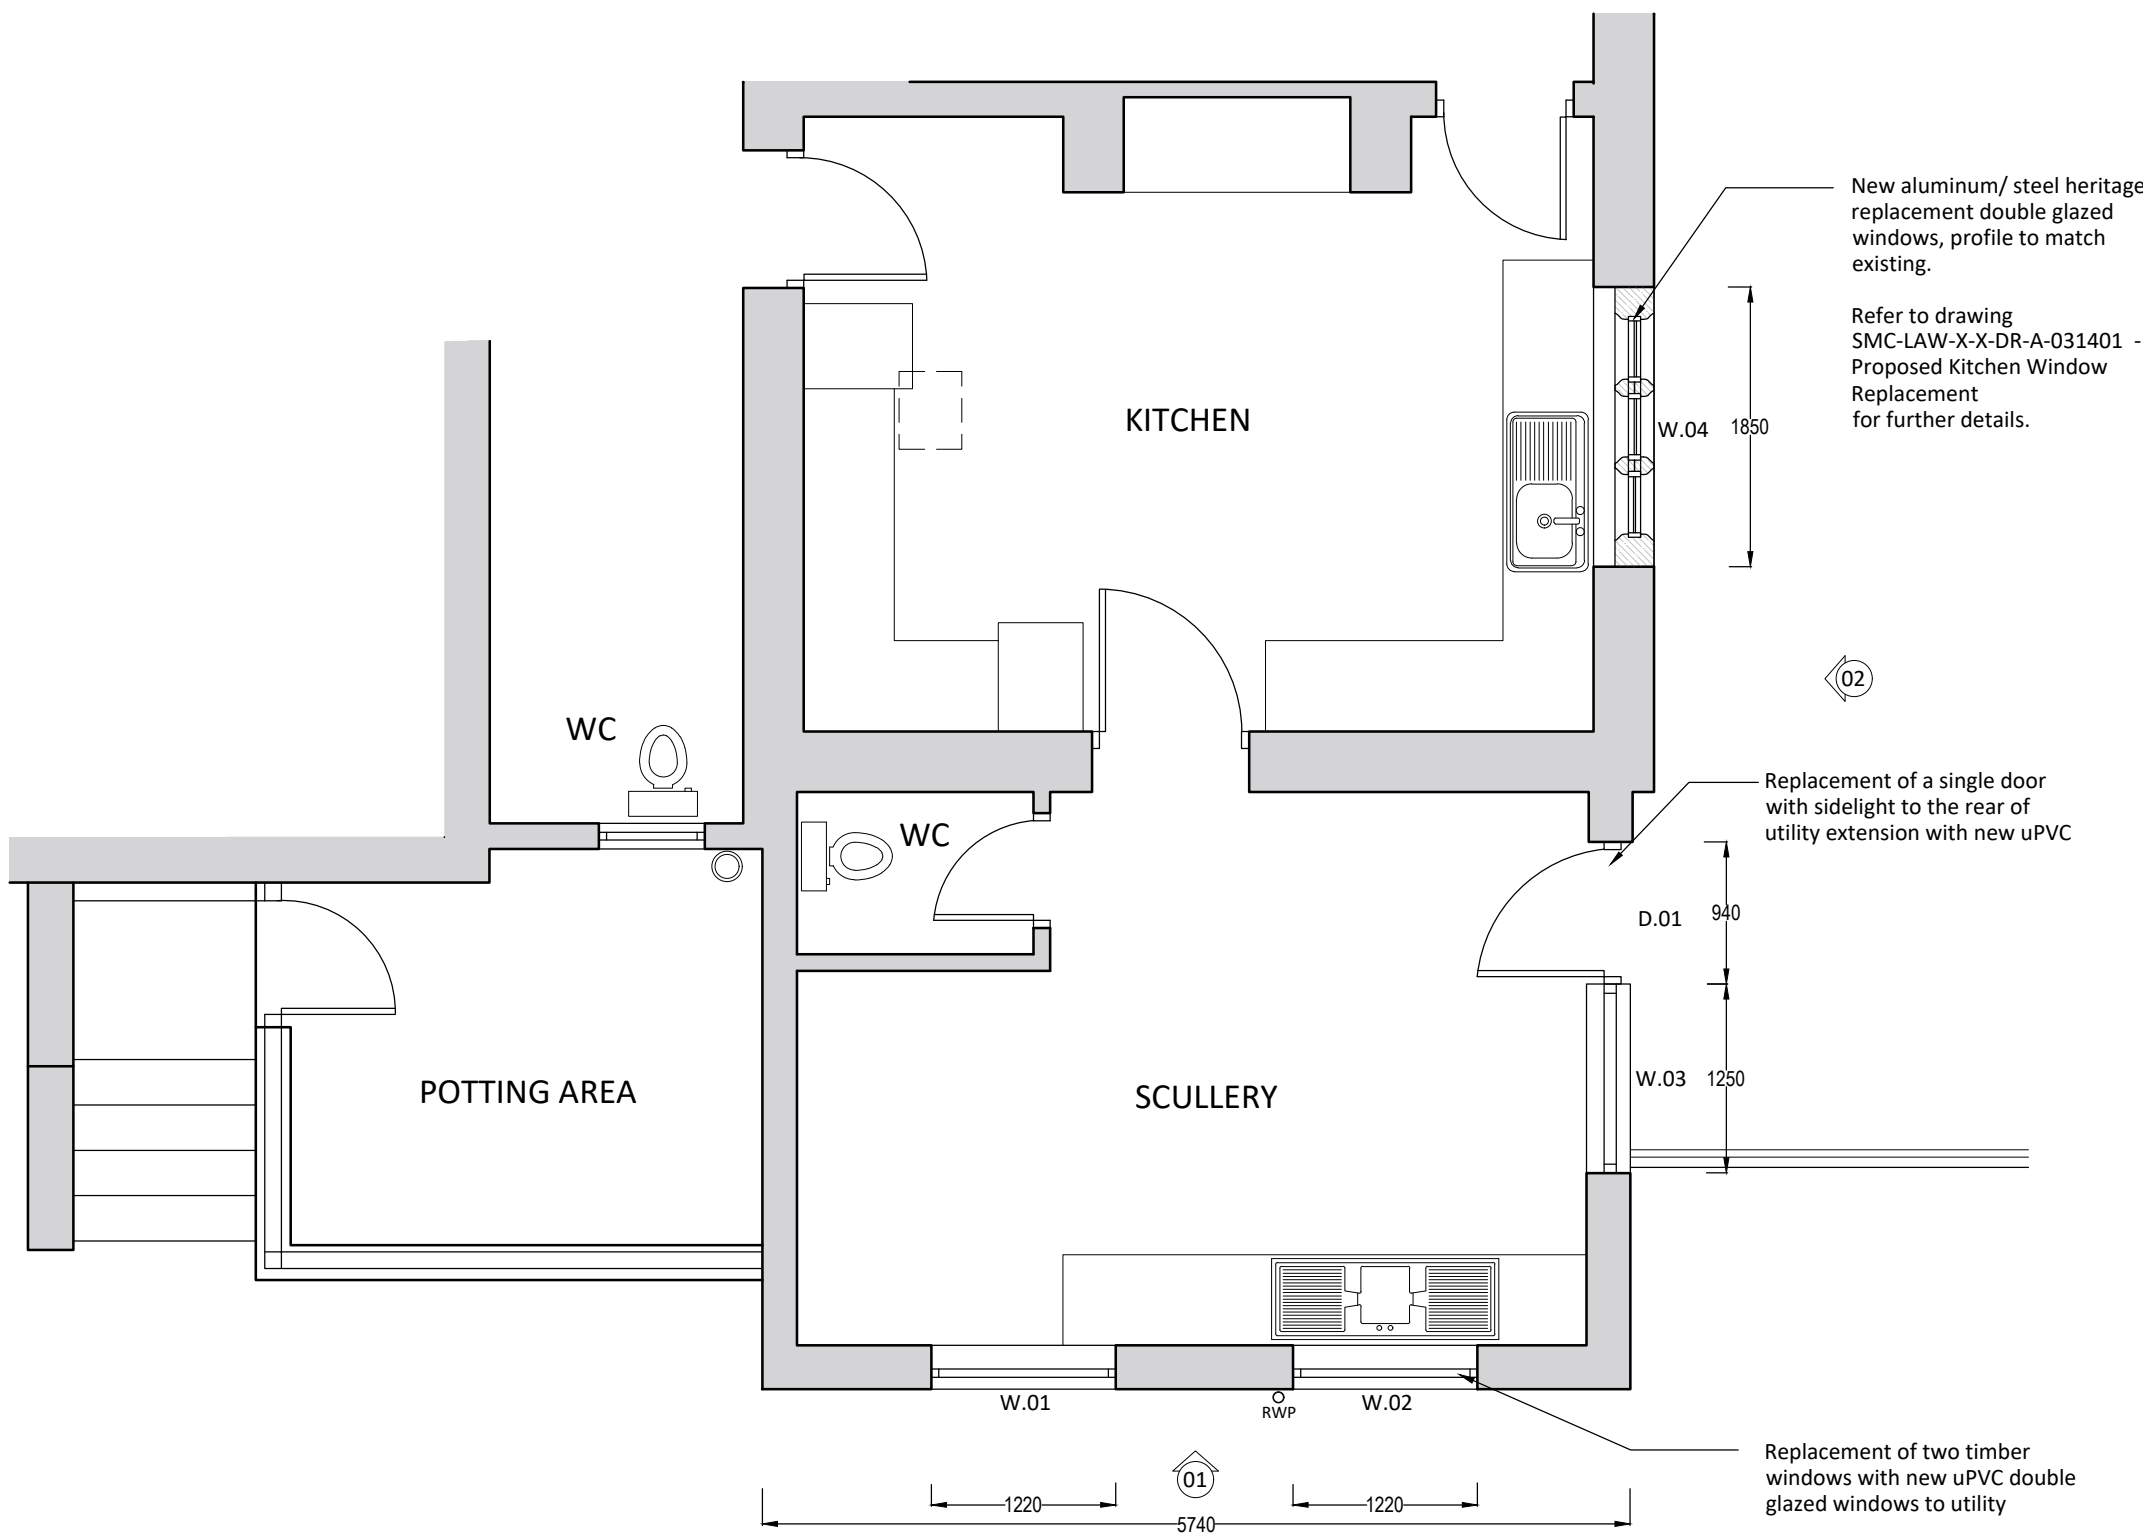

Proposed Floor Plan  
1:50

|                                  |                                 |          |
|----------------------------------|---------------------------------|----------|
| P1                               | Initial Issue                   | 30.10.20 |
| REV                              | DESCRIPTION / BY / CHK / APP    | DATE     |
| RIBA PLAN OF WORK 2013 WORKSTAGE | LEVEL OF MODEL DEFINITION (LOD) |          |
| PURPOSE OF ISSUE - FIT FOR ...   | APPROVAL                        |          |



CARDIFF: 020 2076 2511  
LONDON: 0207 138 3560  
WREXHAM: 01978 357 887  
www.lawray.co.uk

CLIENT  
The Diocese of Wrexham

PROJECT TITLE  
The Presbytery of St. Mary's Cathedral  
Regent Street, Wrexham

DRAWING TITLE  
Proposed Floor Plan & Elevations

|       |            |       |         |          |
|-------|------------|-------|---------|----------|
| DATE  | SCALE @ A1 | DRAWN | CHECKED | APPROVED |
| 10.20 | 1:50       | AJ    | DH      | -        |

|             |                         |                                                                 |     |
|-------------|-------------------------|-----------------------------------------------------------------|-----|
| PROJECT No. | DRAWING No.             | PROJECT - ORIGINATOR - ZONE - LEVEL - TYPE - ROLE - CLASSNUMBER | REV |
| 1818        | SMC-LAW-X-X-DR-A-061001 |                                                                 | P1  |

DO NOT SCALE  
Any discrepancy or query concerning this drawing should be referred to the Architect  
Copyright © LAWRAY  
Registered Office: Greenmeadow Springs, CARDIFF CF15 7AB. Reg. Co. No. 2724178. VAT Reg. No. 134 2146 06