



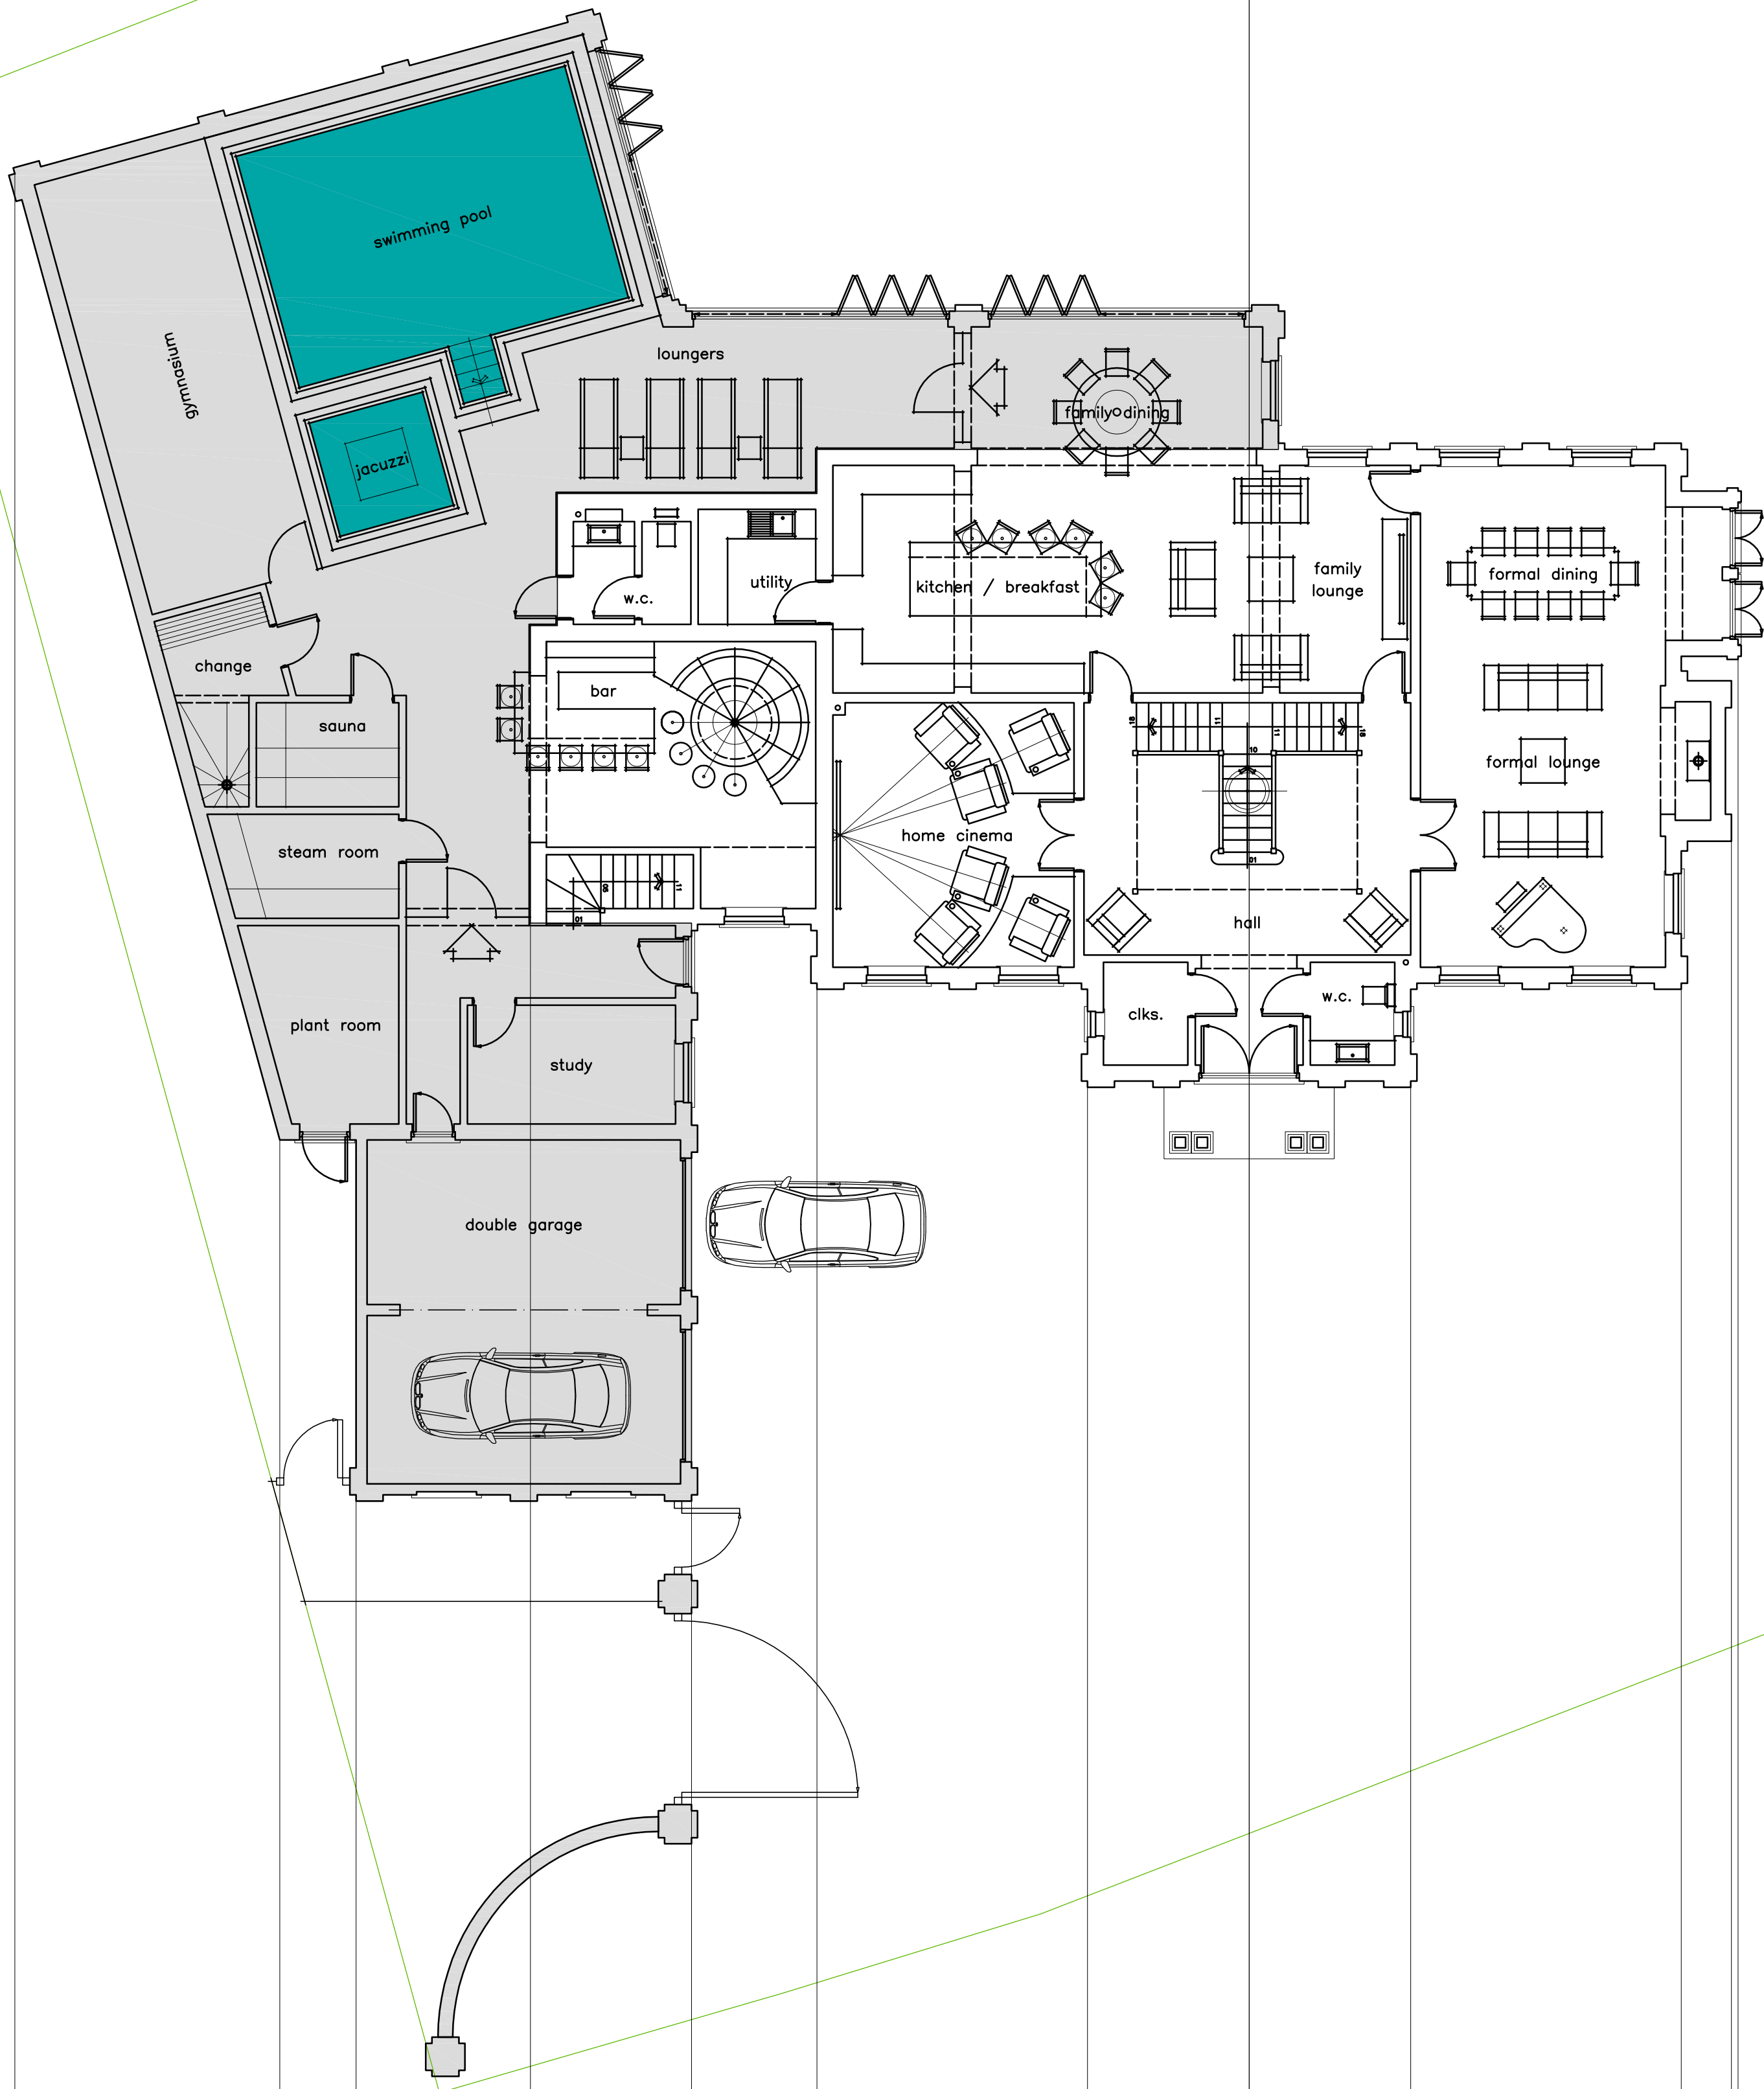

Proposed Ground Floor Plan

Extent of proposed extension shaded grey colour 254

 

Proposed Front Elevation



REVISIONS

--	--	--



S M ARCHITECTURAL LIMITED
T/A: HOMEWOOD DESIGN
THE COACH HOUSE
BURLEIGH LODGE
BURLEIGH DRIVE
OFF SUTTON ROAD
MILE OAK
TAKWORTH
STAFFORDSHIRE
B75 3PE
T : 01827 289898
E : INFO@HOMEWOODDESIGN.CO.UK
W : WWW.HOMEWOODDESIGN.COM

CLIENT:
M J RUSSELL

PROJECT:
PROPOSED ALTERATIONS
& EXTENSIONS
MIDLAKE HOUSE
OFF HILLOCK LANE
GRESFORD

DRAWING TITLE:
PROPOSED FLOOR PLANS
& ELEVATIONS
[SHEET 1 OF 4]

PLANNING DRAWING

SCALE 1:100@A1	CHECKED SM
DATE NOV.2020	DRAWN BY EC

DWG.NO 1222	03	REV. -
----------------	----	-----------