
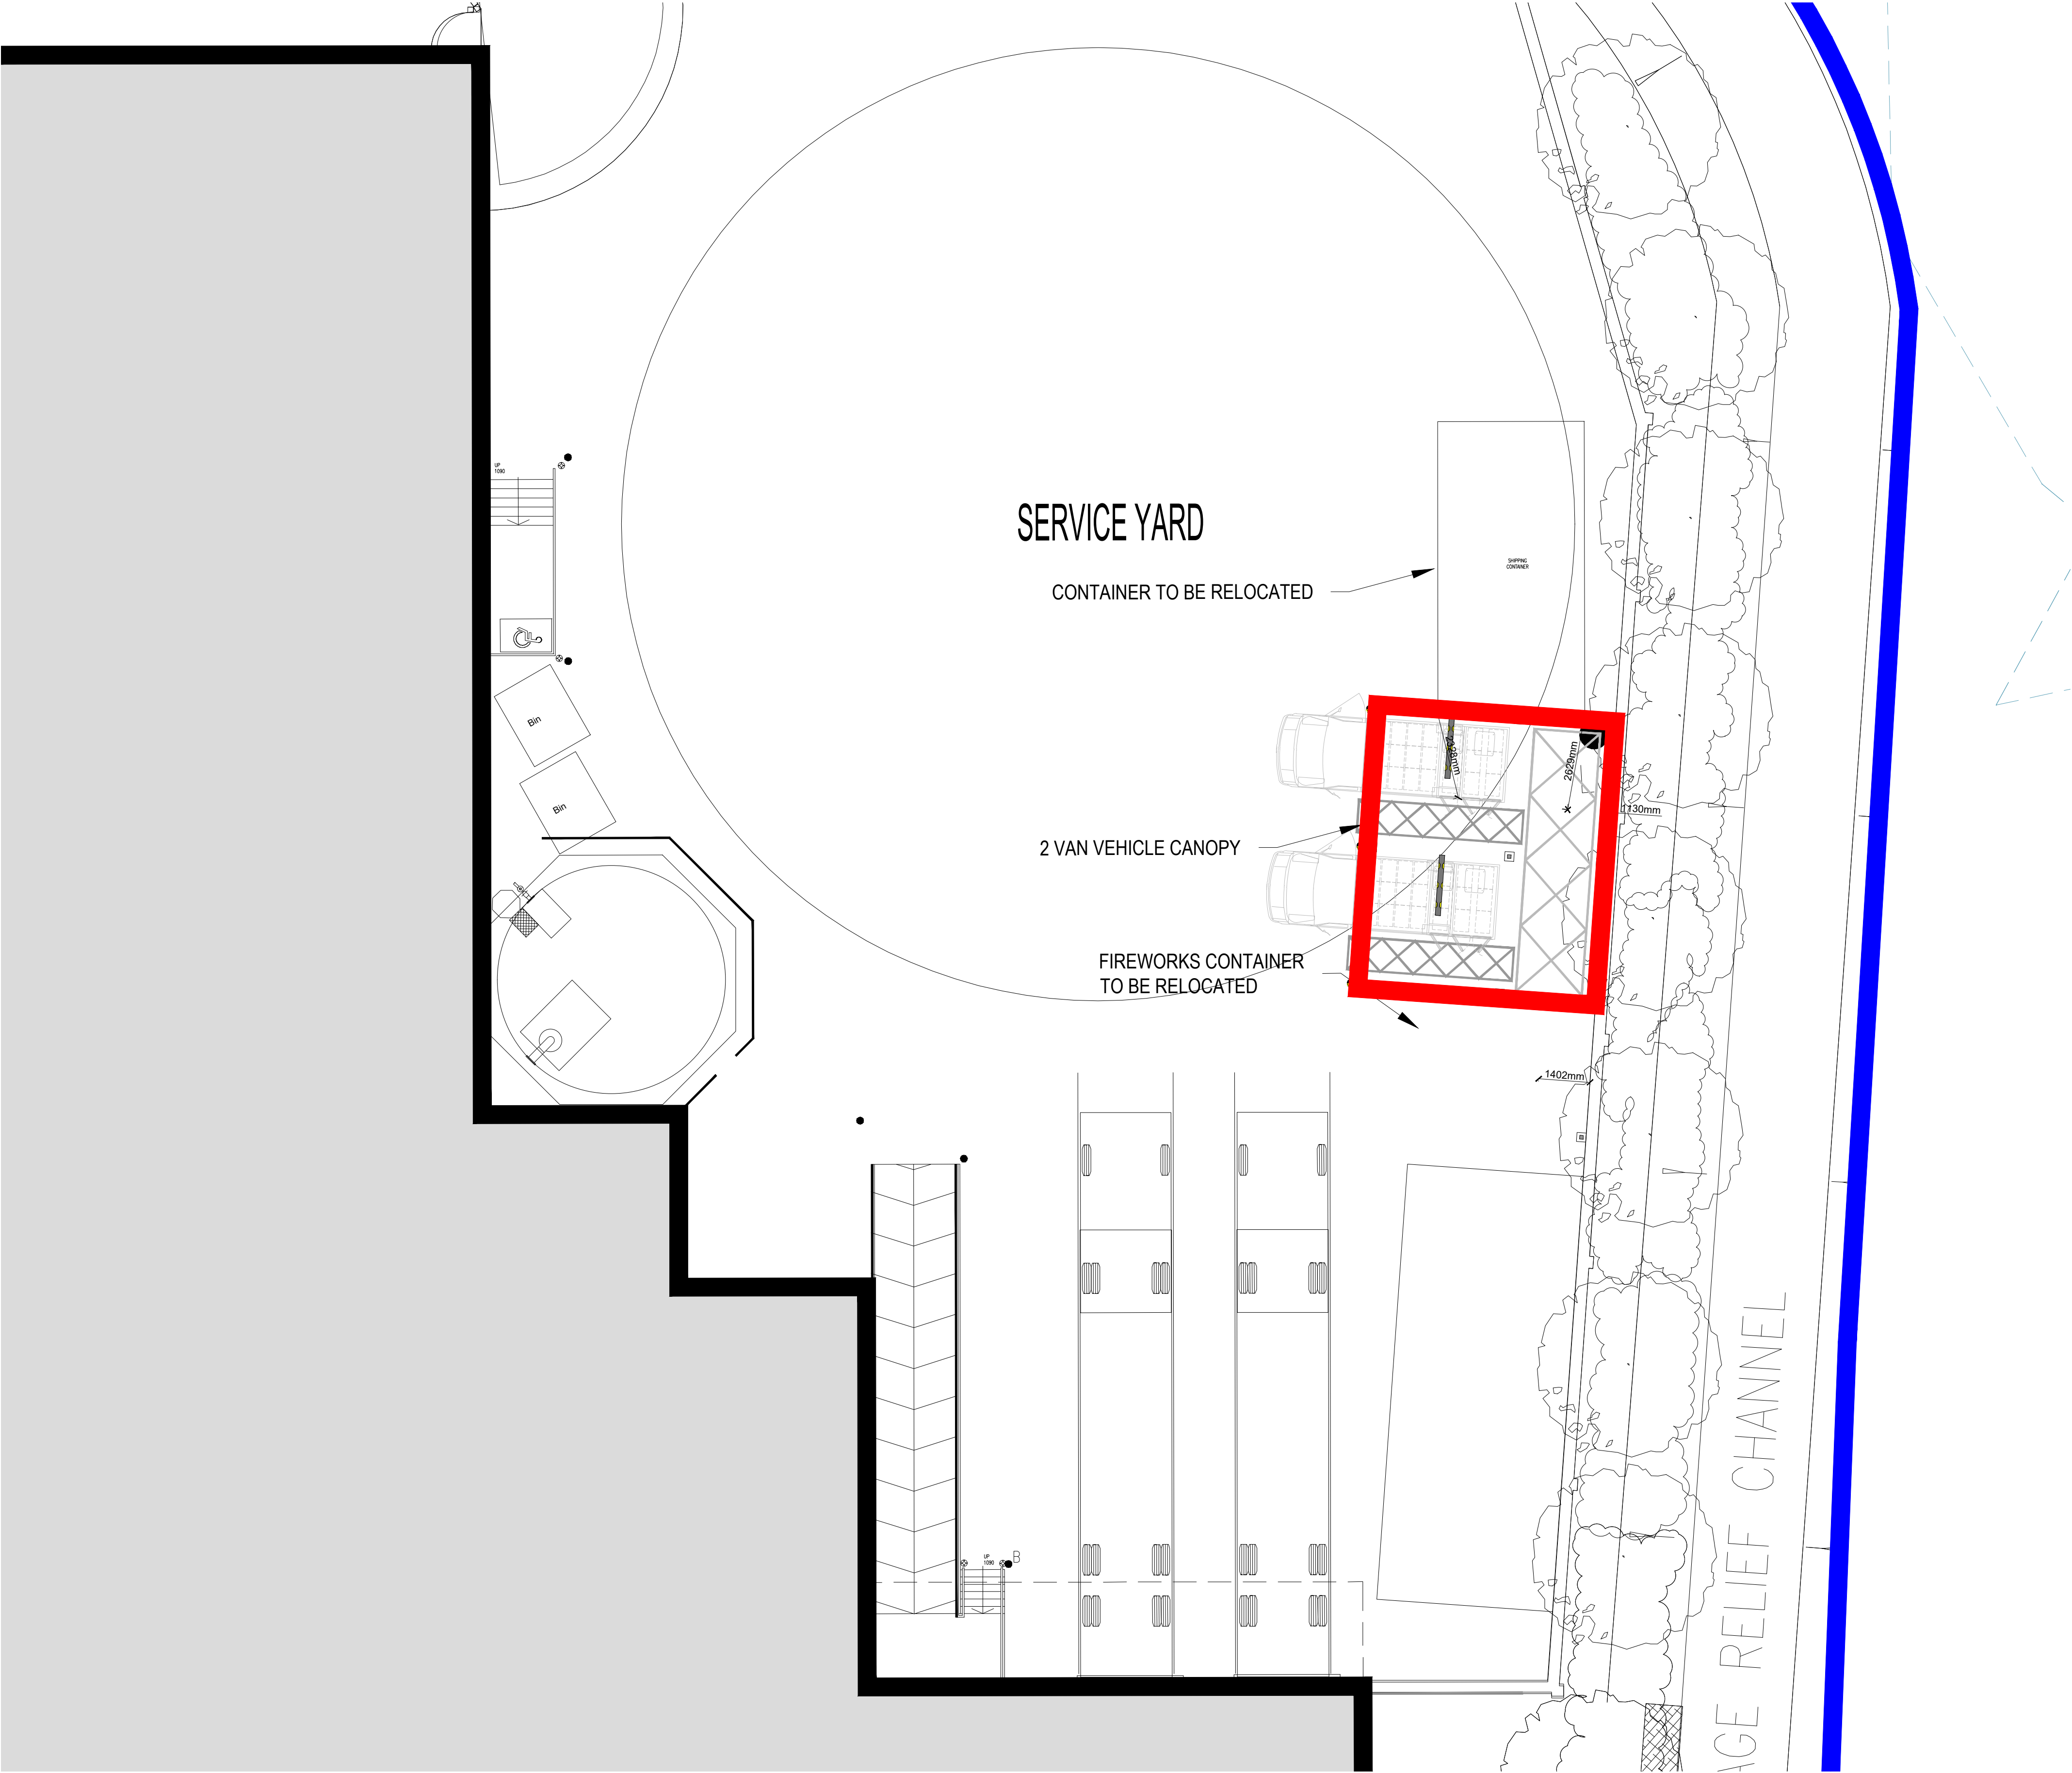


© Whittam Cox Architects - Disclaimer:

This drawing is copyright of WCEC Group Ltd trading as Whittam Cox Architects, and shall not be reproduced nor used for any other purpose without the written permission of the Architects. This drawing must be read in conjunction with all other related drawings and documentation. It is the contractors responsibility to ensure full compliance with the Building Regulations.

It is the contractors responsibility to check and verify all dimensions on site. Any discrepancies to be reported immediately. IF IN DOUBT ASK.

Materials not in conformity with relevant British or European Standards/Codes of practice or materials known to be deleterious to health & safety must not be used or specified on this project.

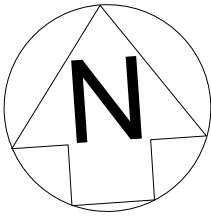

No. Date Description Drawn/Checked By

CLIENT



PROJECT
417 WREXHAM
HOME SHOPPING

TITLE
PROPOSED SITE PLAN

DRAWING STATUS
PLANNING

DRAWN LH CHECKED JG

SCALE 1:100

DATE JULY 2020

Whittam Cox
ARCHITECTS
whittamcox.com

Chesterfield / 01246 260261
London / 020 3388 0019
Leeds / 0113 468 2450

JOB NO. DRAWING NO. REV
200327 PL_04 -