


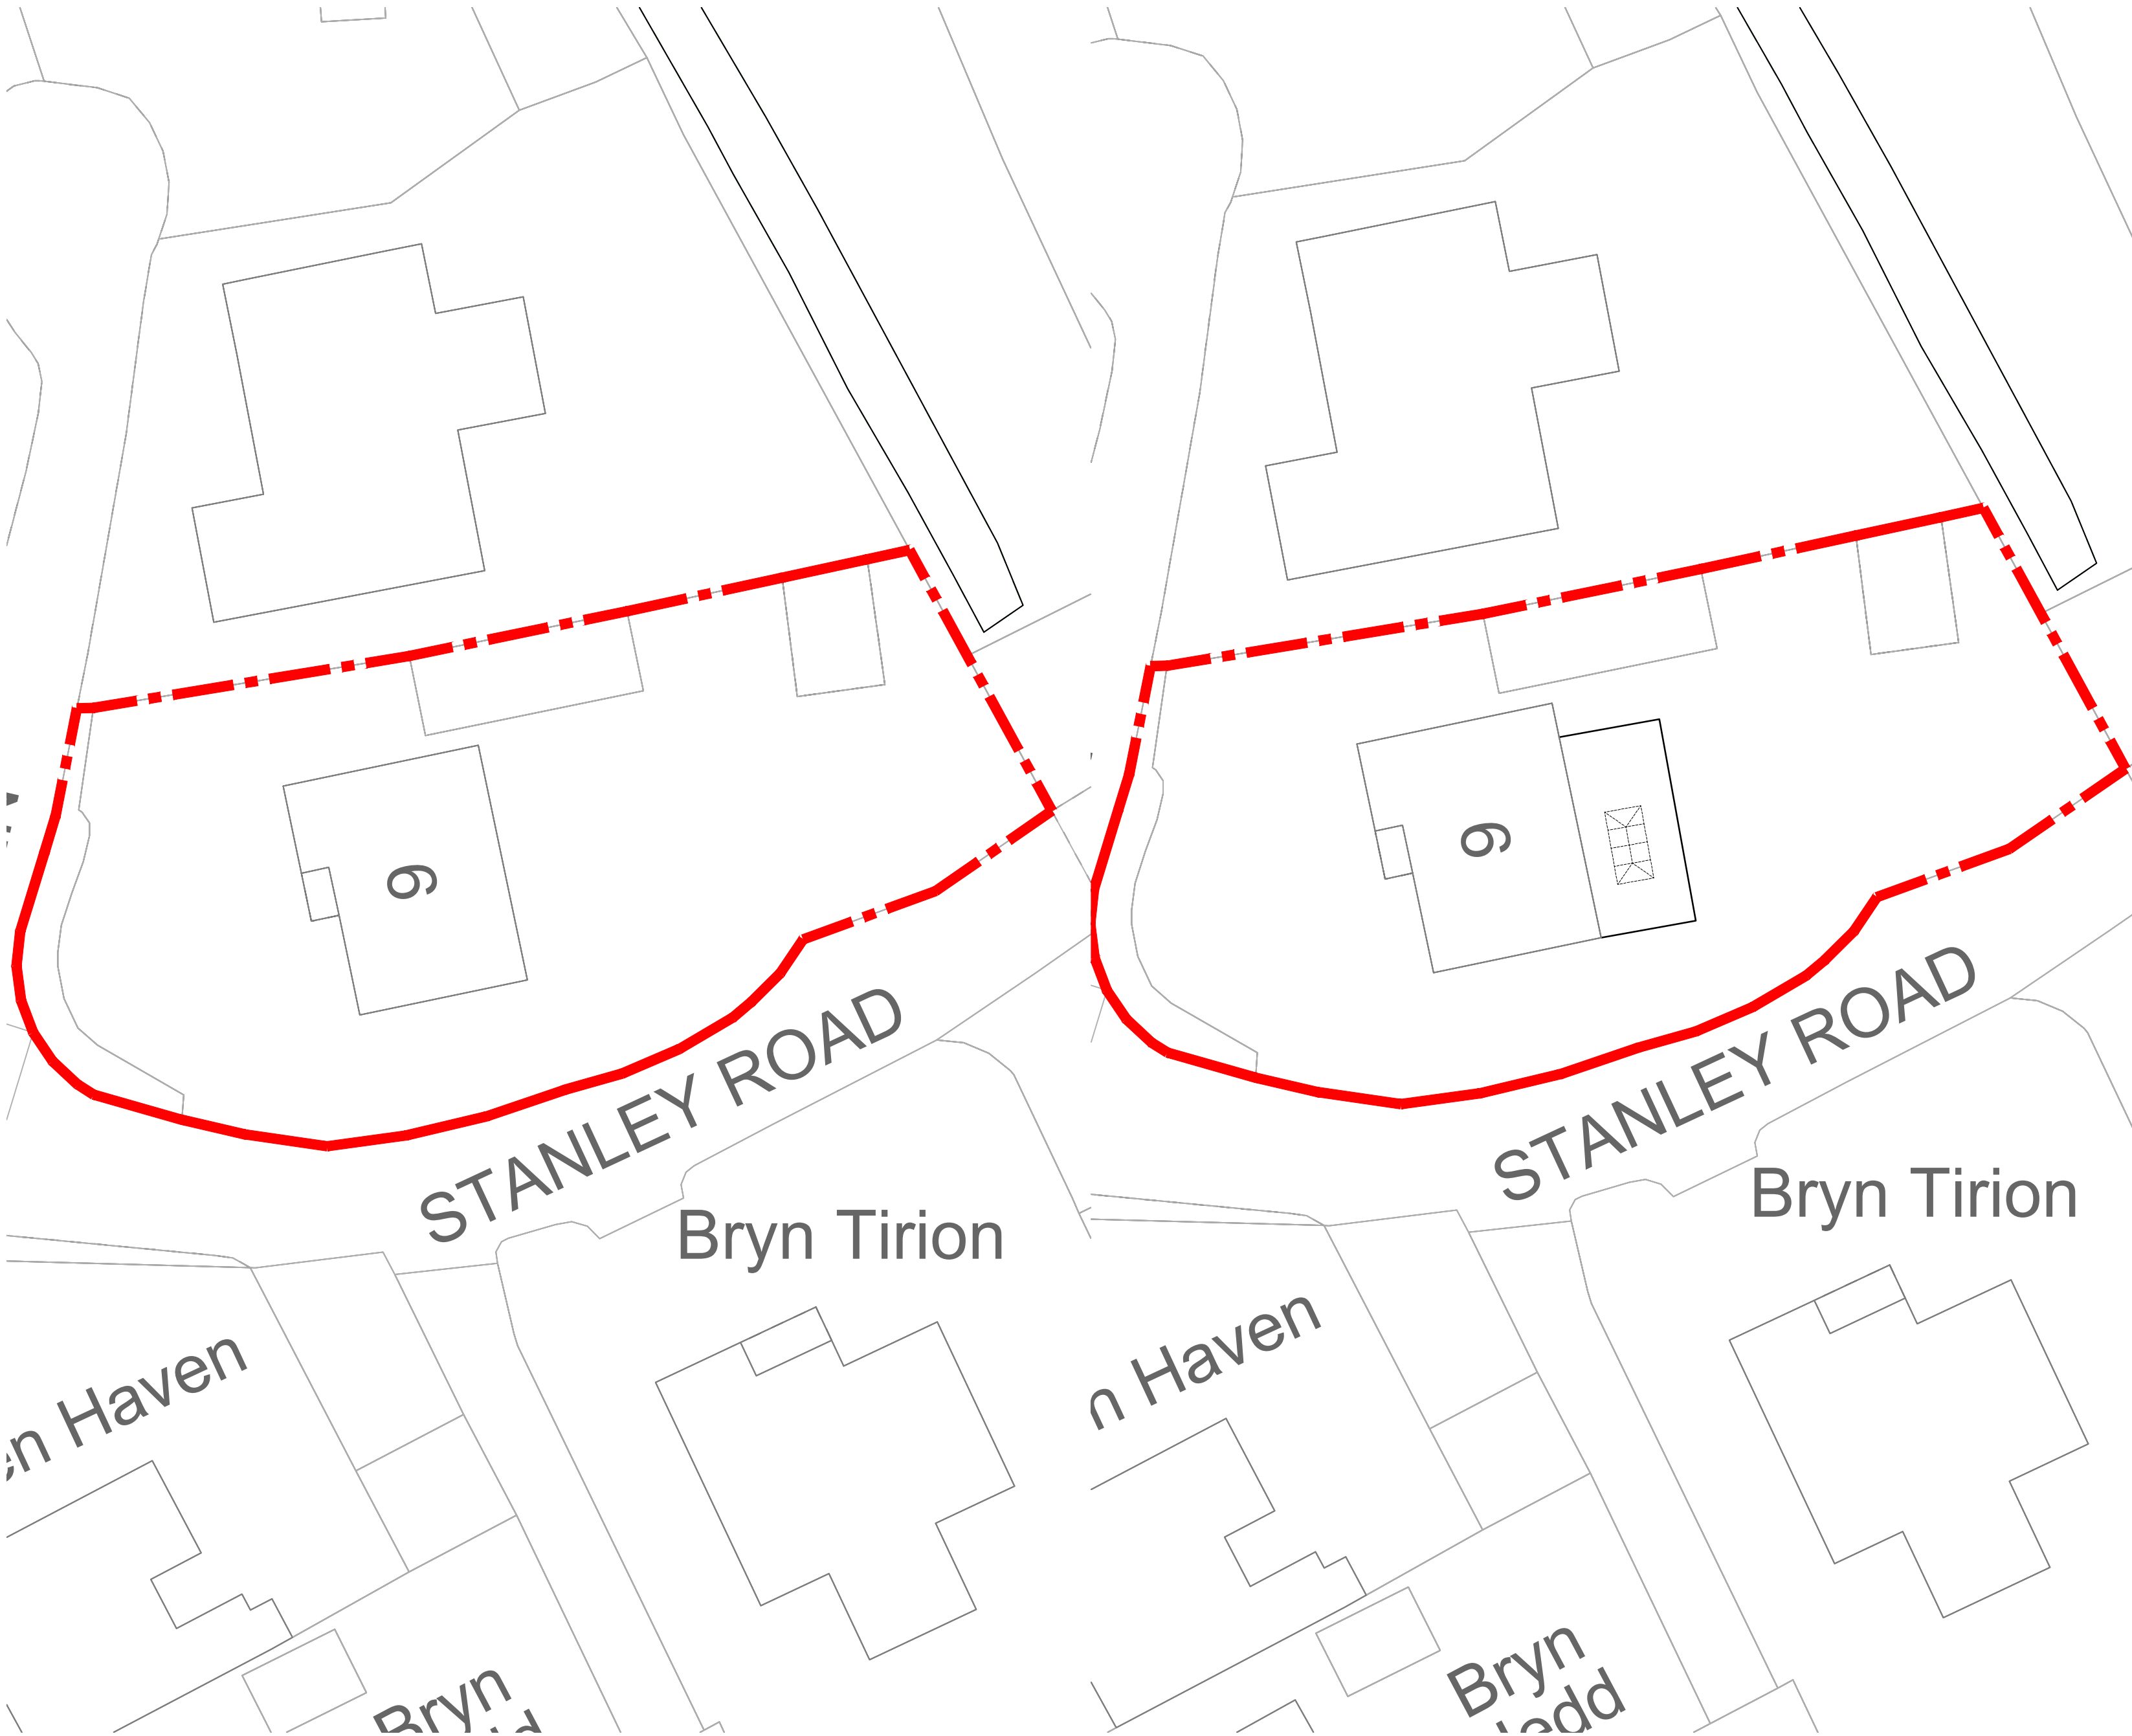

As Existing Site plan 1:200

1:200

As Proposed Site plan 1:200


1:200



Site location plan 1:1250

1:1250

©Crown Copyright and database rights
2019 OS 100047474

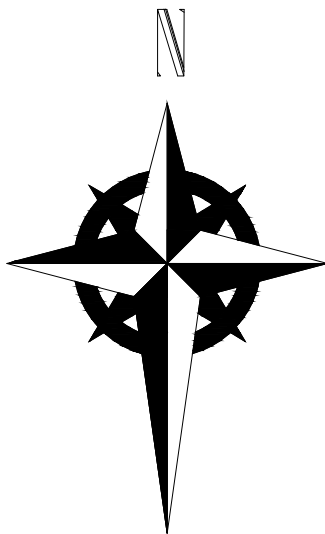

HDS Architectural Services, The Foundry,
15 Yorke Street, Wrexham
LL13 8LW
Tel (01978) 345250
www.hdsarchitectural.co.uk

Project; 6 The Haven, Ponciau, Wrexham, LL14 1LA	
Title; Site Location & Site plans	Scale (A2); 1:200 & 1:1250
Dwg No; TH/PO/05	Date; December 2020
Revision;	