



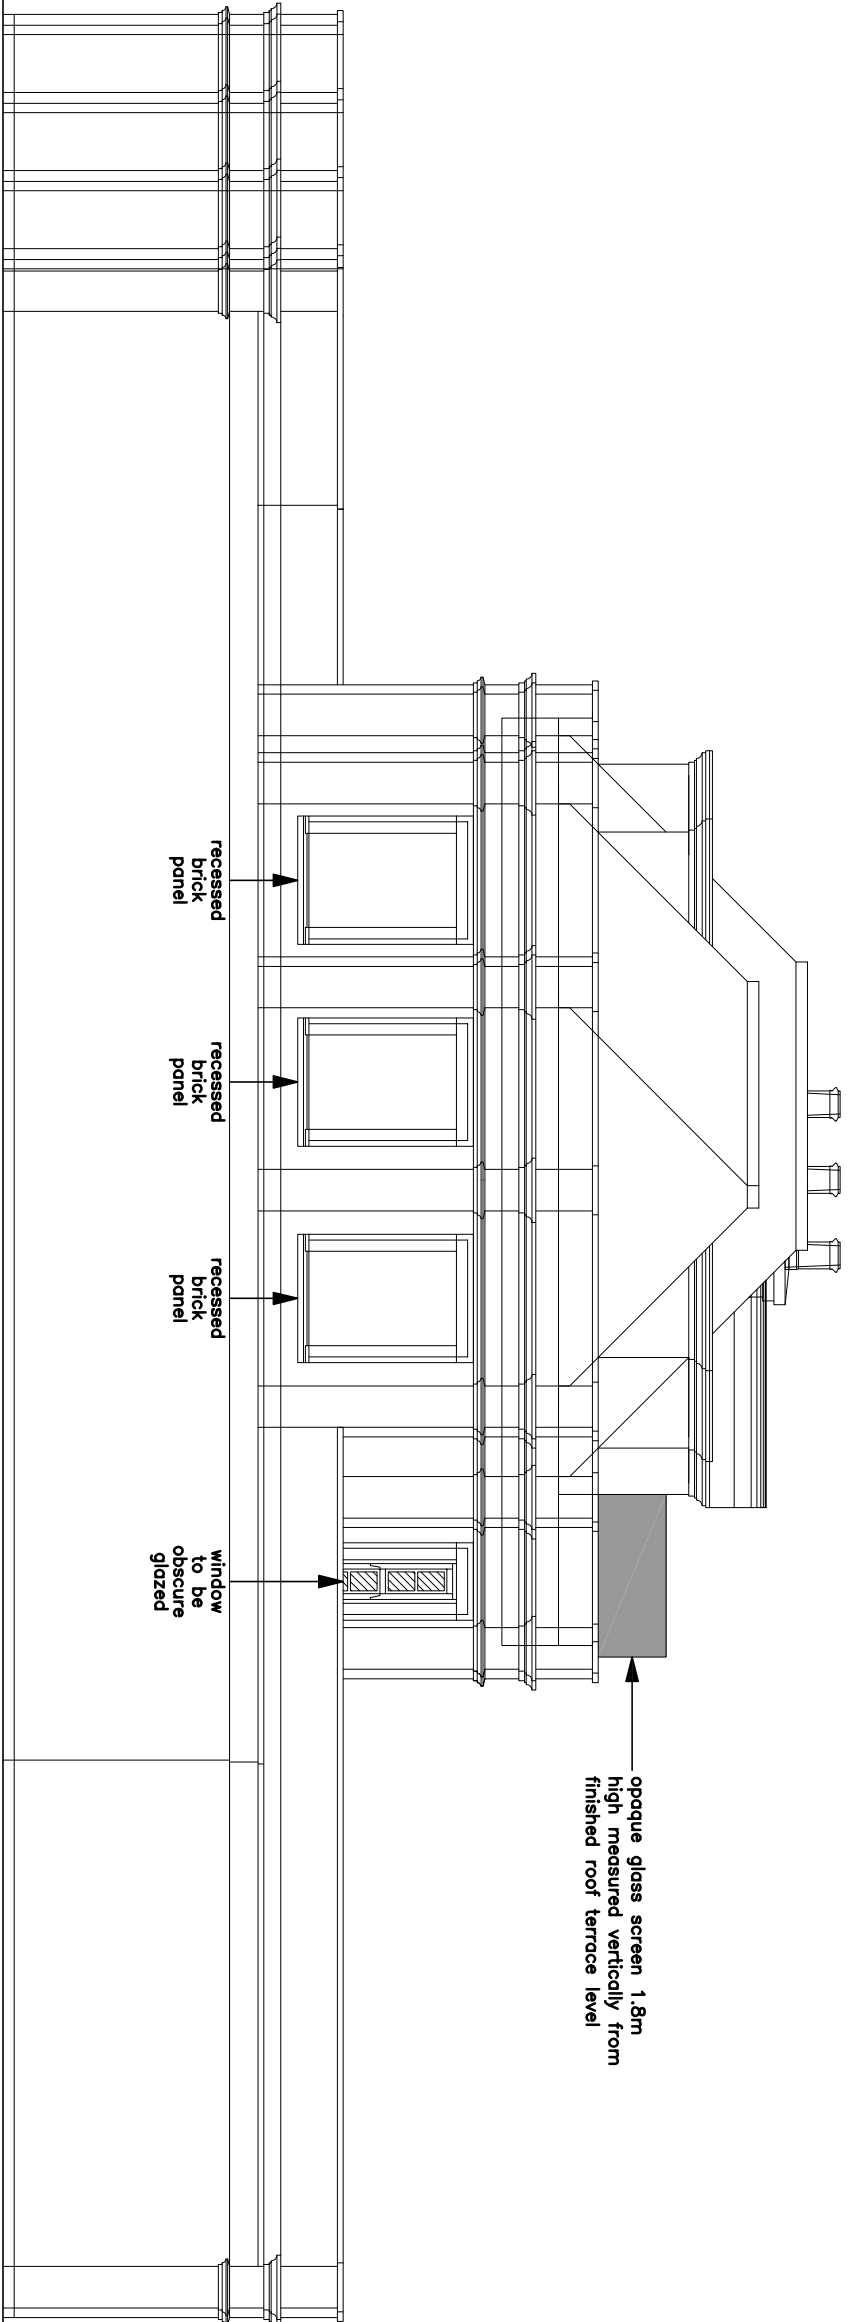

[Facing brickwork to approved sample with stone detailing]

Proposed Left Side Elevation

 

REVISIONS		
REV#	DATE	NOTES
REV#1	15.02.21	GLASS SCREEN ADDED
REV#A	08.02.21	NOTES ADDED

S M ARCHITECTURAL LIMITED
THE HOMEWOOD DESIGN
BURELIGH LODGE
OFF SUTTON ROAD
MILTON KENT
STAFFORDSHIRE
ST9 5JE
T: 01823 828888
E: INFO@HOMEWOODDESIGN.CO.UK
W: WWW.HOMEWOODDESIGN.COM

CLIENT:
M J RUSSELL

PROJECT:
**PROPOSED ALTERATIONS
& EXTENSIONS
MIDLAKE HOUSE
OFF HILLOCK LANE
GRESFORD**

DRAWING TITLE:
**PROPOSED FLOOR PLANS
& ELEVATIONS
[SHEET 4 OF 4]**

PLANNING DRAWING

SCALE	CHECKED
1:100@A2	SM
DATE	DRAWN BY
NOV.2020	EC

DWG NO	REV.
1222	06
	B