


Figured dimensions only to be taken from this drawing.		
REVISIONS		
	Date	Description
A	30/11/20	Drawing updated

REVISIONS

Date	Description
------	-------------

A	30/11/20	Drawing updated
----------	----------	-----------------

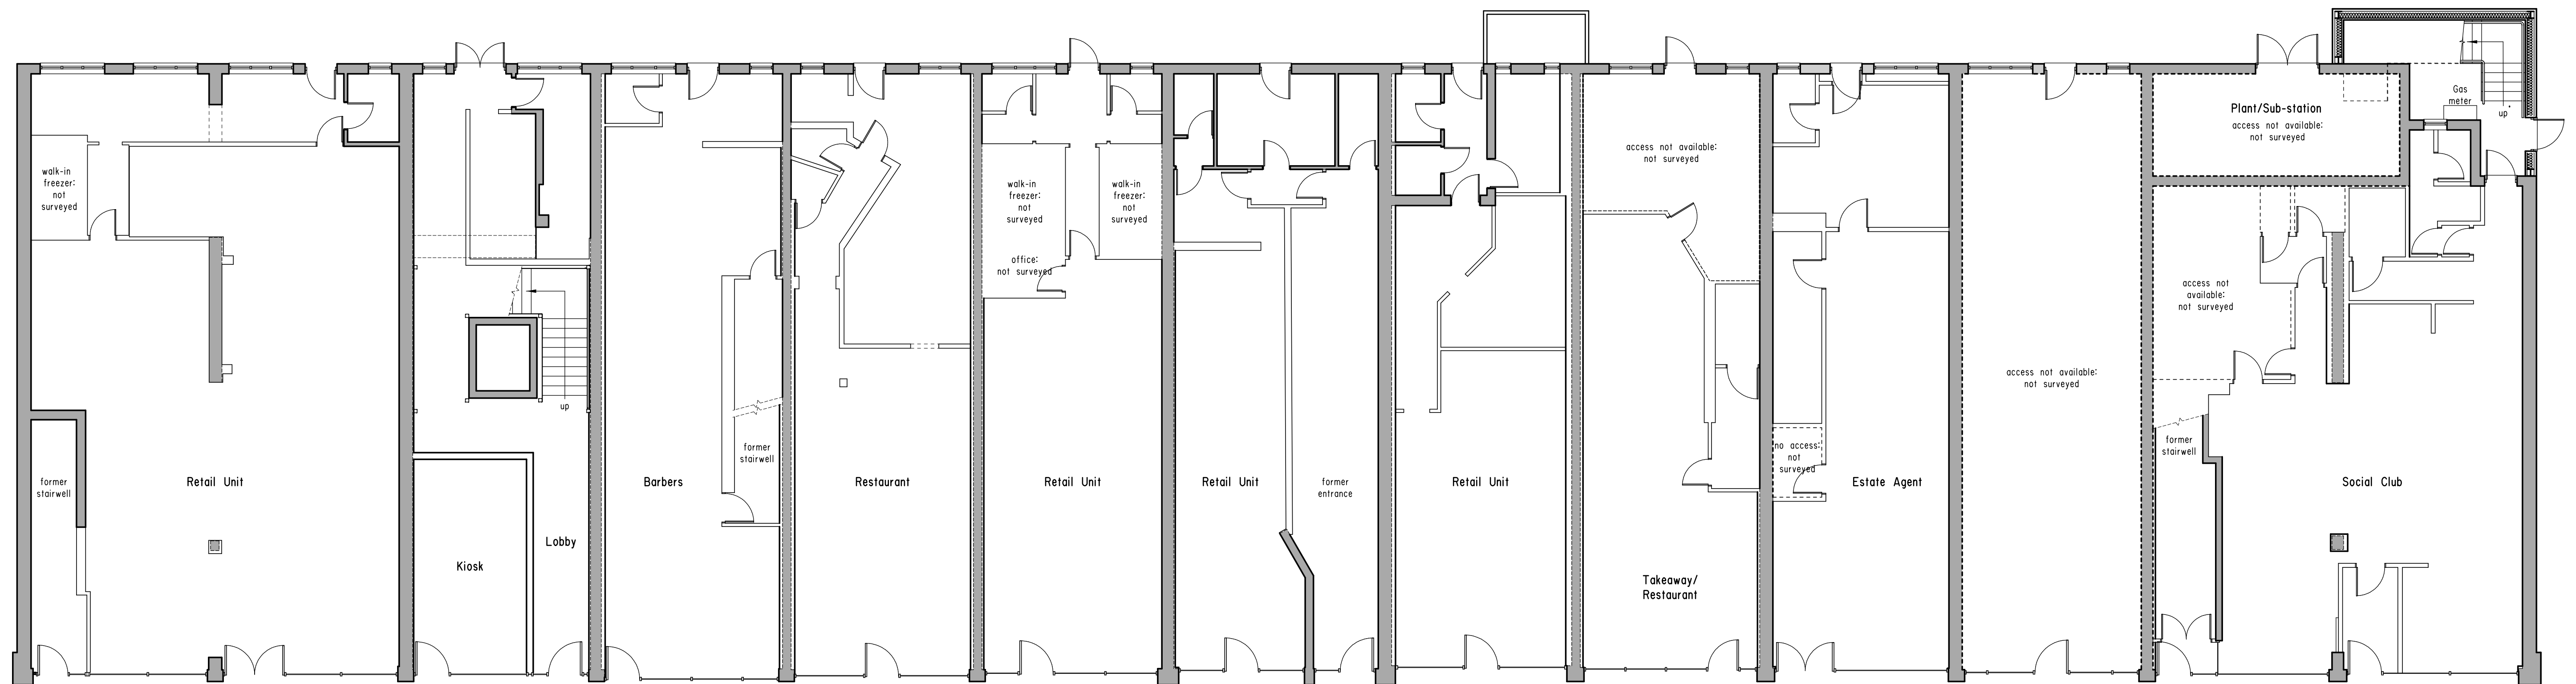

Retail Unit

Kios

Lobby

Barbers

Restaurant

Retail Unit

Retail Unit

former
entrance

Retail Unit

Access not available:
not surveyed

Takeaway/
Restaurant

Estate Agent

no access
not

access not available:

Plant/Sub-station
access not available:
not surveyed

access not
available:
not surveyed

former

Social Club

Gas
meter

'AFFECTED' SHOPFRONT

Ground Floor

KEY:

 solid line denotes wall/columns located during survey;
area fill represents solid walls, i.e. not partitions.

 dotted line denotes assumed wall/column locations, i.e. not verified on site as no access available, but confirmed by Client.

THIS DRAWING HAS BEEN PREPARED FROM A COMBINATION OF A MEASURED SURVEY OF THE BUILDING (WITH LIMITED ACCESS TO AREAS) AND USING INFORMATION RECEIVED FROM THE CLIENT. NO 'OPENING UP' OF AREAS OR LININGS HAS BEEN UNDERTAKEN.



Chartered Architects

The Old School, St. Johns Road, Dudley, DY2 7JT
Tel. 01384 252622

CLIENT

**TAYLOR REED HOMES LTD
OLDBURY
WEST MIDLANDS**

JOB

PROPOSED REDEVELOPMENT AT 16-30 KING STREET WREXHAM

TITLE

**GROUND FLOOR PLAN:
AS PROPOSED**

NUMBER 2440/D15

REVISION A

Scale 1:100 @ A1

Date NOV 20

CAD 2440-216 Rev 1

GROUP A