
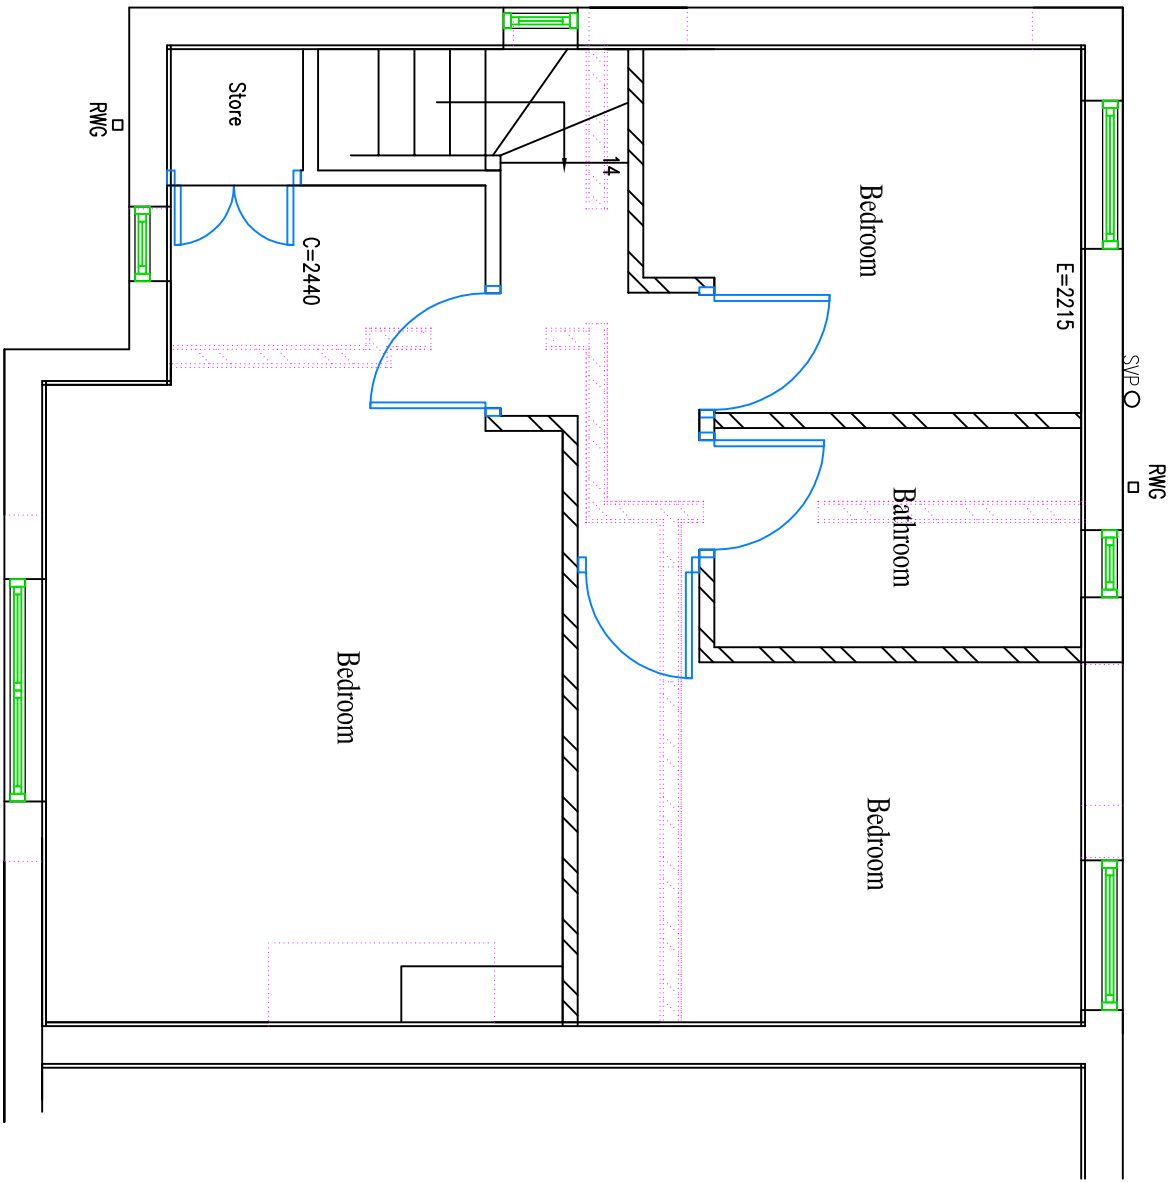


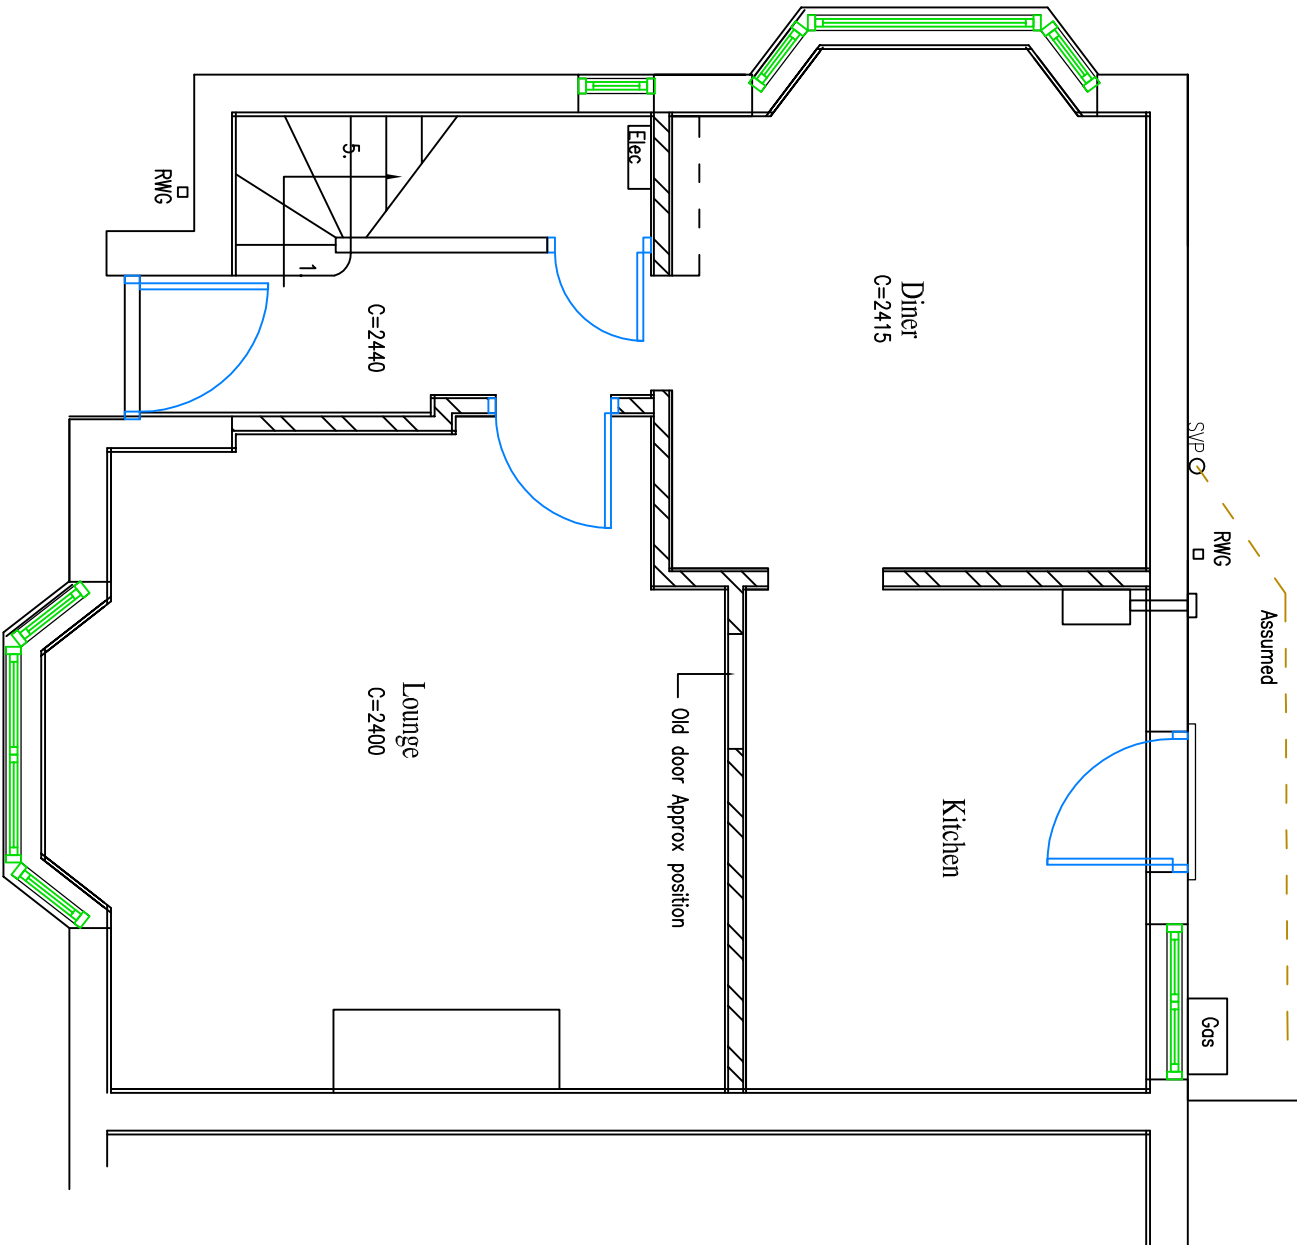

DRAW No.: DWG 4 – EXISTING FLOOR PLANS –
39 GLAN GARTH.DWG

Builders are to work to dimensions only. If setting out points or dimensions are required, call the number below rather than scaling off the drawing.

DRAWING IS ACCURATE TO
THE SCALE BELOW

Ch DESIGN
Athenia – The Green – Northop – Mold

SCALE: 1 : 50 @ A3

CH7 6BD.

DATE: March 2021

07871 002925 OR 01352 840 264

DRAWN BY: Clair Hughes

PLAN AHEAD, before starting any section of work or ordering materials check for discrepancies or lack of information.

CHK'D BY:

Please ask for help.

© Copyright Chdesign