




Site Plan- existing

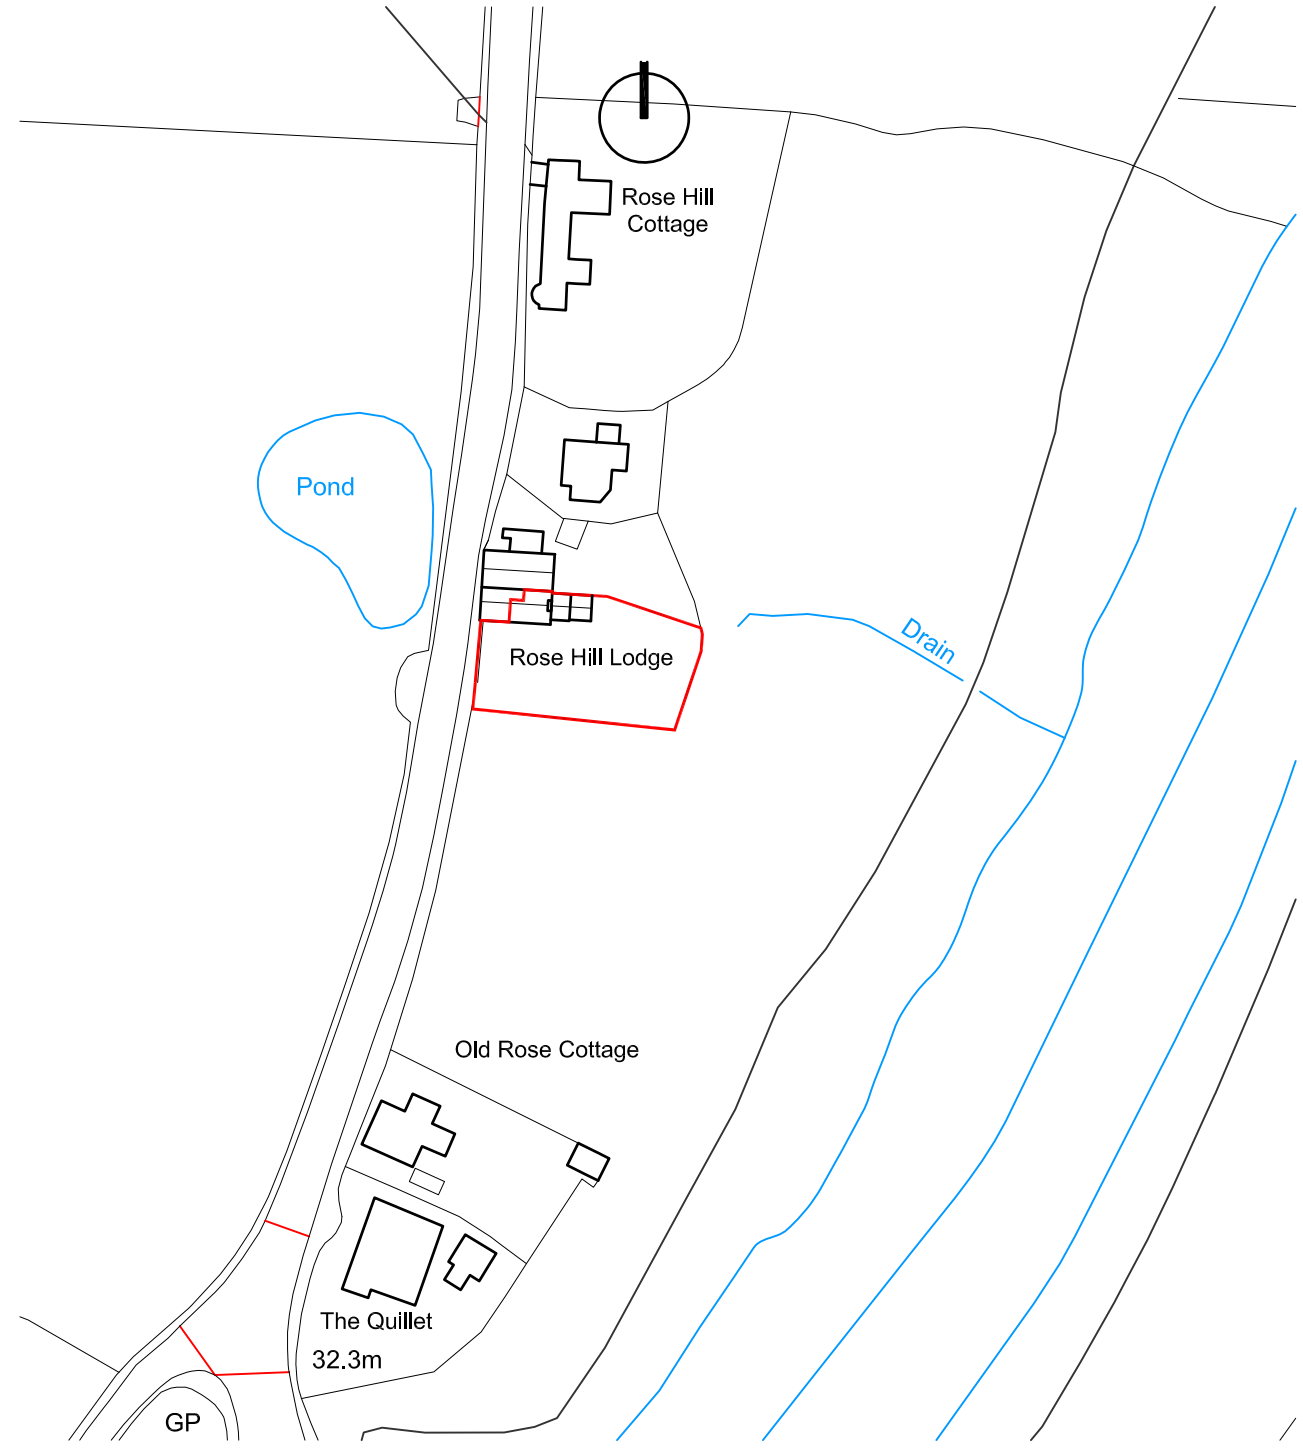

Location Plan 1:1250

NOTES
Do not scale. All figured dimensions in mm and to be checked on site.
Copyright of the design and / or drawings remains solely with the design.
This drawing does not form part of a contract and is subject to change at developers discretion.

rev.	description	date	by
status.	Planning		



E: Info@ke-design.co.uk www.ke-design.co.uk T: 01743 298080

Unit 7, Henry Close
Battlefield Enterprise Park
Battlefield
Shrewsbury
Shropshire SY1 3TJ

The Studio,
3 William Felton Mews
Salop Road,
Oswestry
Shropshire SY11 2RQ

T: 01691 656964

client	Mrs A. Newman
project.	Rose Hill Lodge, Erbistock, Wrexham, LL13 0DR

drawing	Location & Site Plan
---------	----------------------

Ordnance Survey, (c) Crown Copyright 2021. All rights reserved. Licence number 100022432

scale	date	drawn
1:100@A3	15/12/2020	CM
dwg no		rev
2055-MA(00)0001		-