


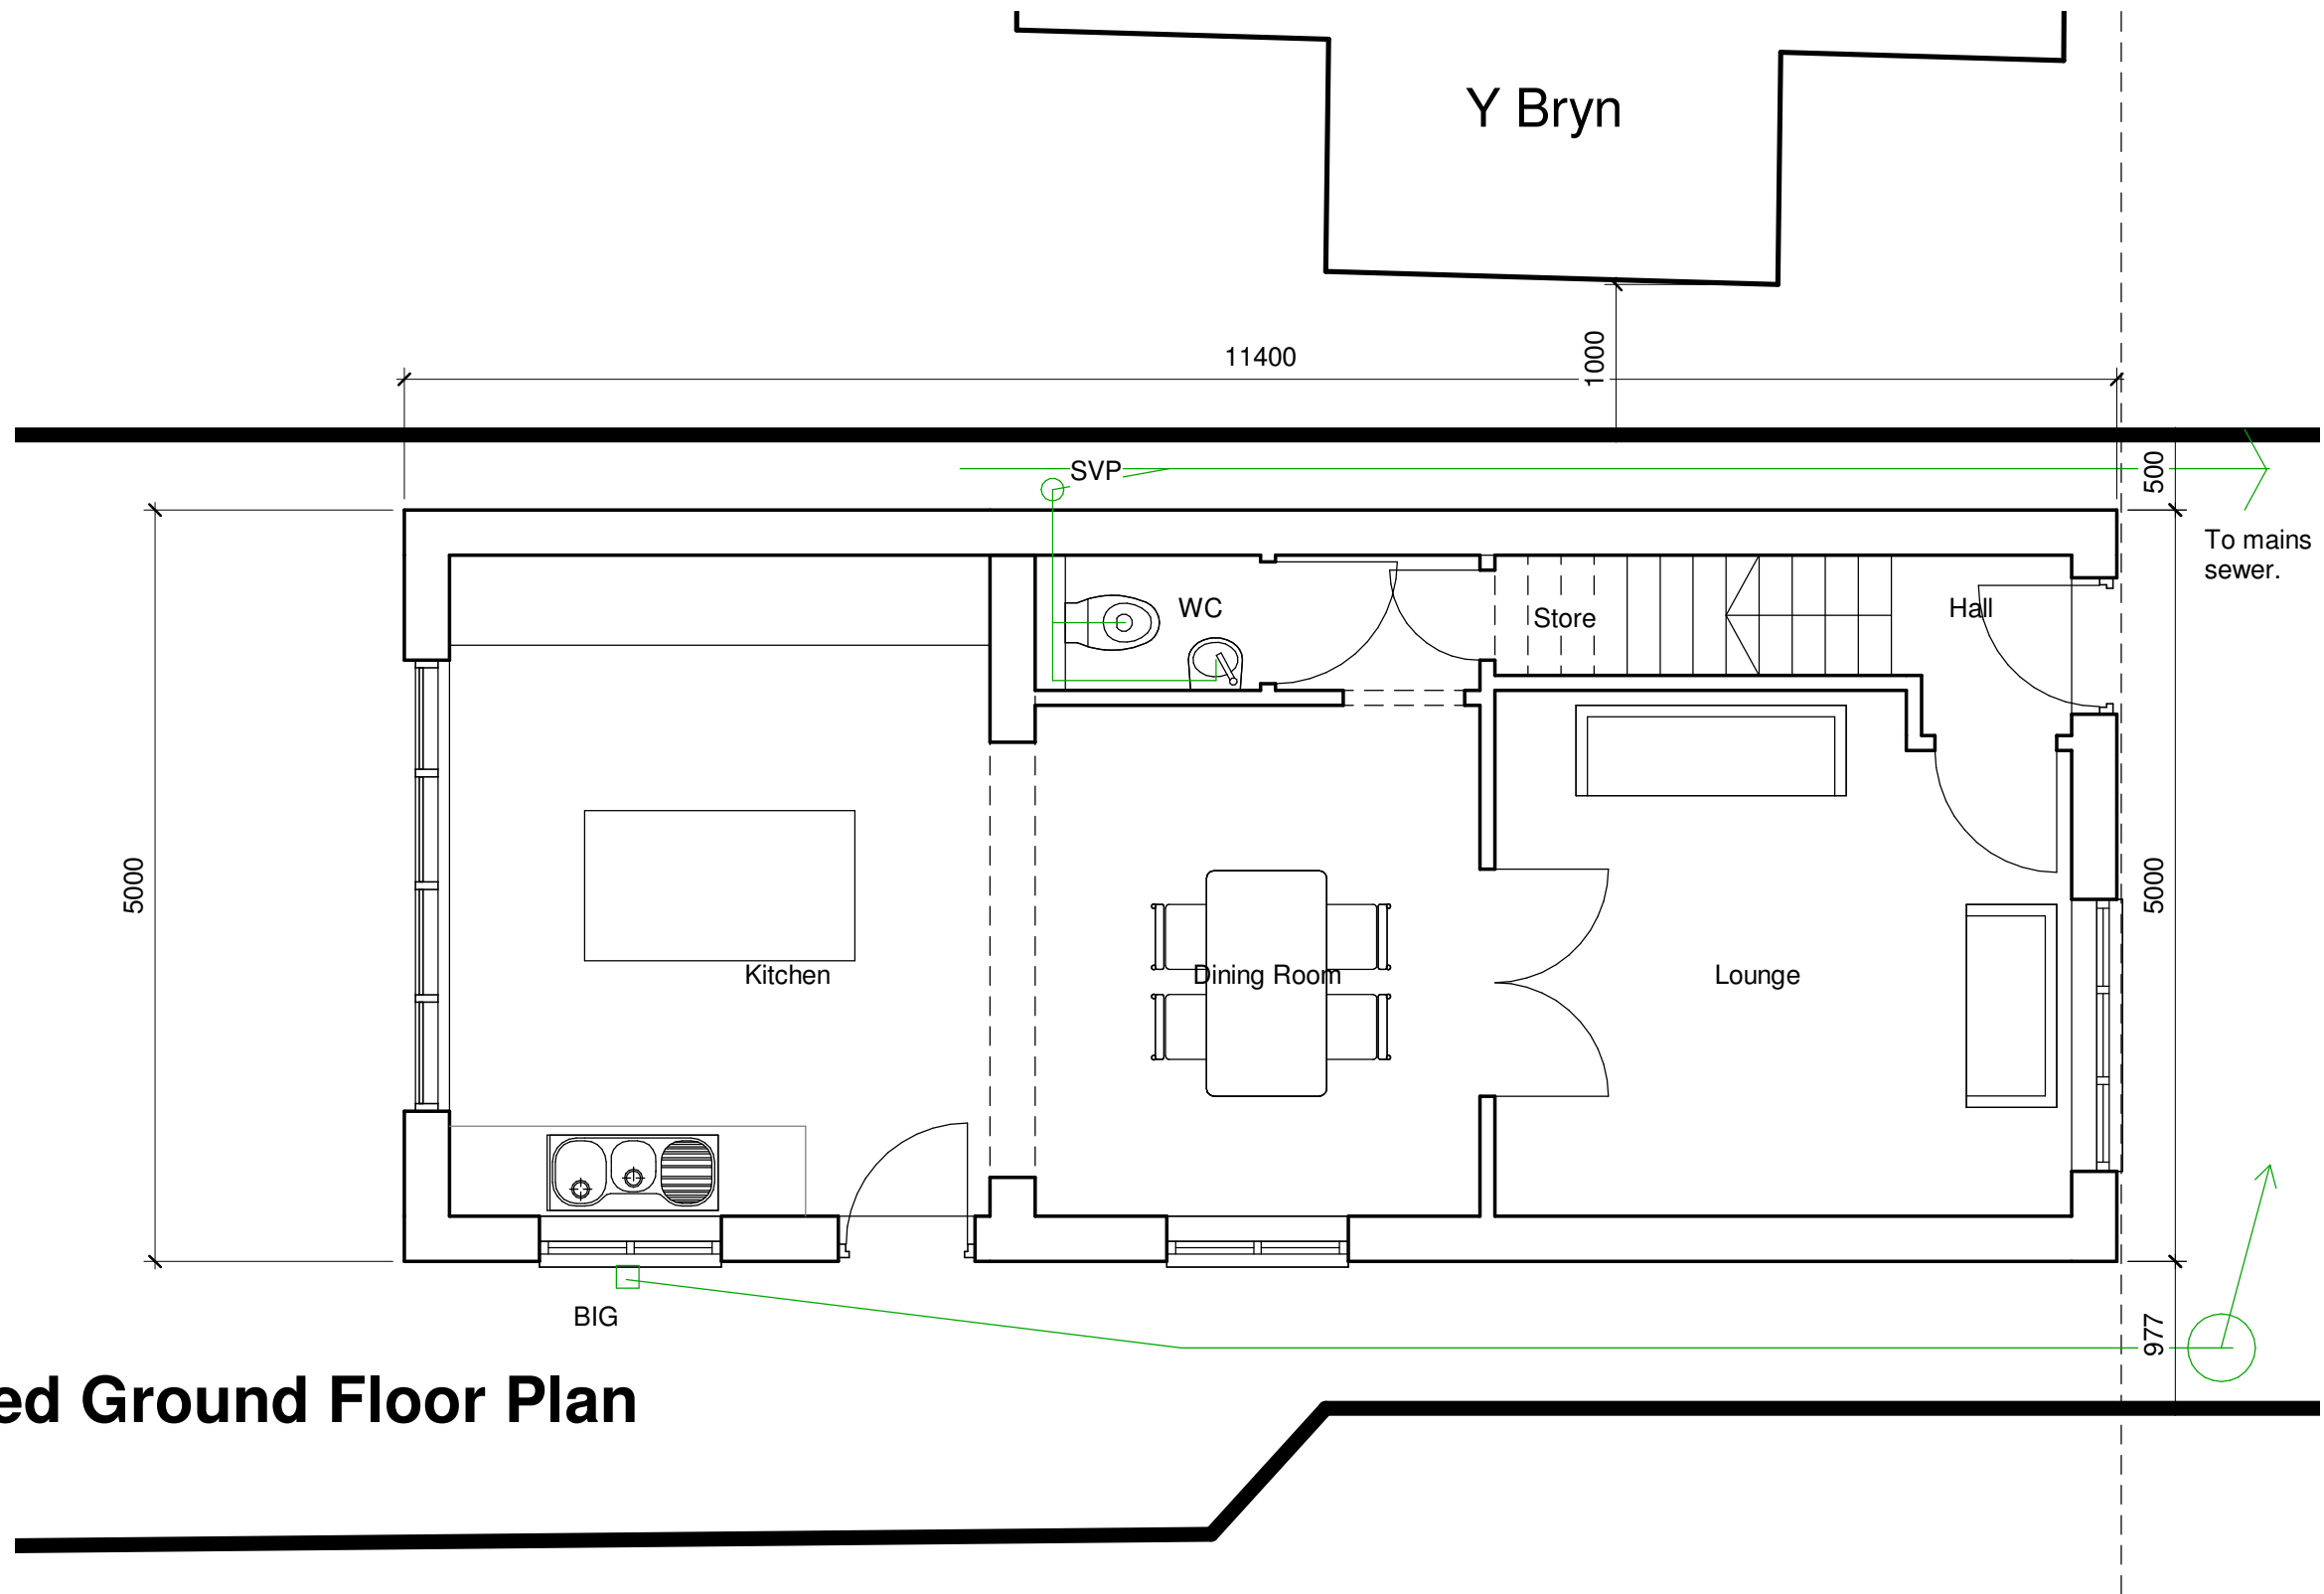

Proposed Ground Floor Plan
1 : 50

Rev	Revision description	Drawn	Checked	Date
-----	----------------------	-------	---------	------

FRAME

Architecture to frame your lives

Project Y Bryn, Duke Street, Rhos

Scale @ A3
1 : 50

Drawn By
GE

Checked By
-

Date
14.7.20

Title
Proposed Ground Floor Plan

Job No.
Drawing Number 20-08

Sheet No.
A102

Rev.
D