

Drawing Status

PLANNING

This drawing is © C4 Projects and is not to be copied, reproduced or re-distributed either in whole or in part without the prior written permission of the originator.

The originator shall have no responsibility for any liability, loss, cost, damage or expense arising from or relating to any use of this document other than for its intended purpose on this project.

This drawing shall be read in conjunction with all other relevant drawings, specifications and associated documentation. Any discrepancies, errors or omissions are to be reported to the originator before proceeding with work.

All dimensions are to be checked on site by the contractor prior to proceeding with any work. This drawing shall not be scaled to ascertain any dimensions, work to figured dimensions only.

DISCLAIMER

When this drawing is issued in CAD, it is an uncontrolled version issued for information only, to enable the recipient to prepare their own documents/ drawings for which they are solely responsible.


SOFTWARE INTEROPERABILITY

C4 Projects prepared this drawing using Autodesk® REVIT Architecture.

C4 Projects does not accept liability for any loss or degradation of any information held in the drawing resulting from the translation from the original file format to any other file format or from the recipients reading of it in any other programme.

Hazard Identification		
ref	hazard	date

- Site Ownership Boundary
- Existing Newt Mitigation Fence
- Omitted Newt Mitigation Fence
- Area of proposed works 0.15Ha

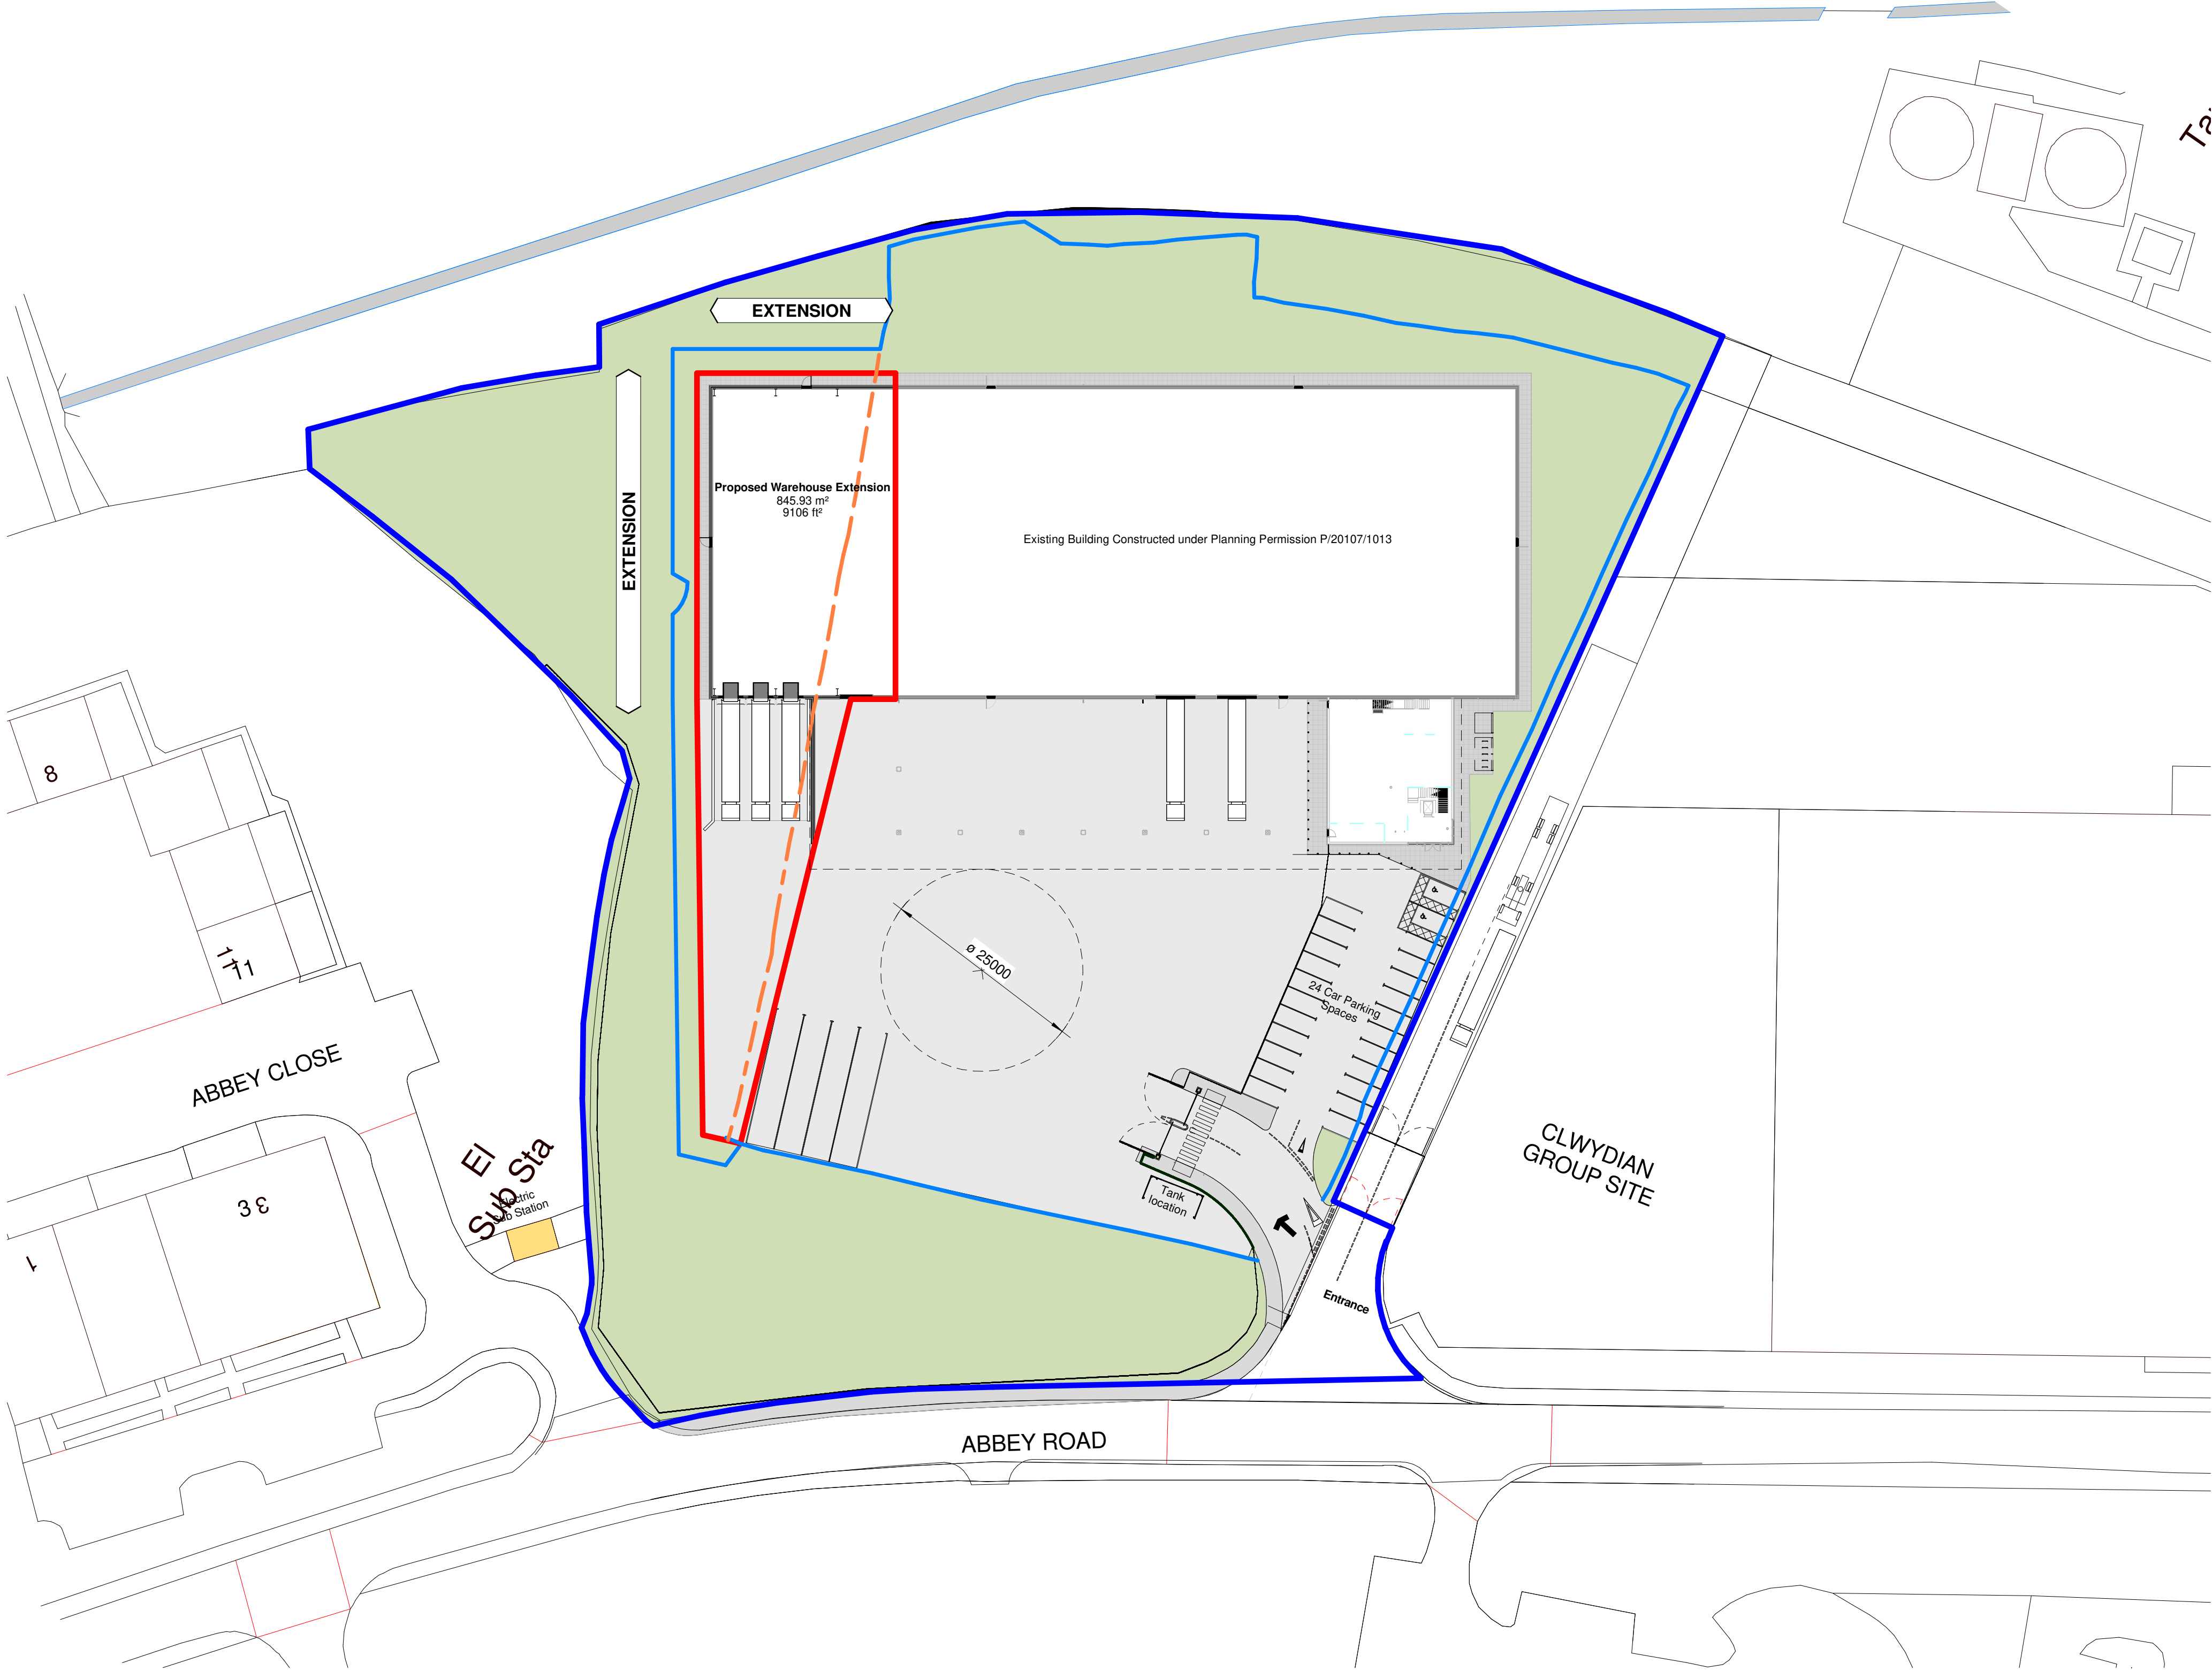

P05	New fence line amended and boundary fence line amended.	AR	05.11.20	JP
P04	Minor amendments following client comments and internal offices removed.	AR	07.10.20	JP
P03	Minor amendments following comments from client.	AR	05.10.20	JP
P02	Site plan amended to suit introduction of new dock levellers and level access doors. Newt mitigation fence added.	AR	30.09.20	JP
P01	Site plan amended at clients request	RJ	13.08.18	JP

Rev	Revision Details	Drawn	Date	Checked
-----	------------------	-------	------	---------

C4 Projects

Quayside, Widnespool Business Park, Stockton Heath, W44 6HL
t: 01925 751 852
e: info@c4projects.co.uk
www.c4projects.co.uk

Project Management • Architecture • Building Surveying • Cost Consultancy

Client

M&L Investment Partners LLP

Project

Proposed Distribution Warehouse
Redwither, Wrexham - Phase 2

Drawing Title

Proposed Site Plan

Status Purpose of Issue

S2 SUITABLE FOR INFORMATION

Drawn by	RJ	Created	Aug 18
C4 Job no.	17-049	Scale	1 : 500 @ A1

Drg no.	Rev
17049-C4C-BB-ZZ-DR-A-(00)150	P05