



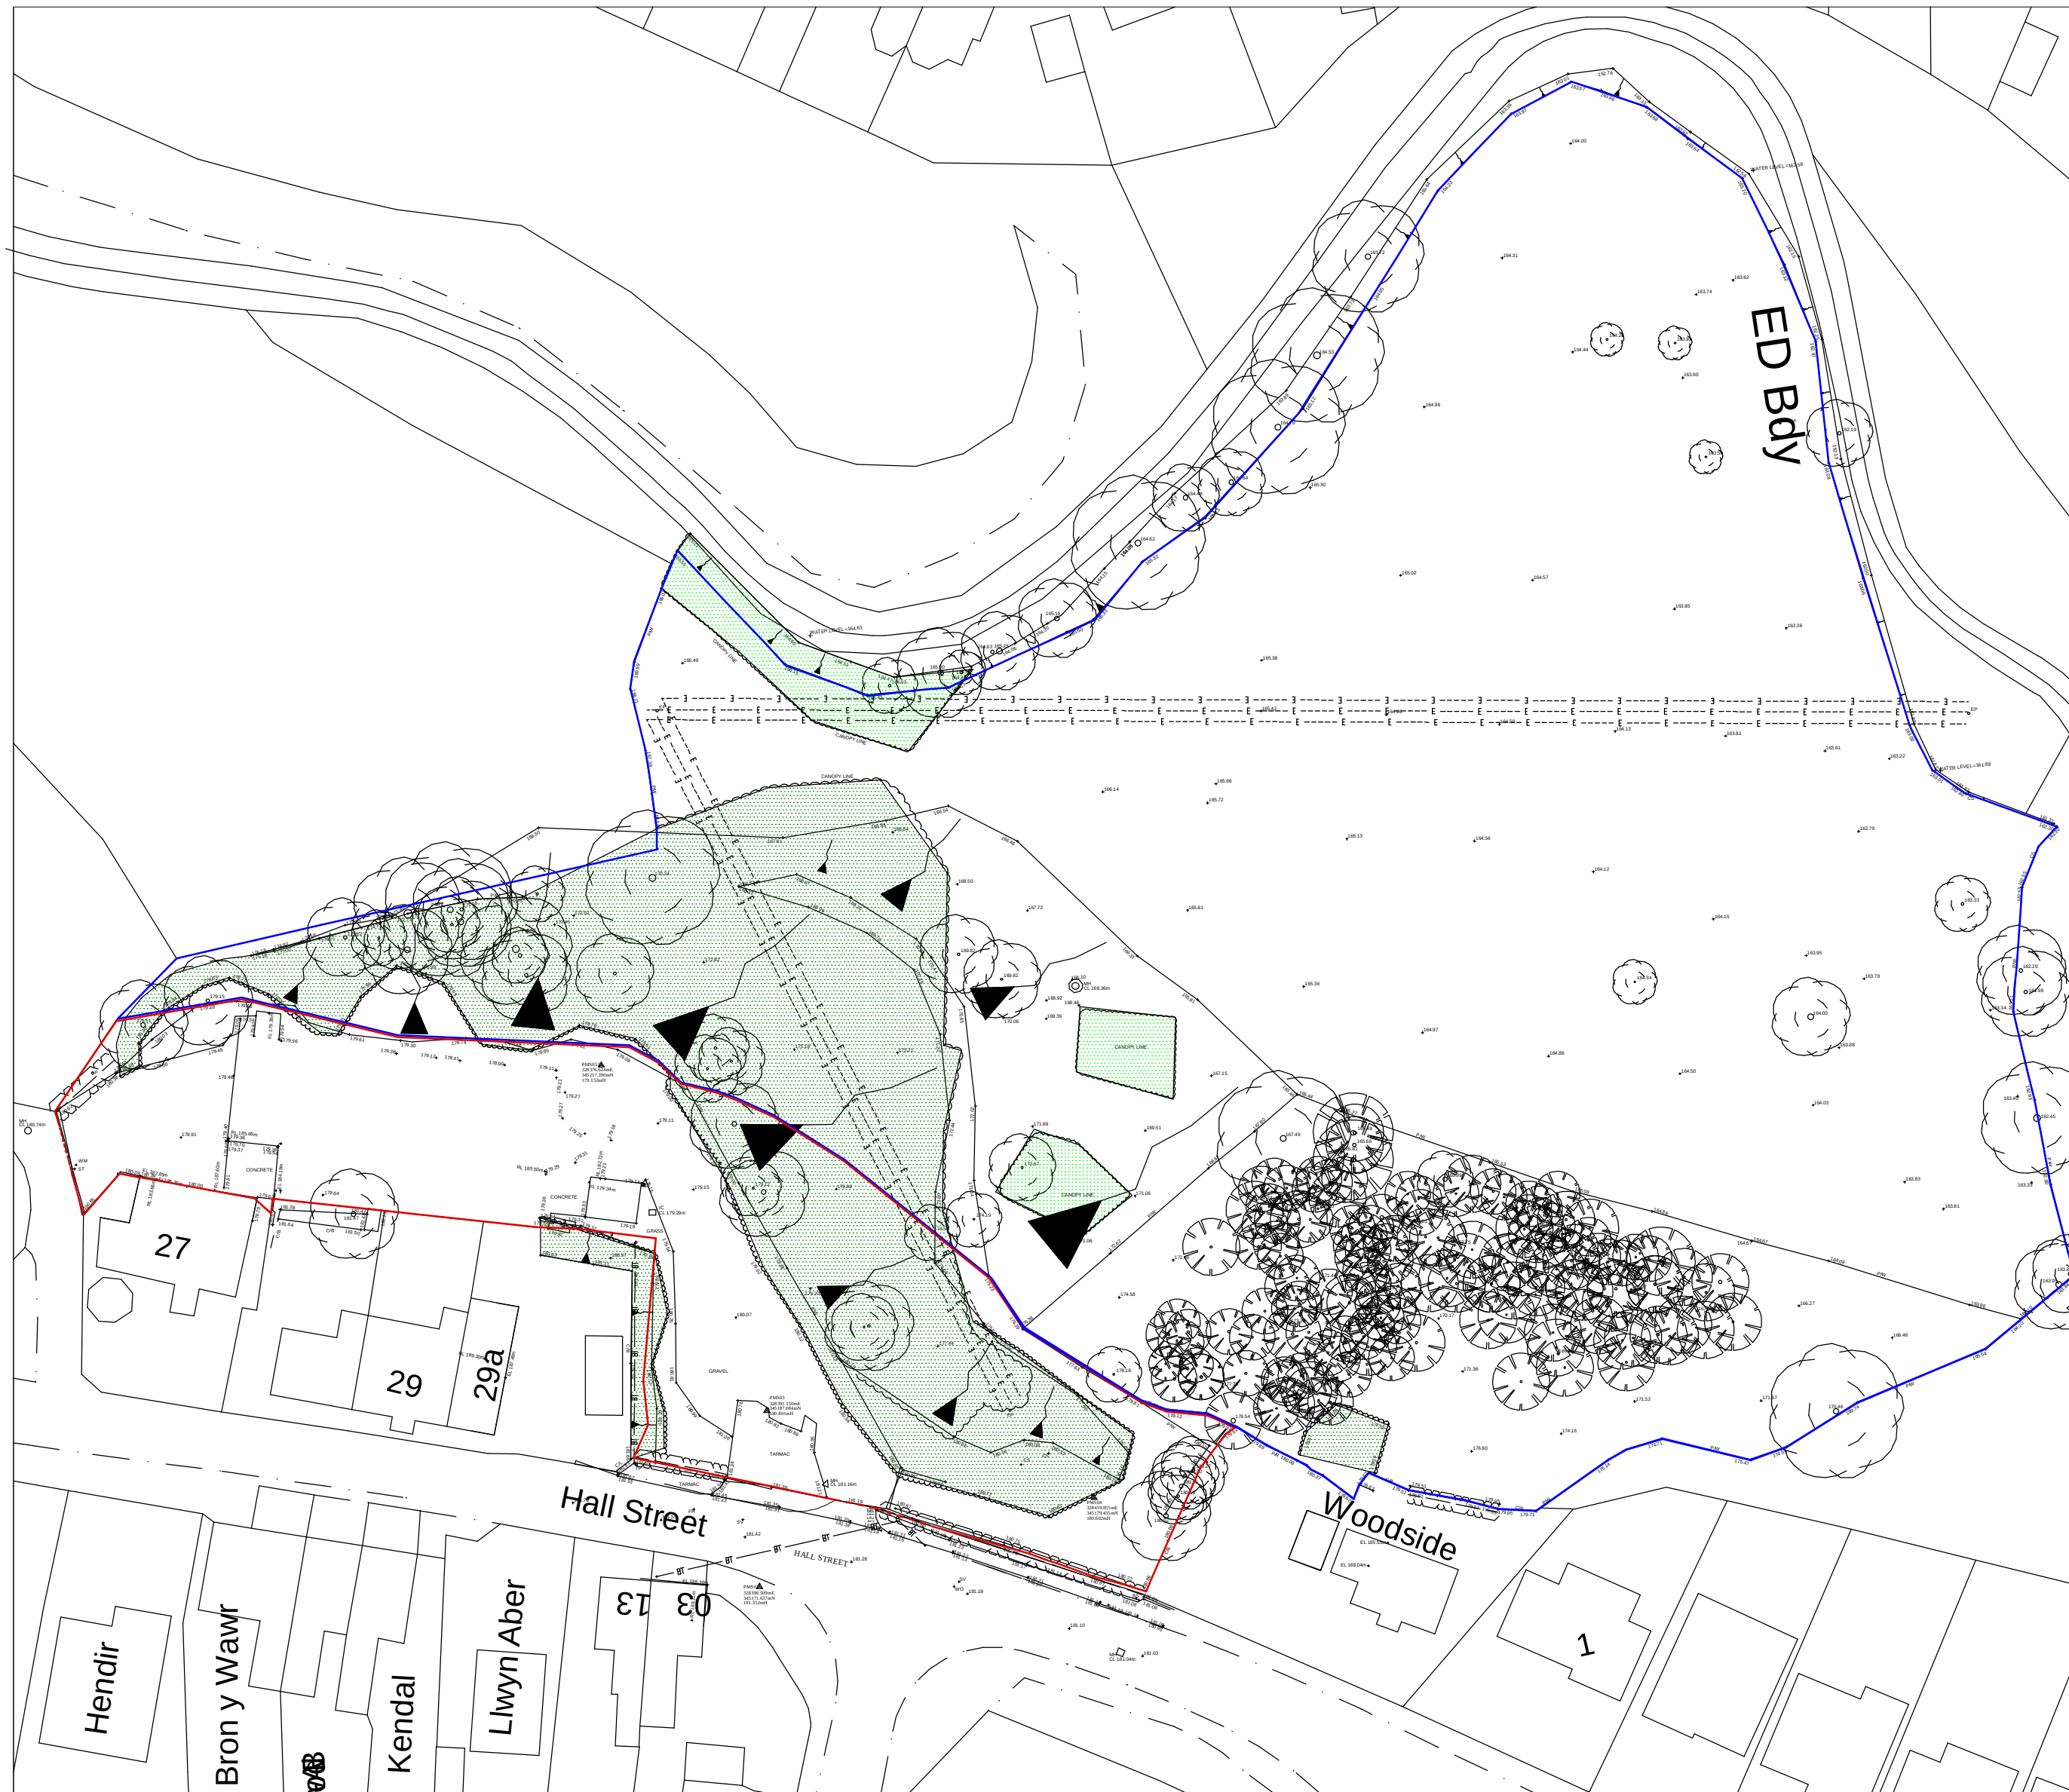

Site Plan 1:500

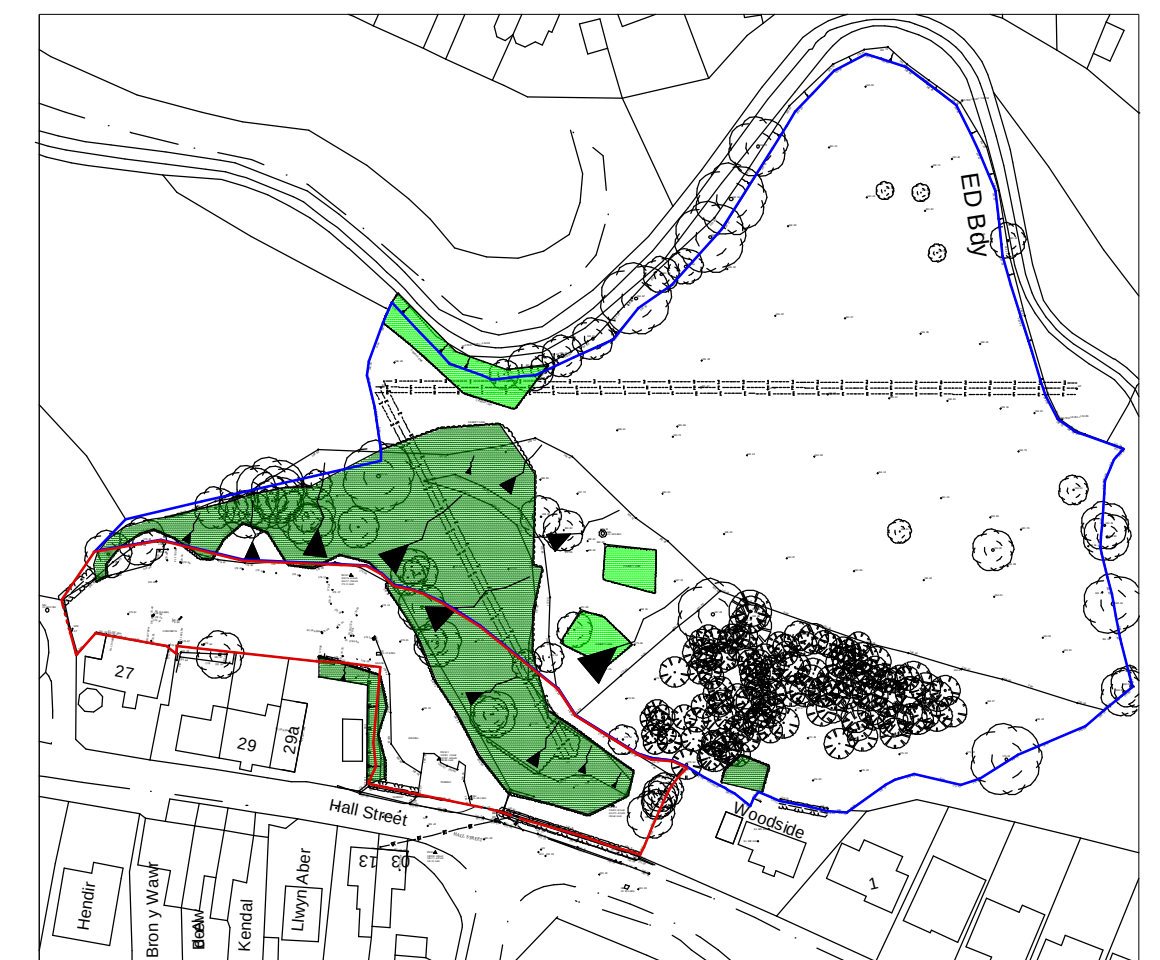

Location Plan 1:1250

Rev	Date	Detail	Initial

Project: Proposed New Dwellings at Wrights Garage, Hall Street, Penycae, LL14 2RU	
Title: Existing Site & Location Plan	Scale: (A2) 1:500

Drawn By: D.J.Edwards	Date: Sept 2020
Drawing No: W170/001	Sheet: 1 of 1

blueprint
architectural services

LABC partner

Redwither Business Centre,
Redwither Business Park,
Wrexham. LL13 9XR
Tel: 01978 356500
www.blueprintarchitectural.com