




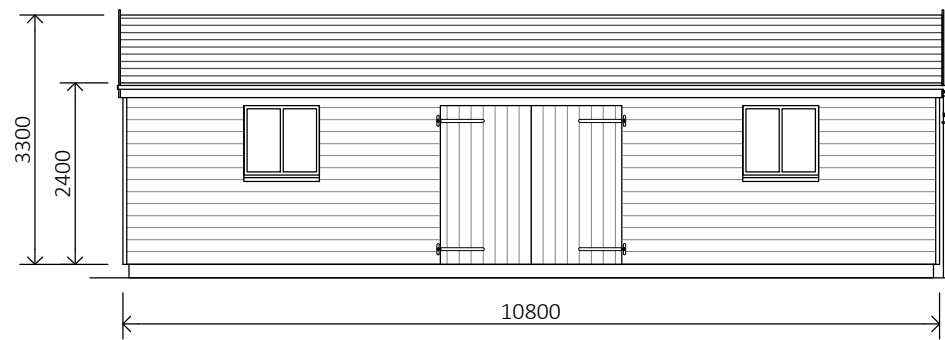


South Elevation
Scale 1:100

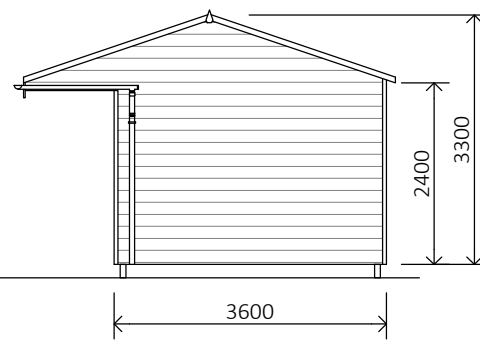


East Elevation
Scale 1:100

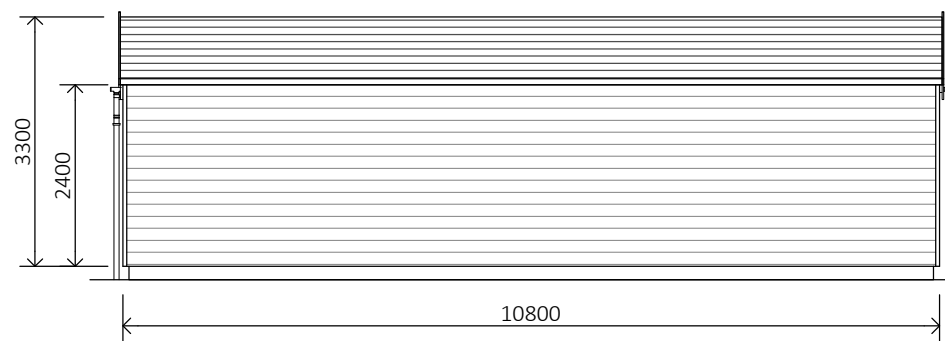


North Elevation
Scale 1:100

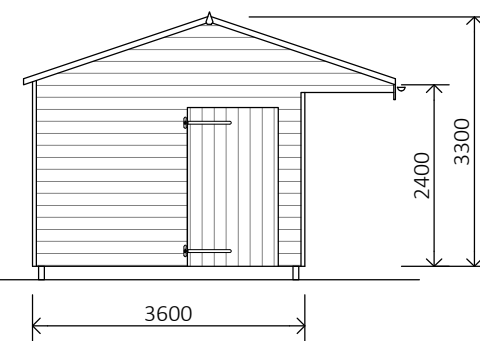

West Elevation
Scale 1:100

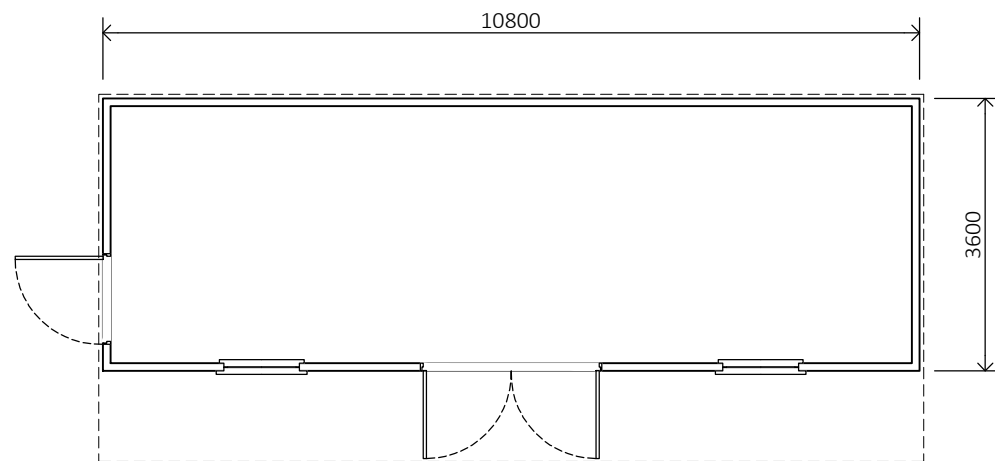


Floor Plan
Scale 1:100

 

NOTES

All dimensions are in millimetres

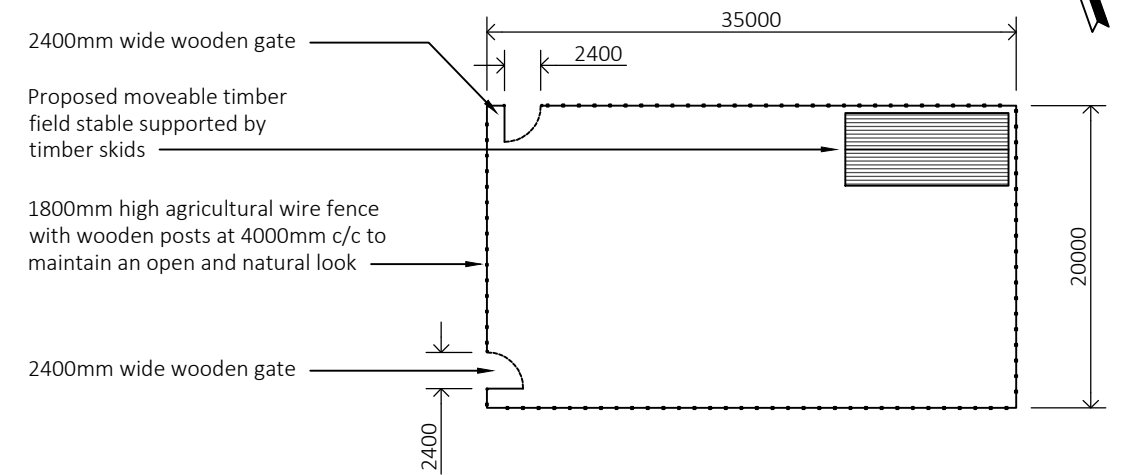

Fenced Area Site Plan
Scale 1:500

Dog Daycare Centre
Worthenbury

SITE PLAN &
PROPOSED BUILDING

DRAWING REF:
44/231120/02-revA 2 of 3

SCALE:
As Stated

DATE:
Nov 2020



Tel: 07549062289
contact@caddrawingservicesuk.co.uk