



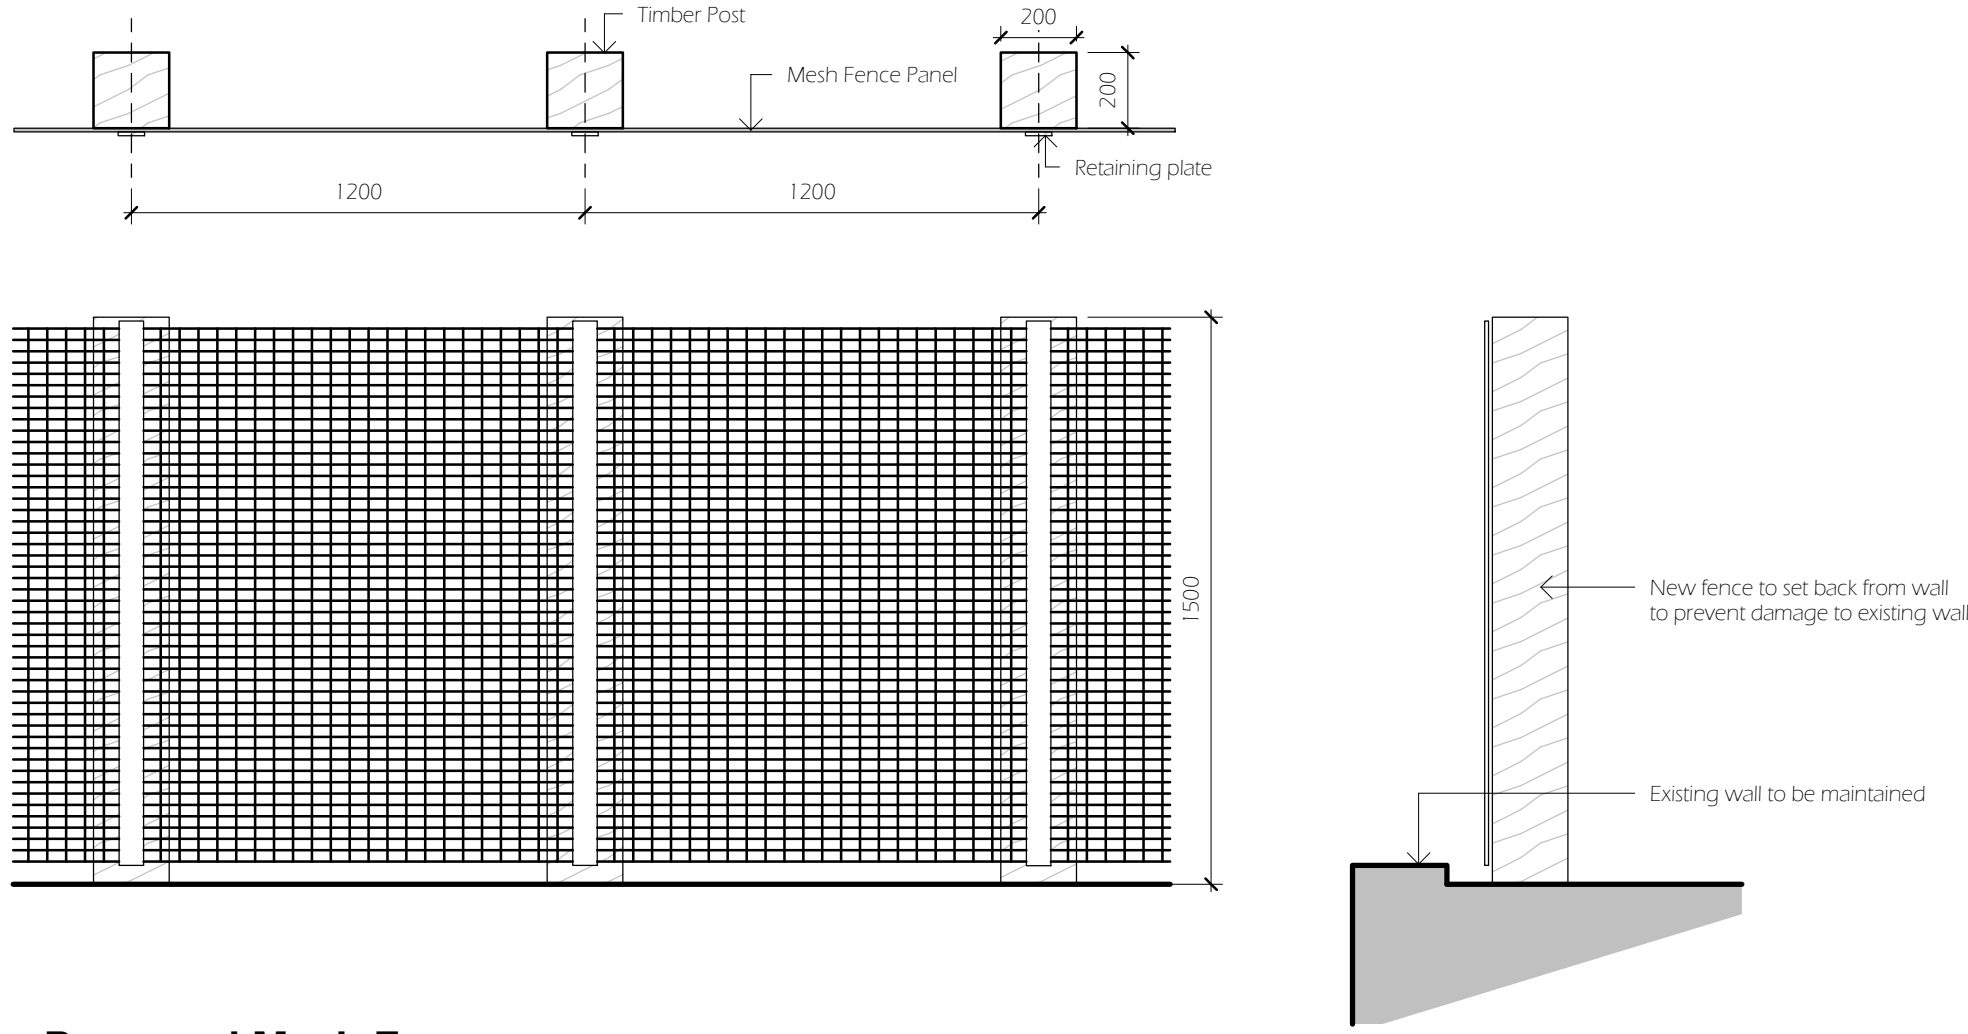


3 Proposed Mesh Fence
1 : 20

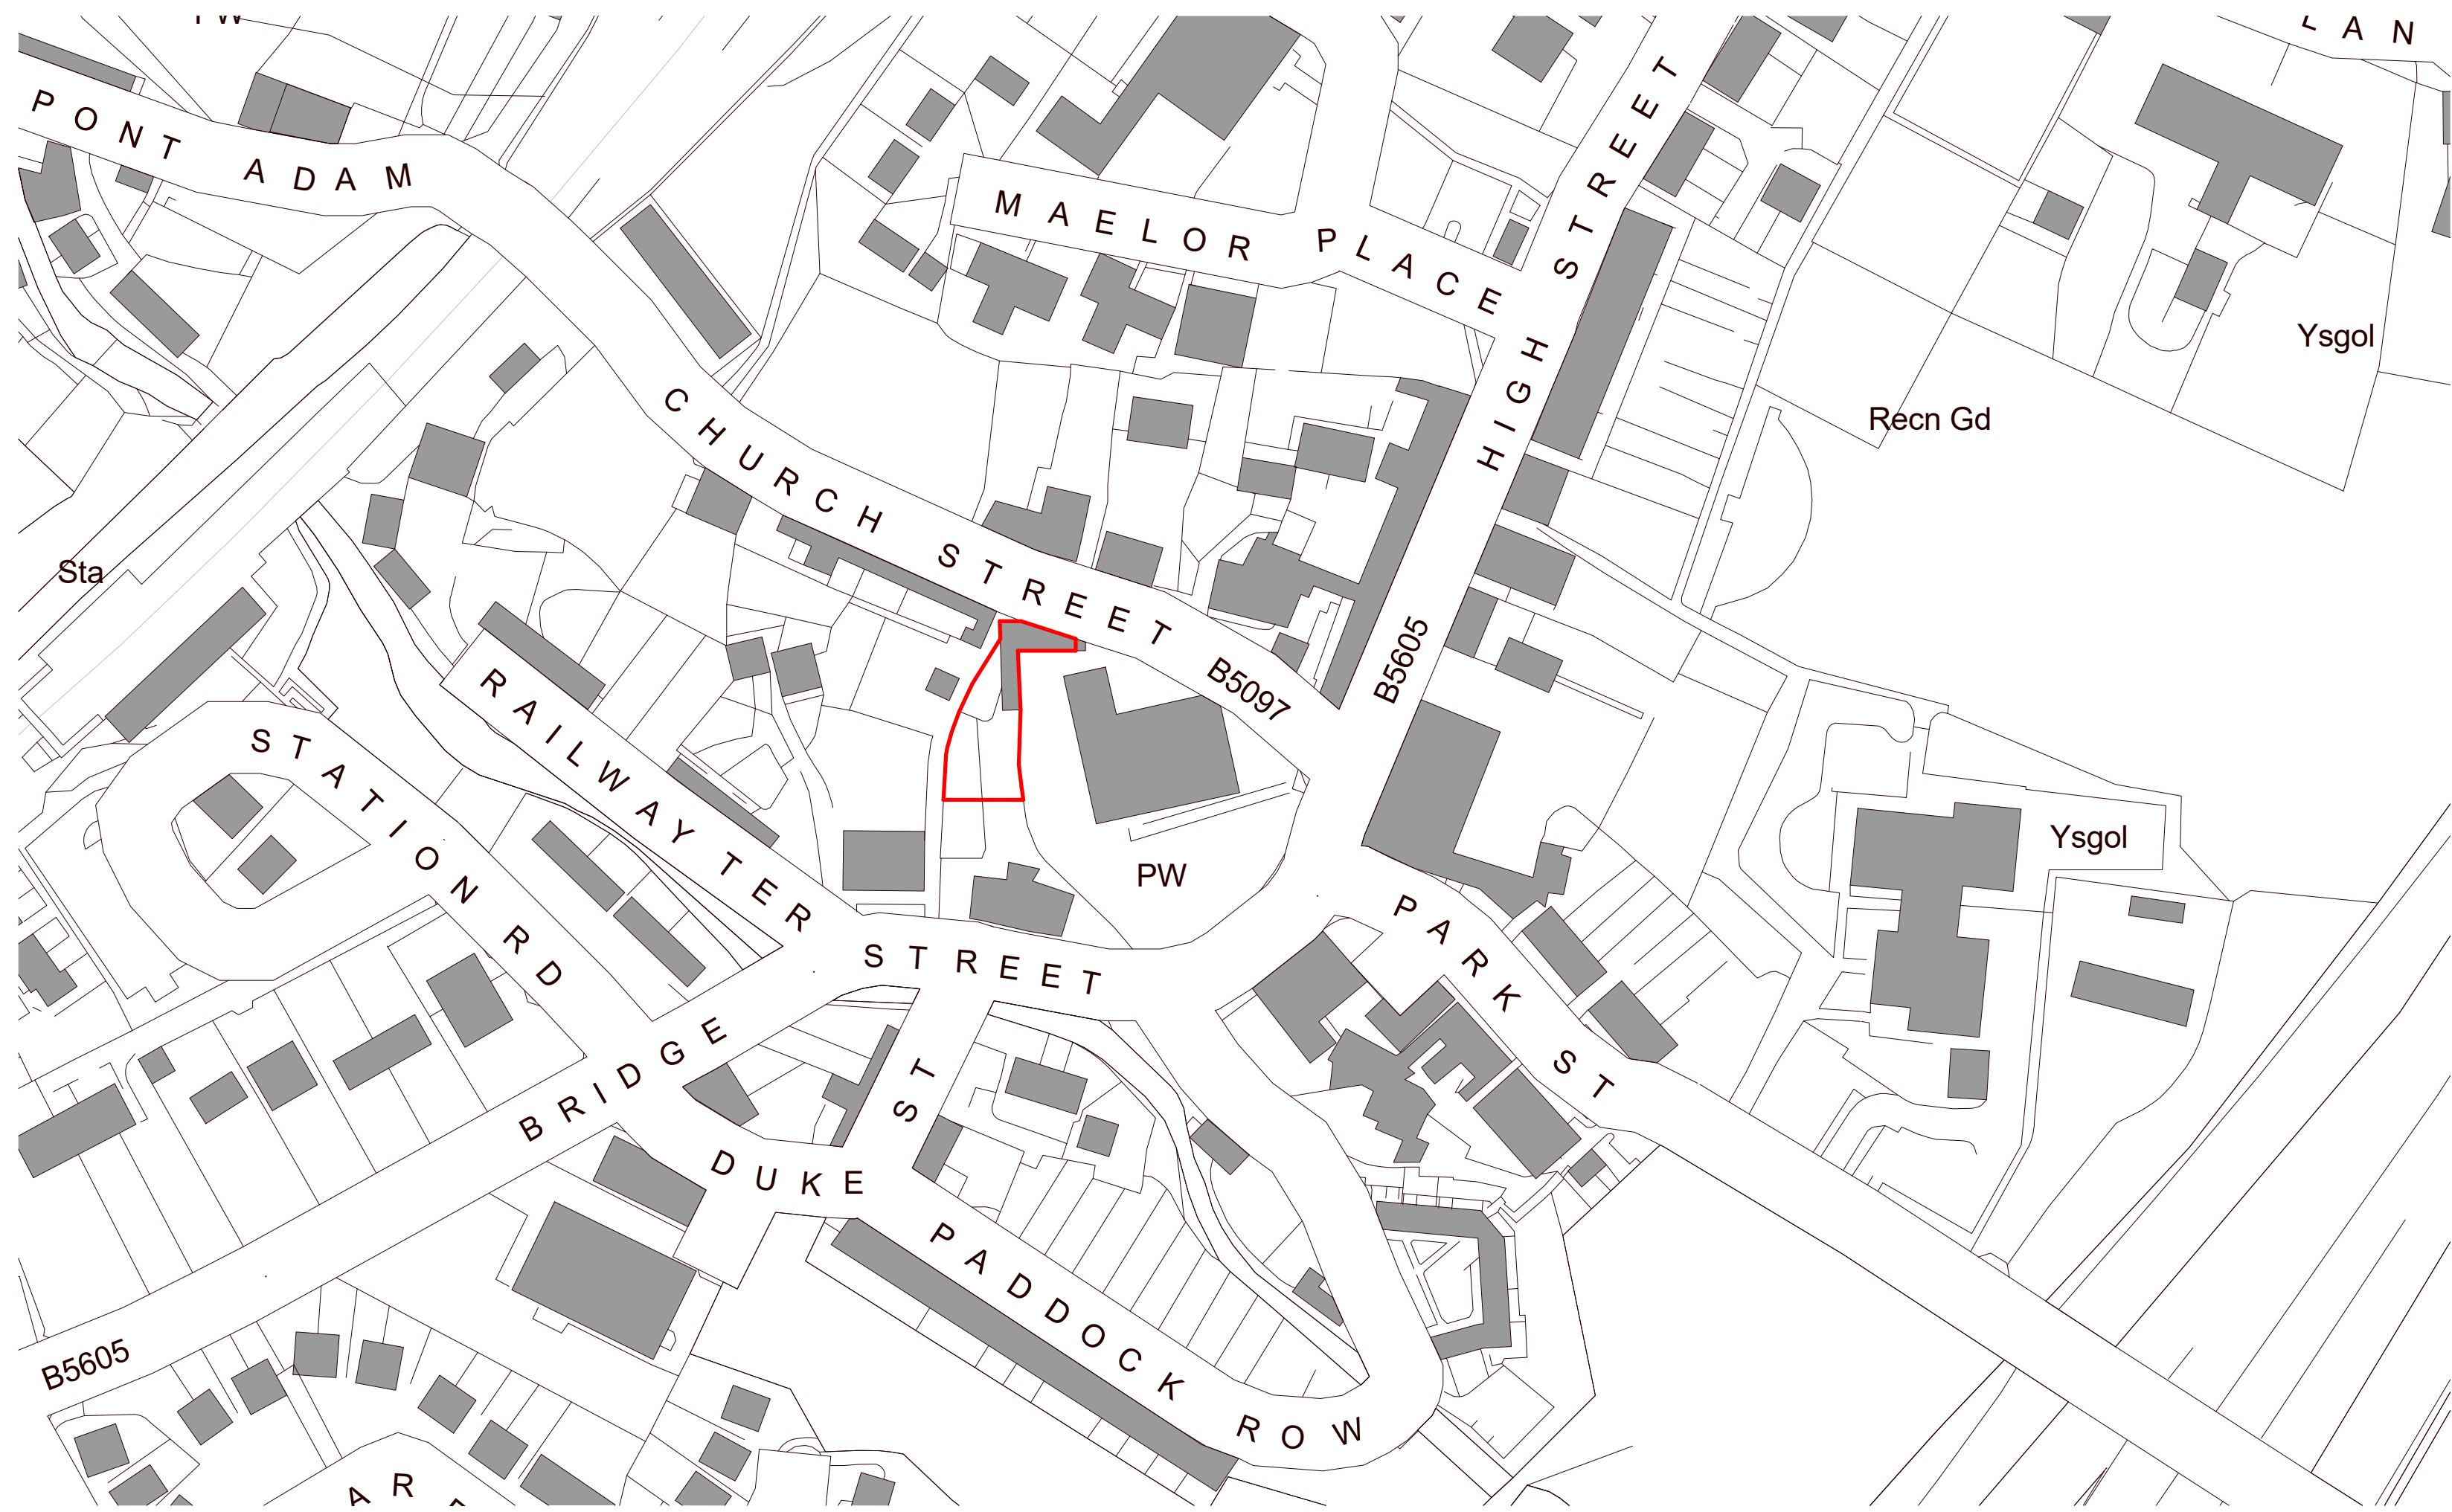

1 Site Location
1 : 1250

Green line denotes line of proposed fence

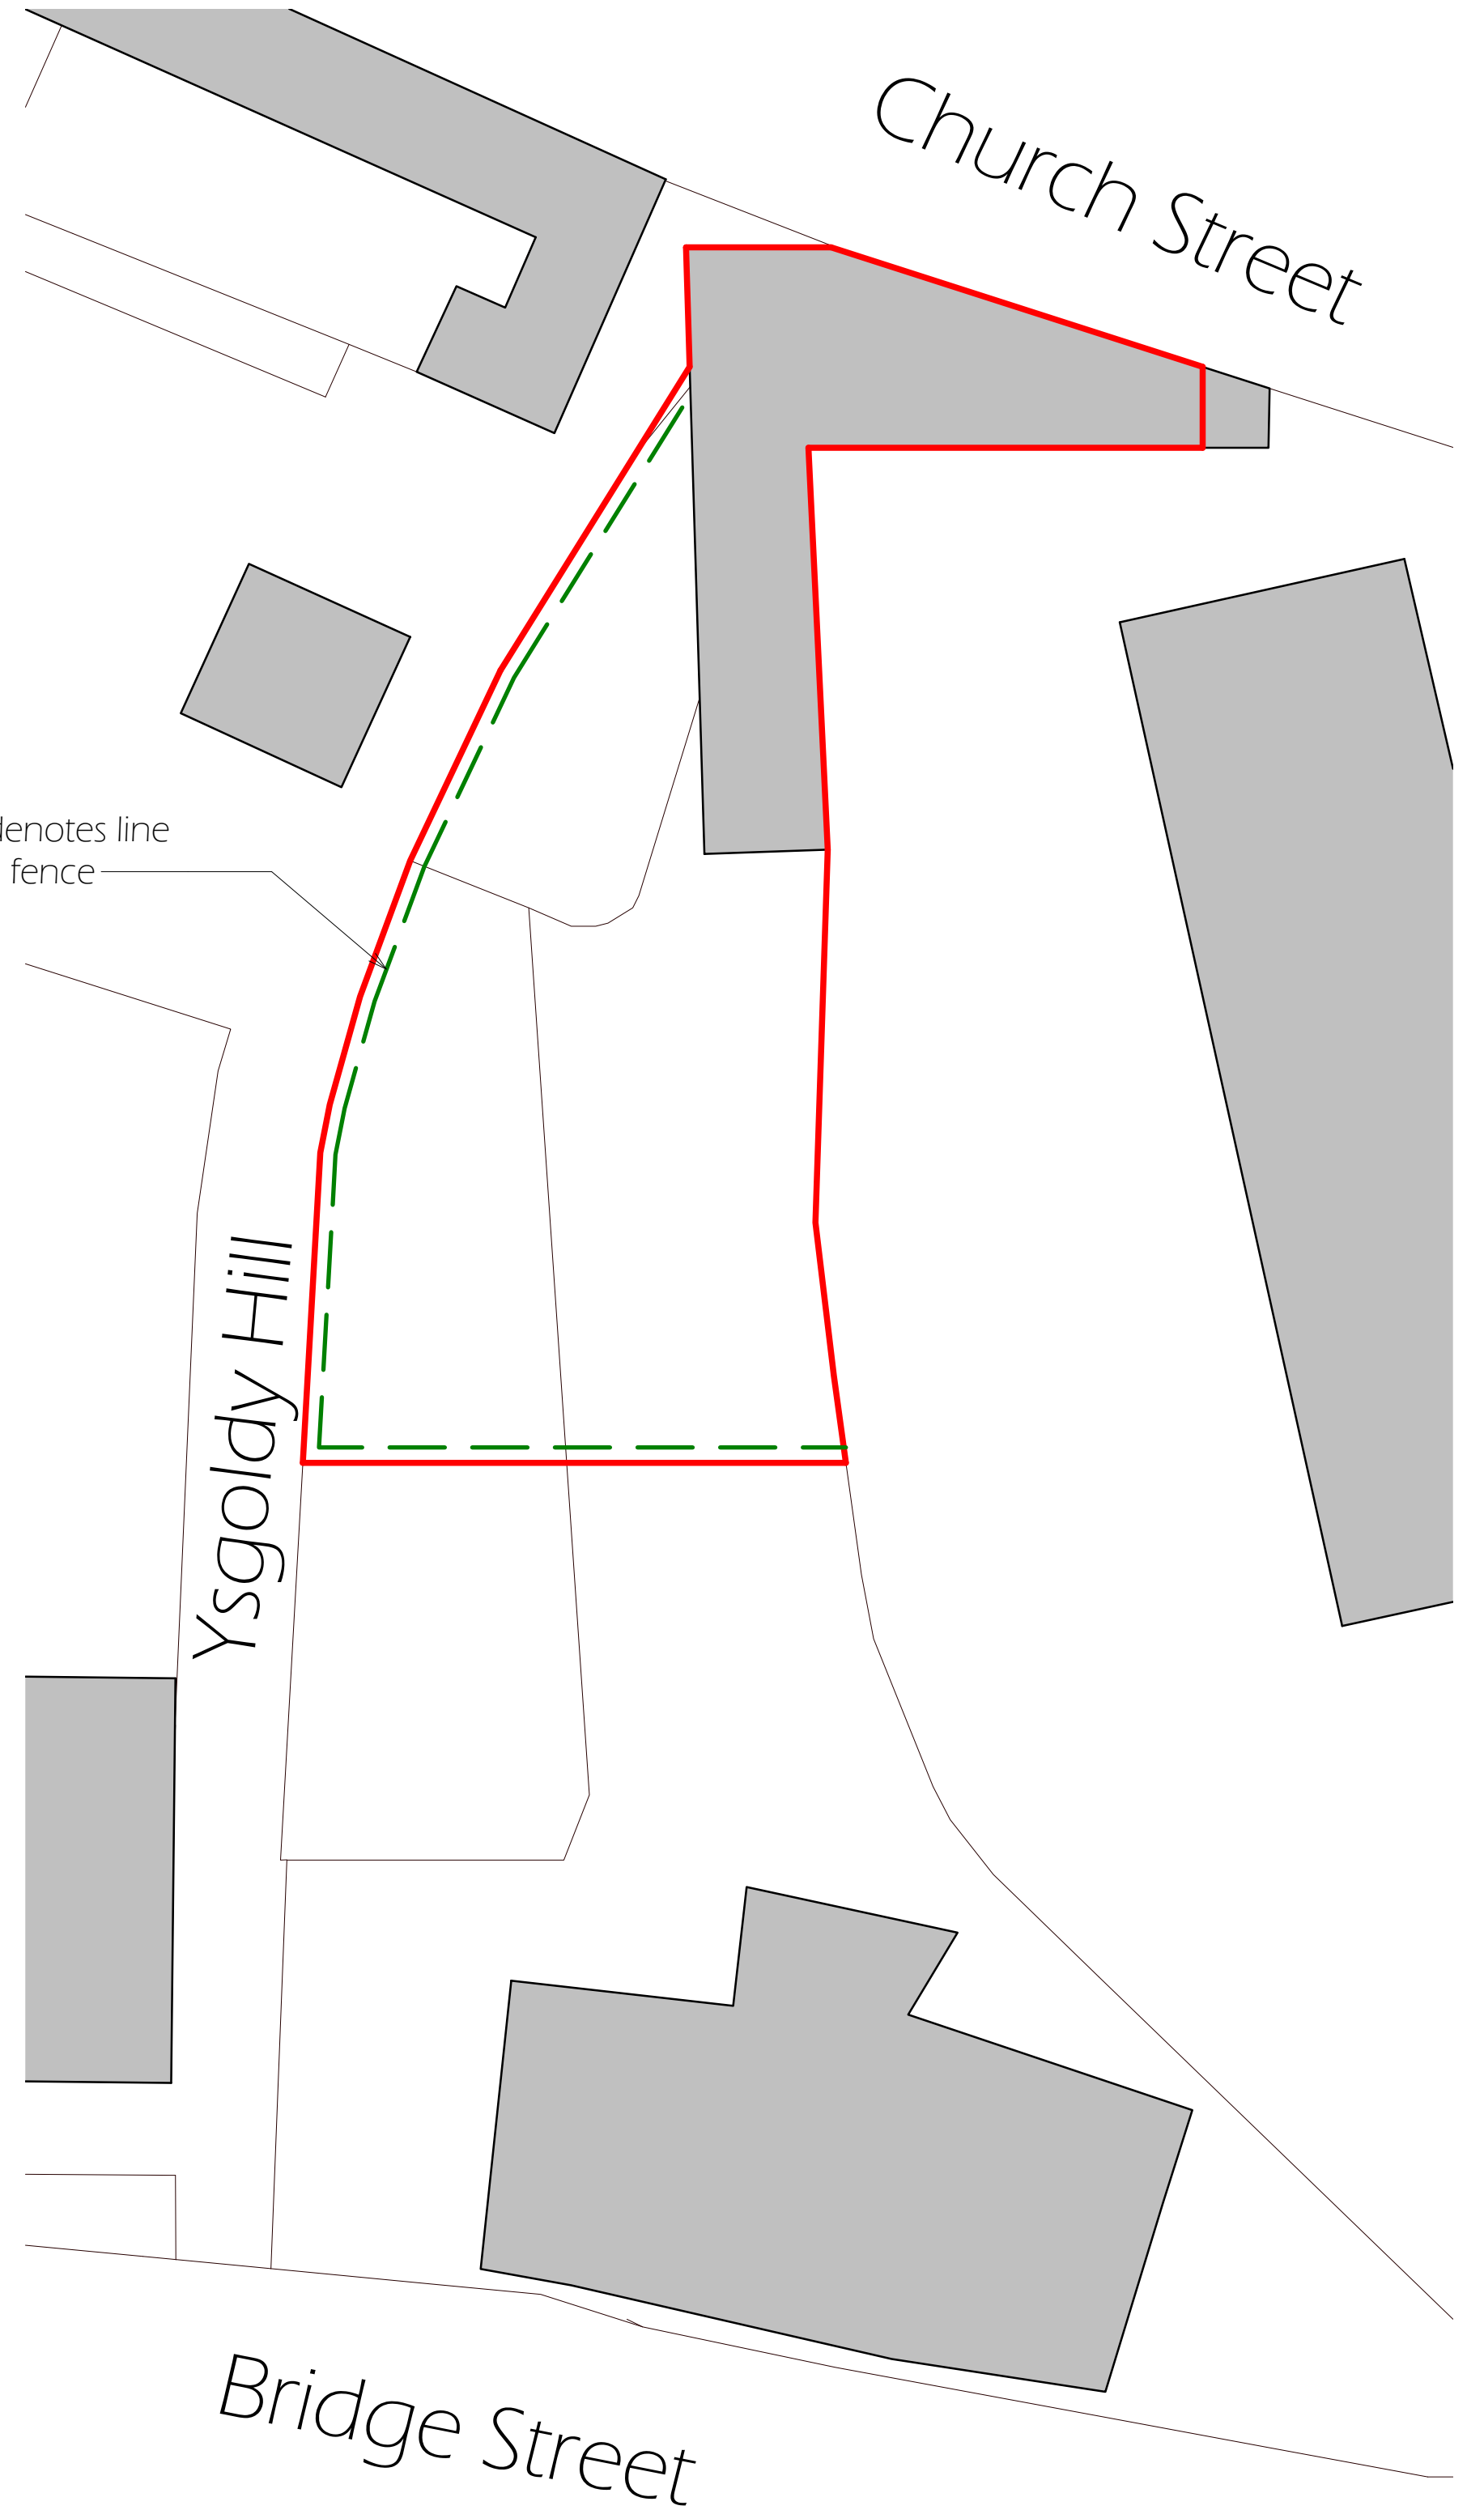

2 Site Plan
1 : 200

Revision	Description	Issued by	Date
Reason For Issue: Planning			
Celtic Design Studio Copyright.			

Drawing Notes: For information of Architectural Intent only, to be read in conjunction with information provided by the Design Team.	Reference Plan
Contractor must verify all dimensions on site before commencing any work or shop drawings. If this drawing exceeds the quantities taken in any way the Architectural Technologists are to be informed before the work is initiated. Only figured dimensions to be taken from this drawing. Do not scale off this drawing. Drawings based on Ordnance Survey and / or existing record drawings - design and drawing content subject to Site Survey, Structural Survey, Site Investigations, Planning and Statutory Requirements and Approvals. Authorised reproduction from Ordnance Survey Map with permission of the Controller of Her Majesty's Stationery Office. Crown Copyright reserved. Celtic Design Studio Copyright.	

0.00	25.00	50.00	75.00	100.00	125.00
Graphic Scale - 1:1250					

Project Name: The Old Grammar School, Church Street, Ruabon LL14 6DS	
Drawing Title: Site Plan & Boundary Treatment	
Drawing Number: 21002 -CDS-ZZ- XX-DR-A- 1001 -S0	Revision:
Scale: As indicated@A1	Original Issue Date: 18/01/2021
Original Drawn By: DE	Original Checked by:
54 Hathaway Drive Whinmoor Leeds LS14 2DJ celticdesignstudio@live.co.uk 07890765151	

