



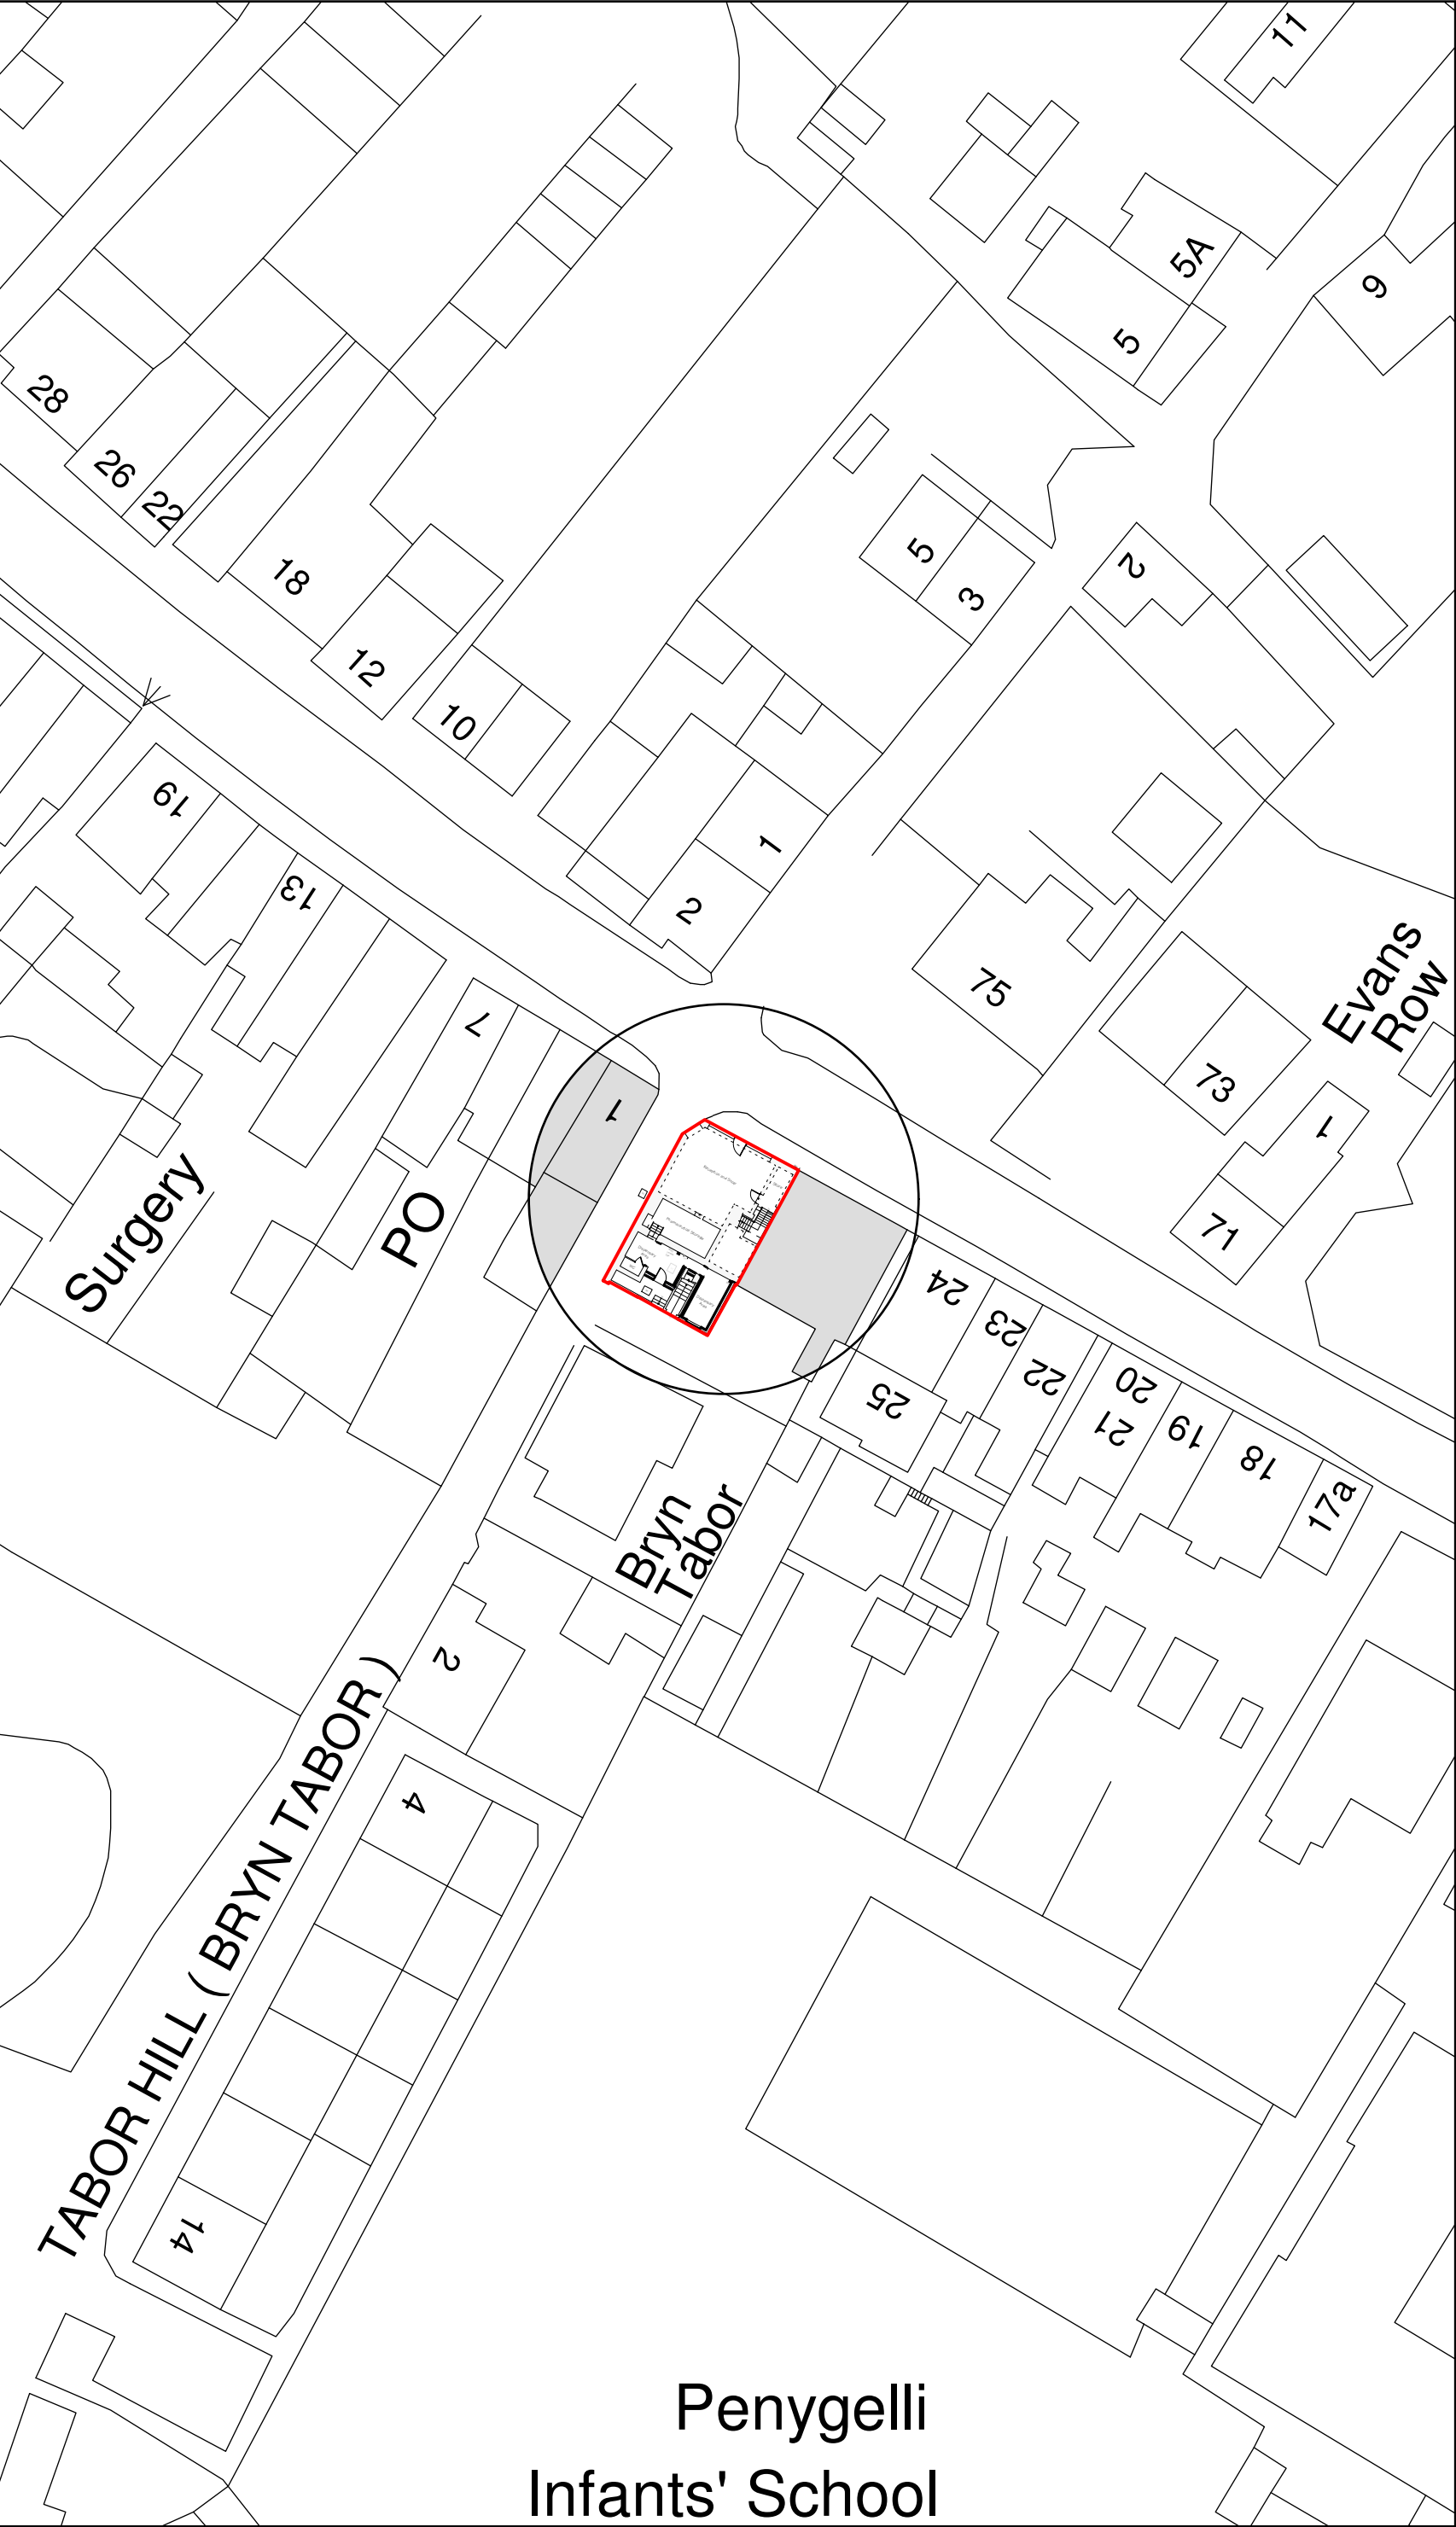

Site Plan 1:500

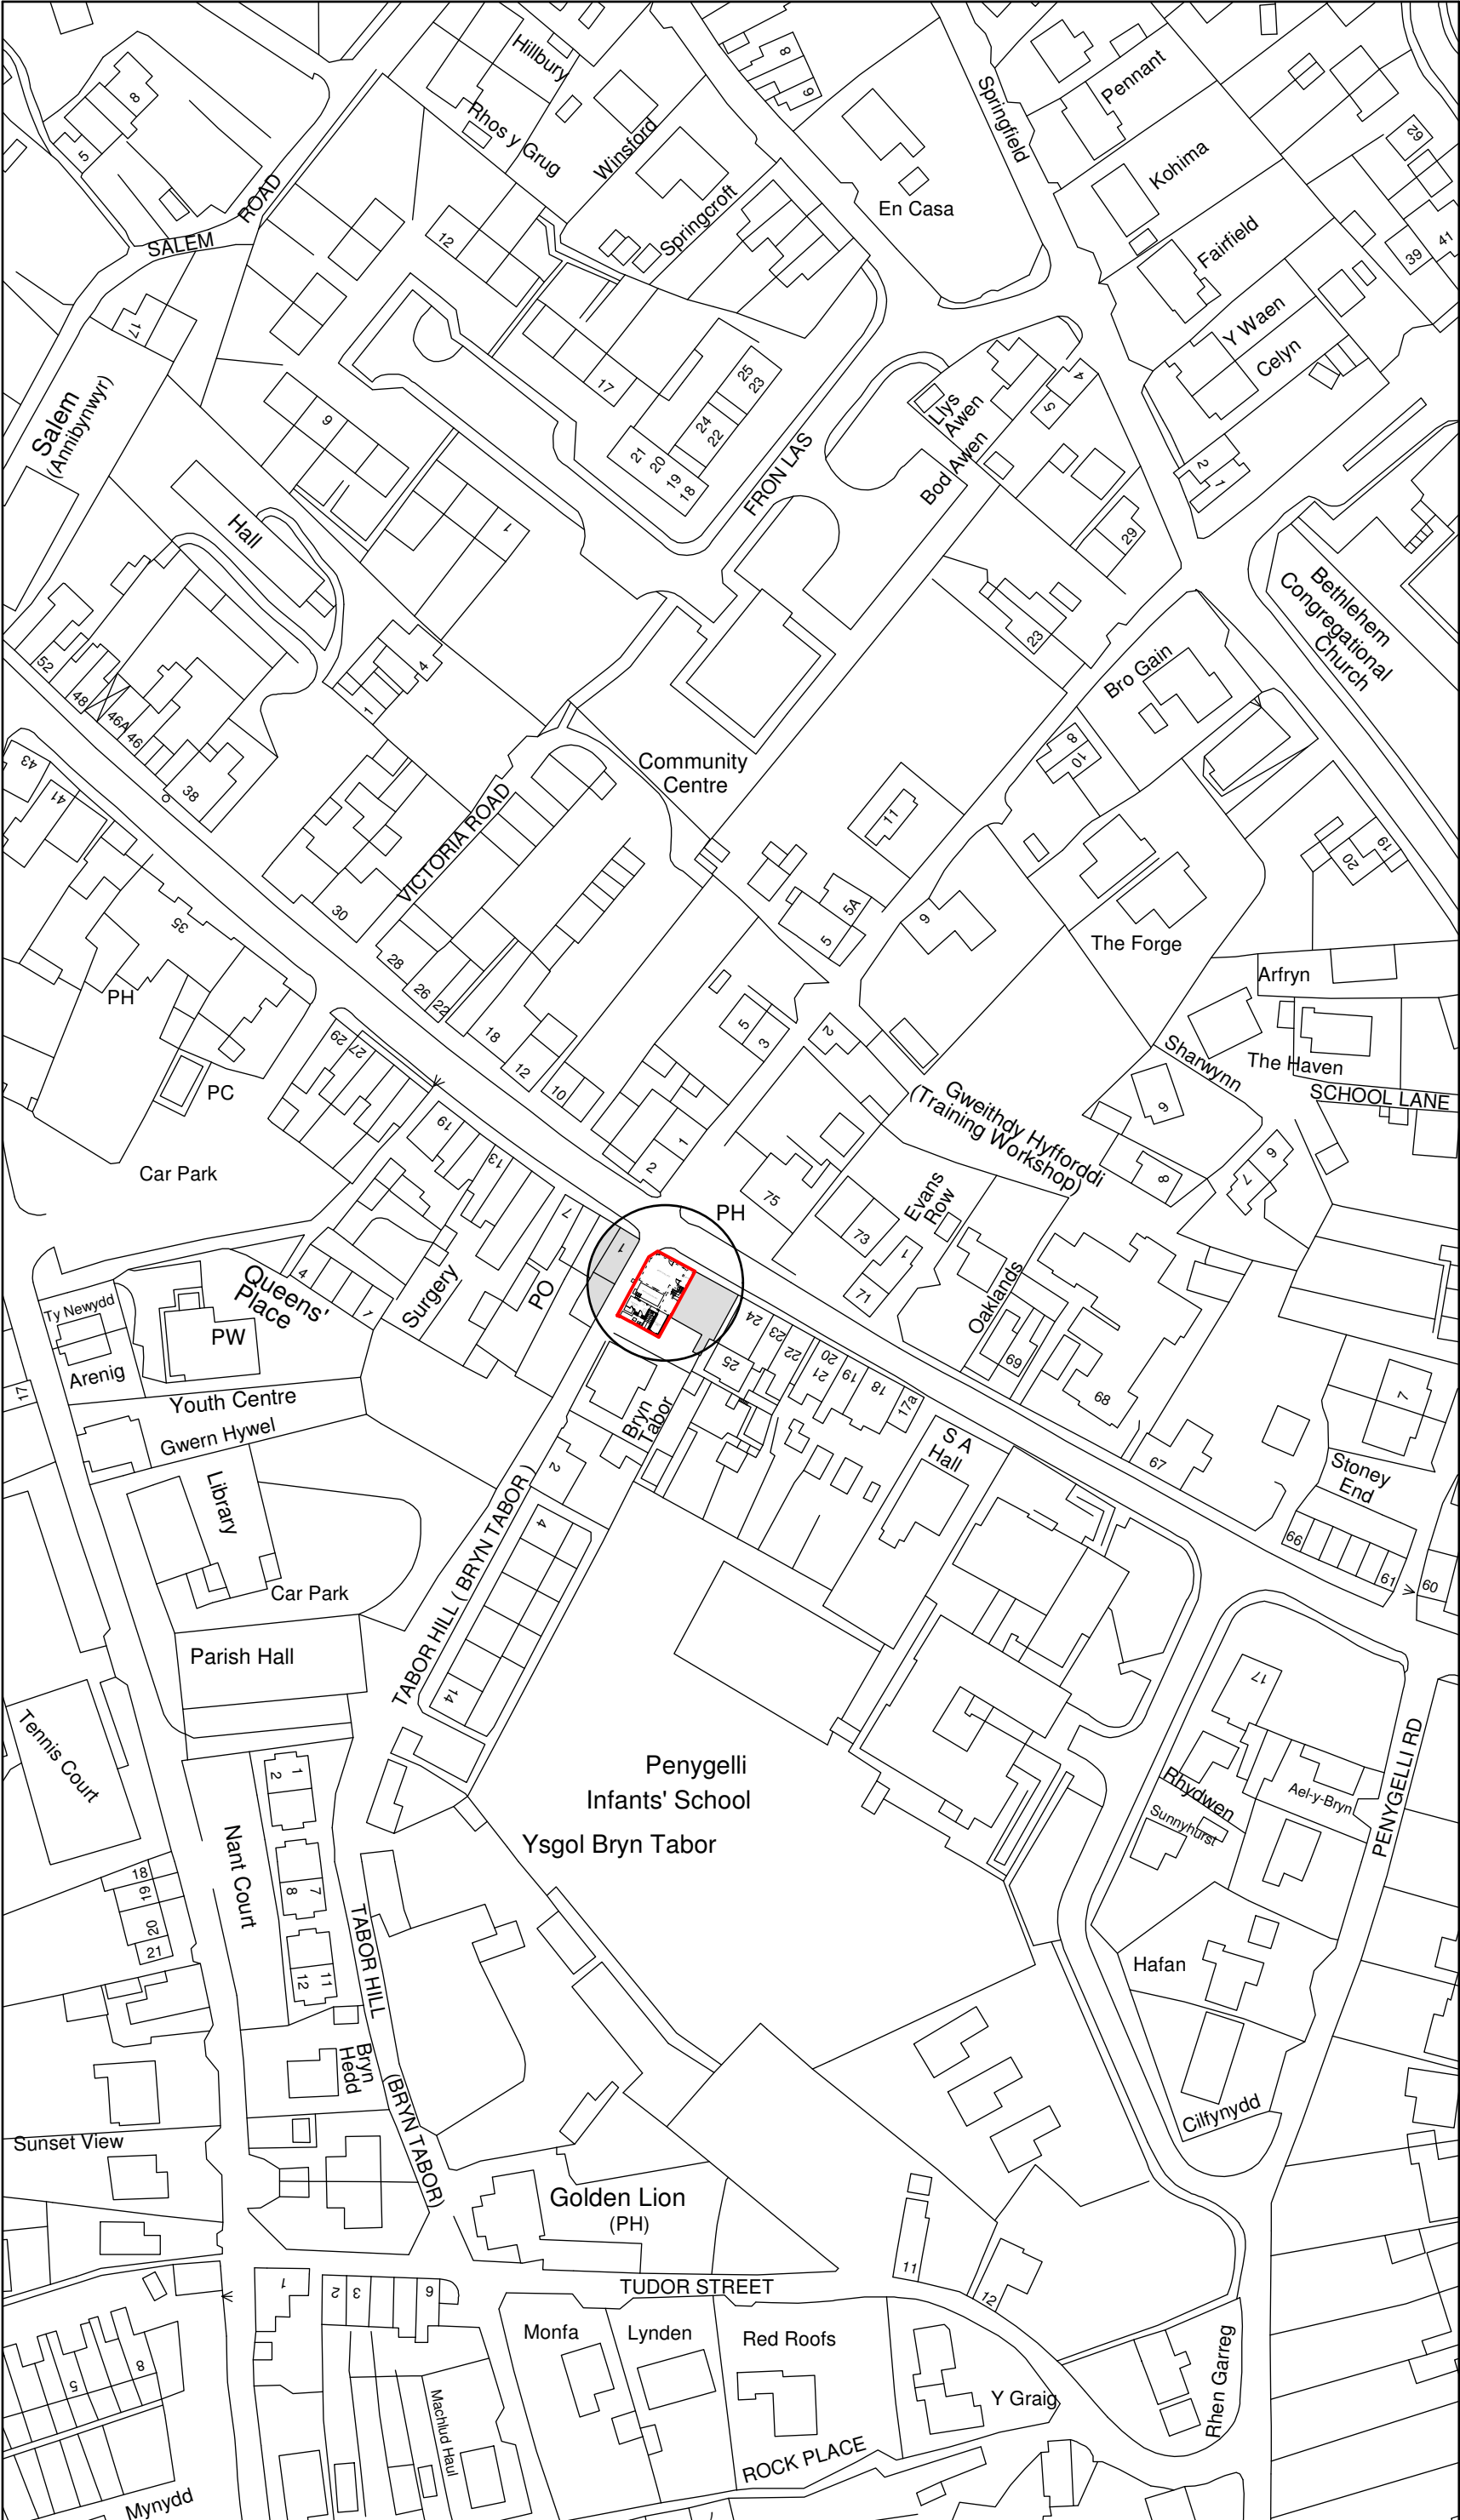

Location Plan 1:1250

Key.

- Surrounding Buildings
- Application Site

Rev	Date	Detail	Initial

Project:

Proposed Alterations to,
Pharmacy, Manchester
House, High Street,
Coedpoeth, LL11 3LS.

Title:	Scale: (A2)
Planning:Site & Location Plan	1:50 & 1:100

Drawn By:	Date:
J Felgate	Nov 2020
Drawing No:	Sheet:
P135/004	1 of 1

Office 3K4,
Redwither Business Tower,
Wrexham. LL13 9XT
Tel: 01978 356500
www.blueprintarchitectural.com
© copyright all rights reserved