


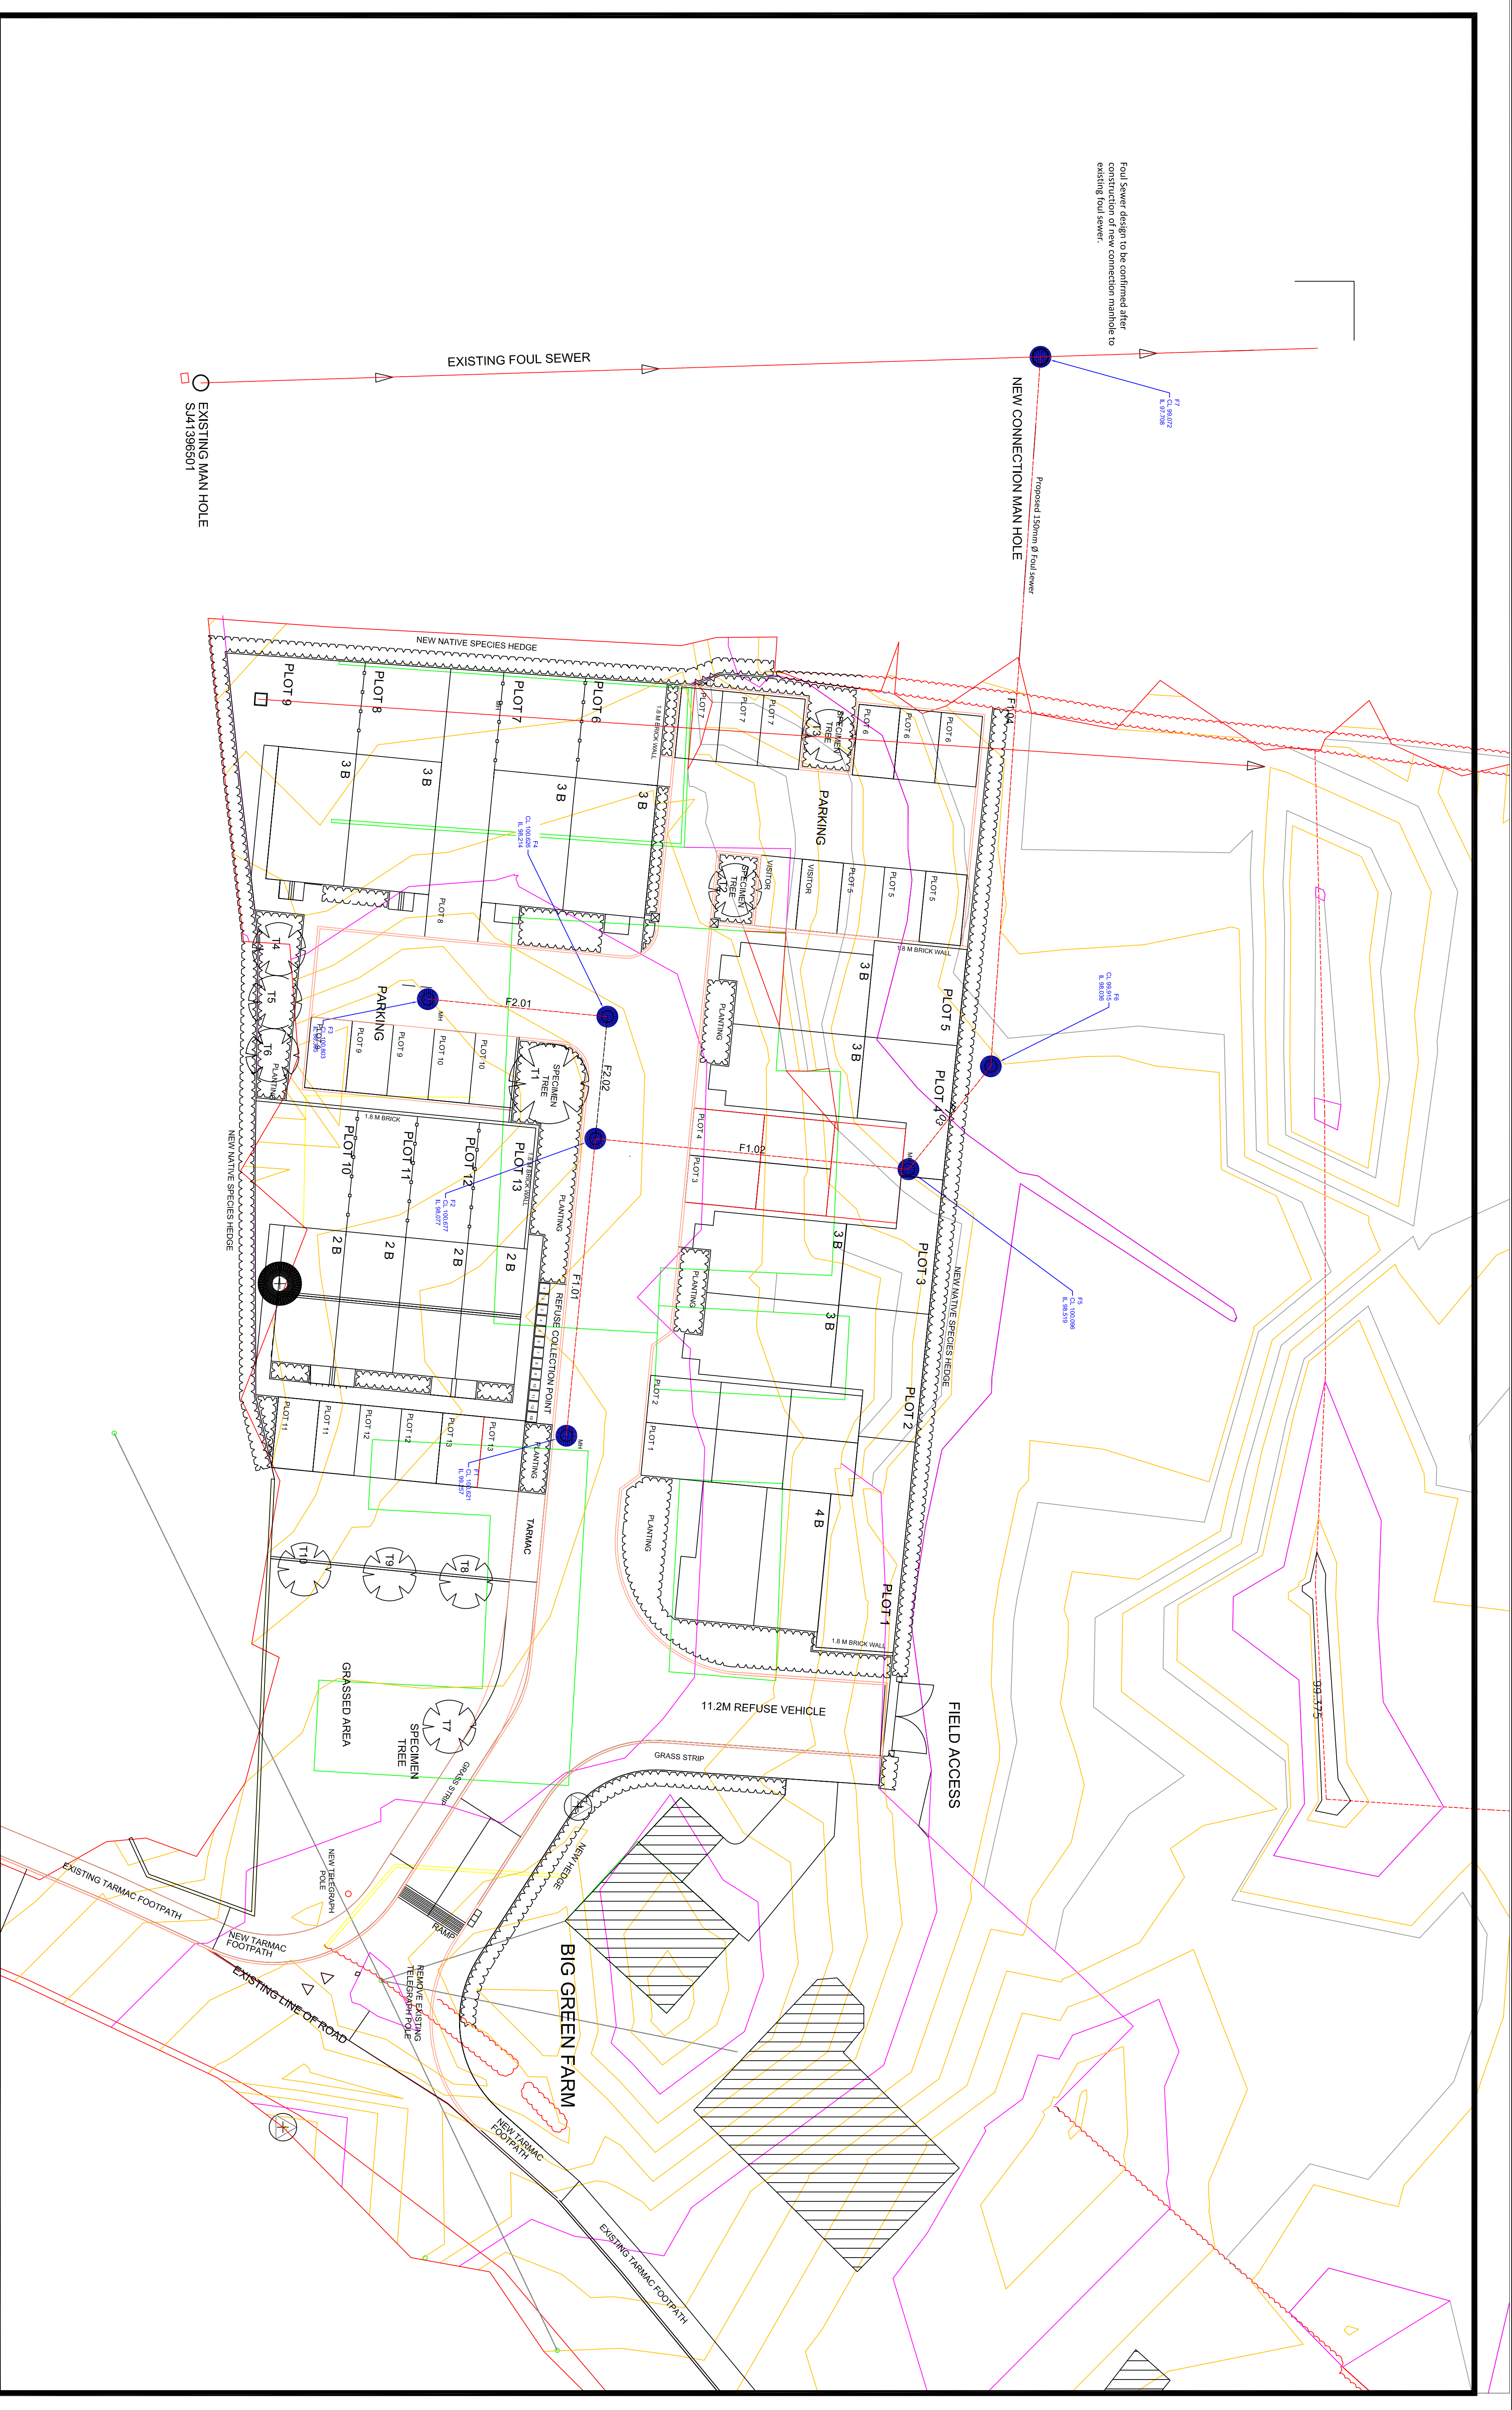

Foul Sewer design to be confirmed after construction of new connection manhole to existing foul sewer.

NEW CONNECTION MAN HOLE

Proposed 150mm Ø foul sewer

EXISTING FOUL SEWER

EXISTING MAN HOLE
SM41386501

REVISIONS			
DATE	DESCRIPTION	REV	CHKD
			APPRO
14-02-2020	ISSUED FOR COMMENTS	A	

Client :



Projects :
**PROPOSED 13 DWELLINGS AT BIG GREEN FARM
PENLEY**

Title :

**BIG GREEN FARM DEVELOPMENT
PENLEY
DRAINAGE LAYOUT**

Engineering Consultant :



Scale @ A1:

1:200

DATE :-

02/11/2020

Drawn By :-

SB

Checked :-

KB


Approved :-

KB

Rev:

RED-ERL-001 / PL-01

A

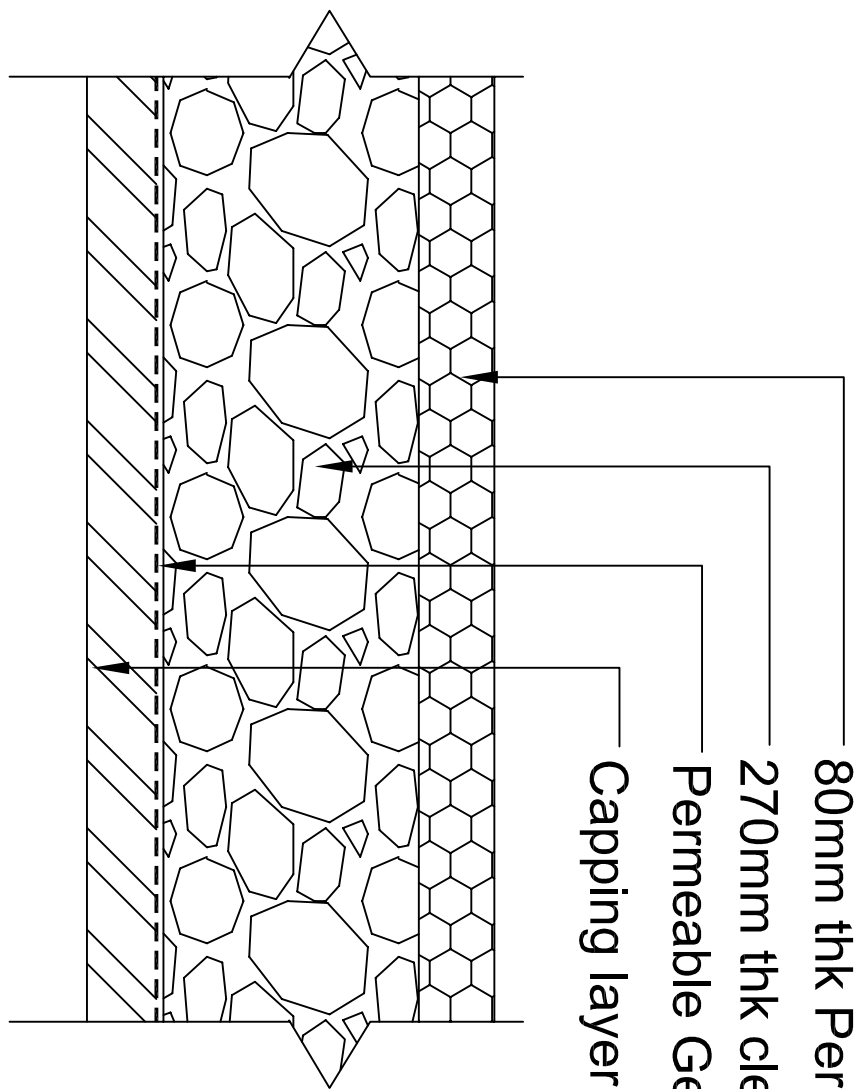


TYPICAL ROAD/PARKING AREA CONSTRUCTION



REVISIONS					Client :	Title :	Engineering Consultant :	Scale @ A1:	DATE :-	02/11/2020
DATE	DESCRIPTION	REV	CHKD	APPD		BIG GREEN FARM DEVELOPMENT PENLEY SUBGRADE DRAINAGE REGIME		NTS	Drawn By :-	SB
					Projects :					
					PROPOSED 13 DWELLINGS AT BIG GREEN FARM					
					PENLEY					
14-02-2020	ISSUED FOR COMMENTS	A						RED-ERL-001 /	PL-02	A


ALIGNMENT - (FOUL) - (1) - LONGSECTION
SCALE: H 1:1000,V 1:200. DATUM: 92.000

MH Name	F2	F5	F6
---------	----	----	----

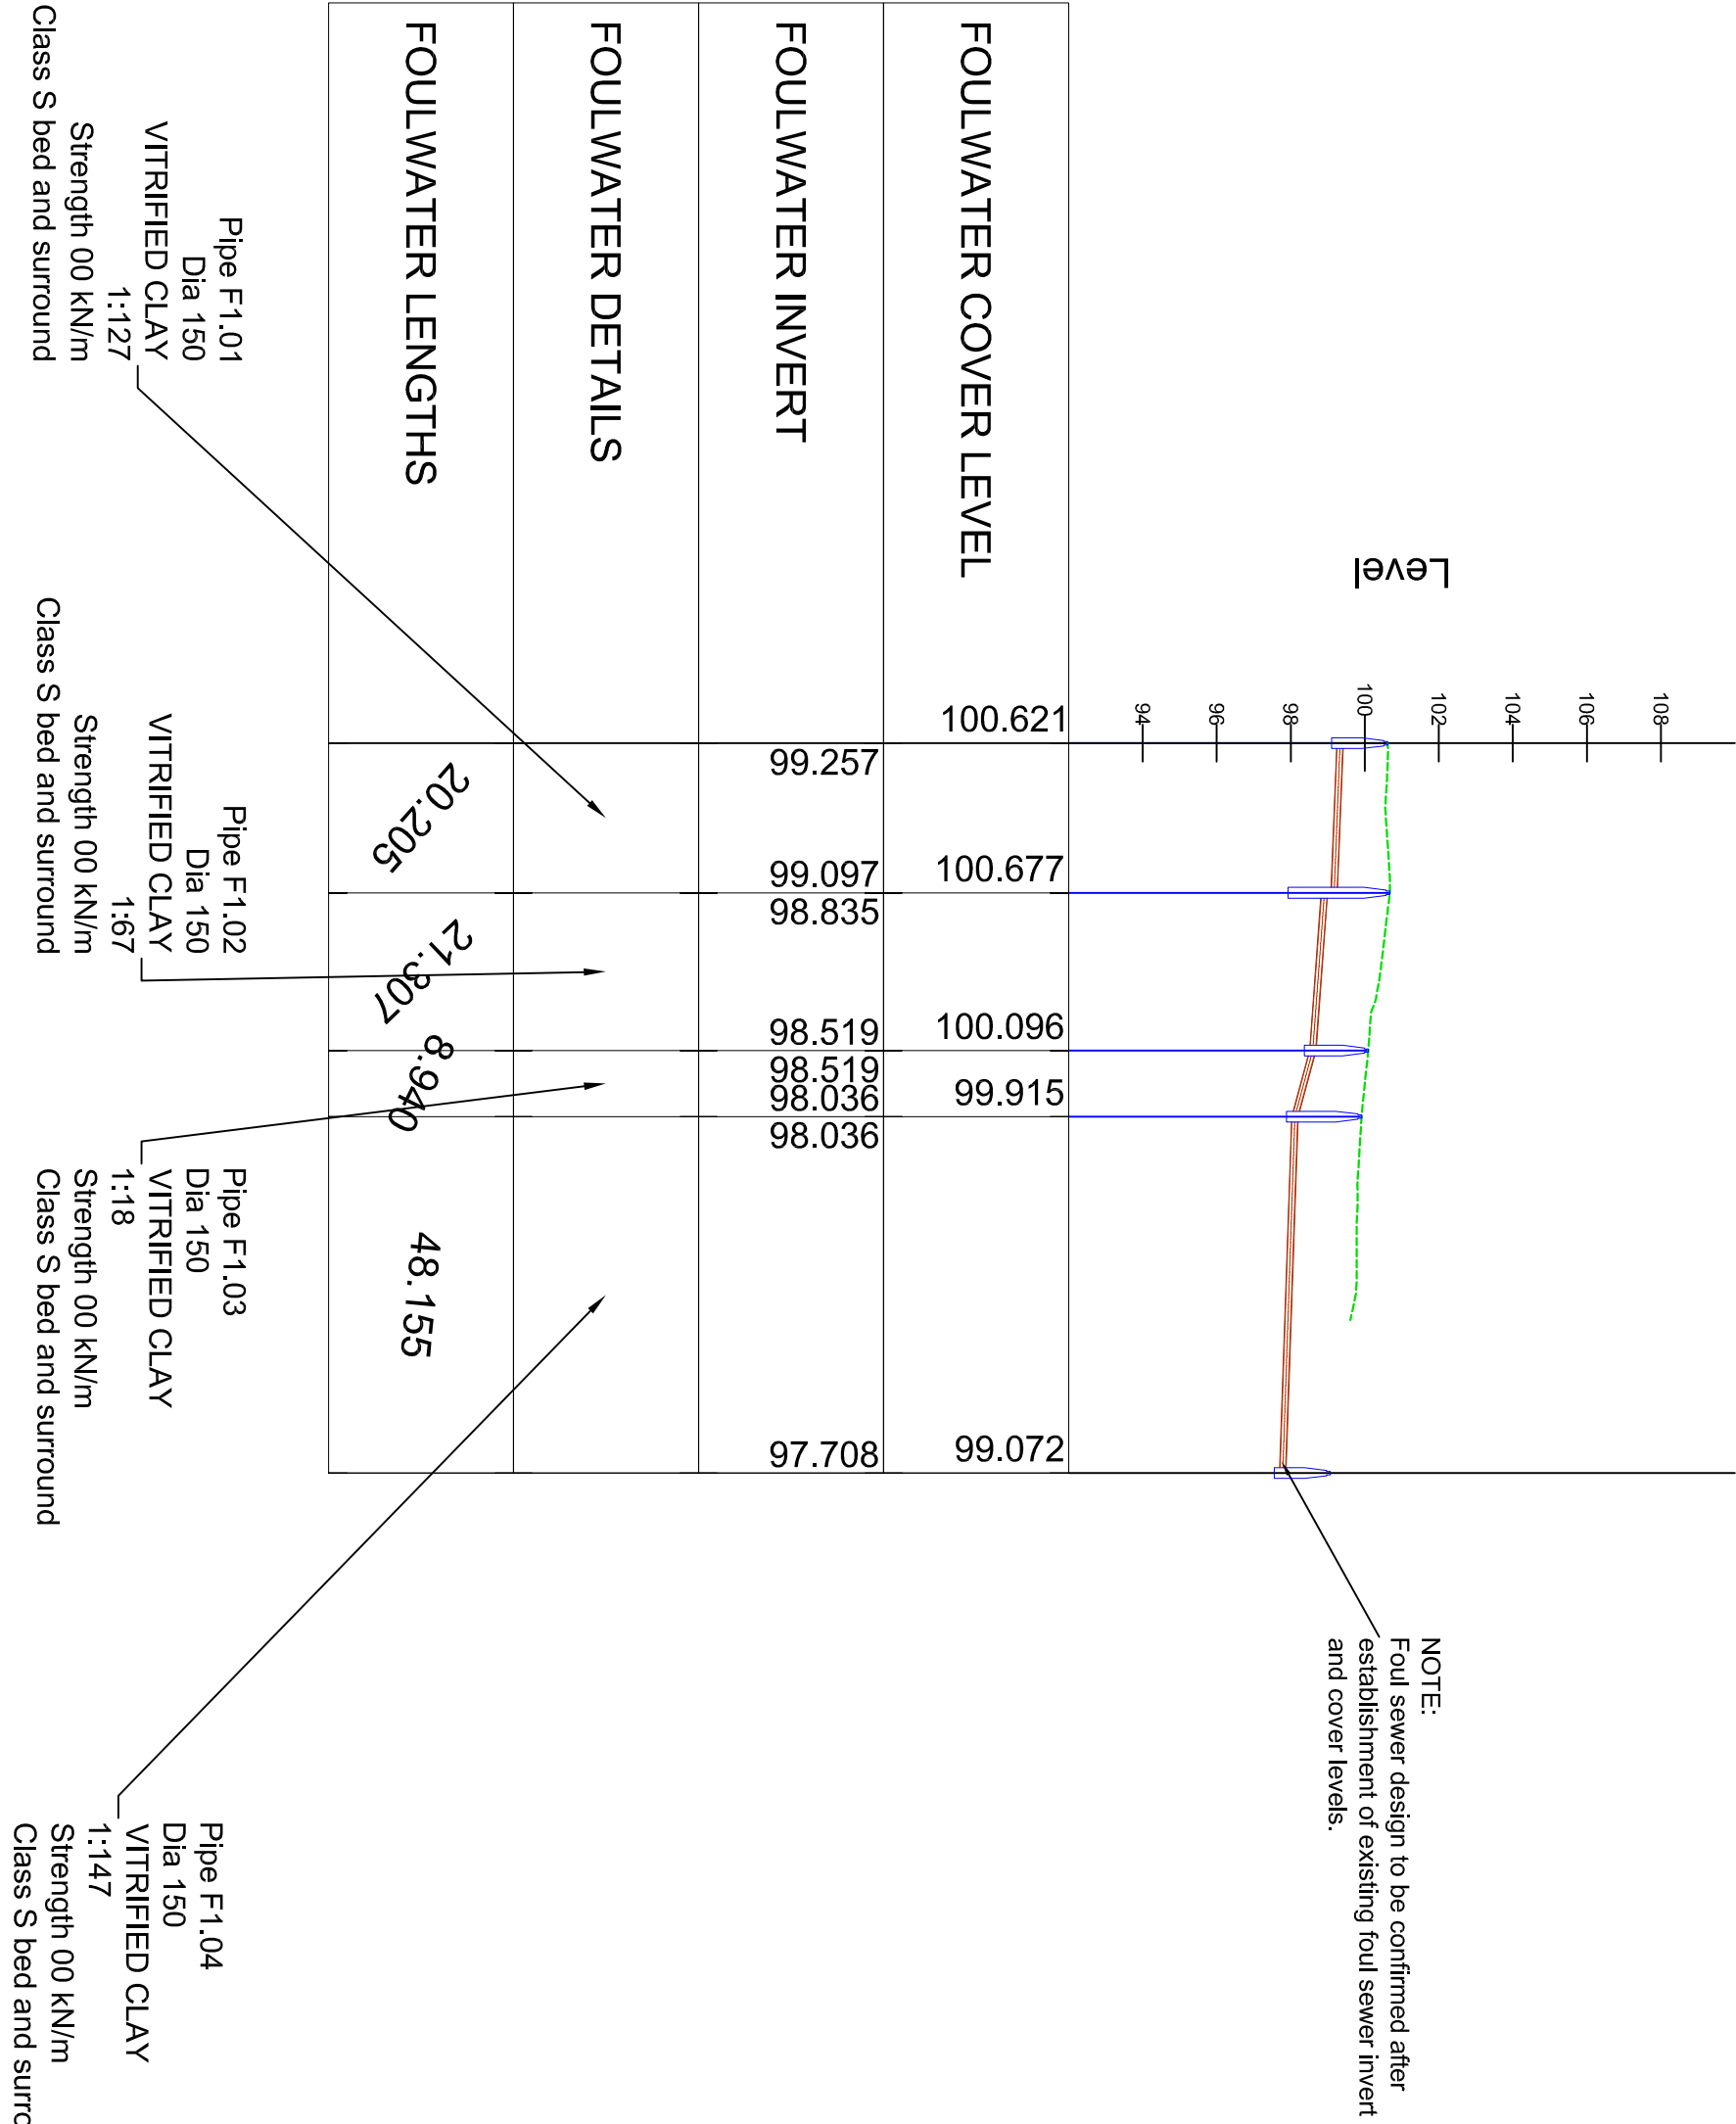

F3-F4-F2 - LONGSECTION
SCALE: H 1:1000,V 1:200. DATUM: 92.000

MH Name	F4
---------	----

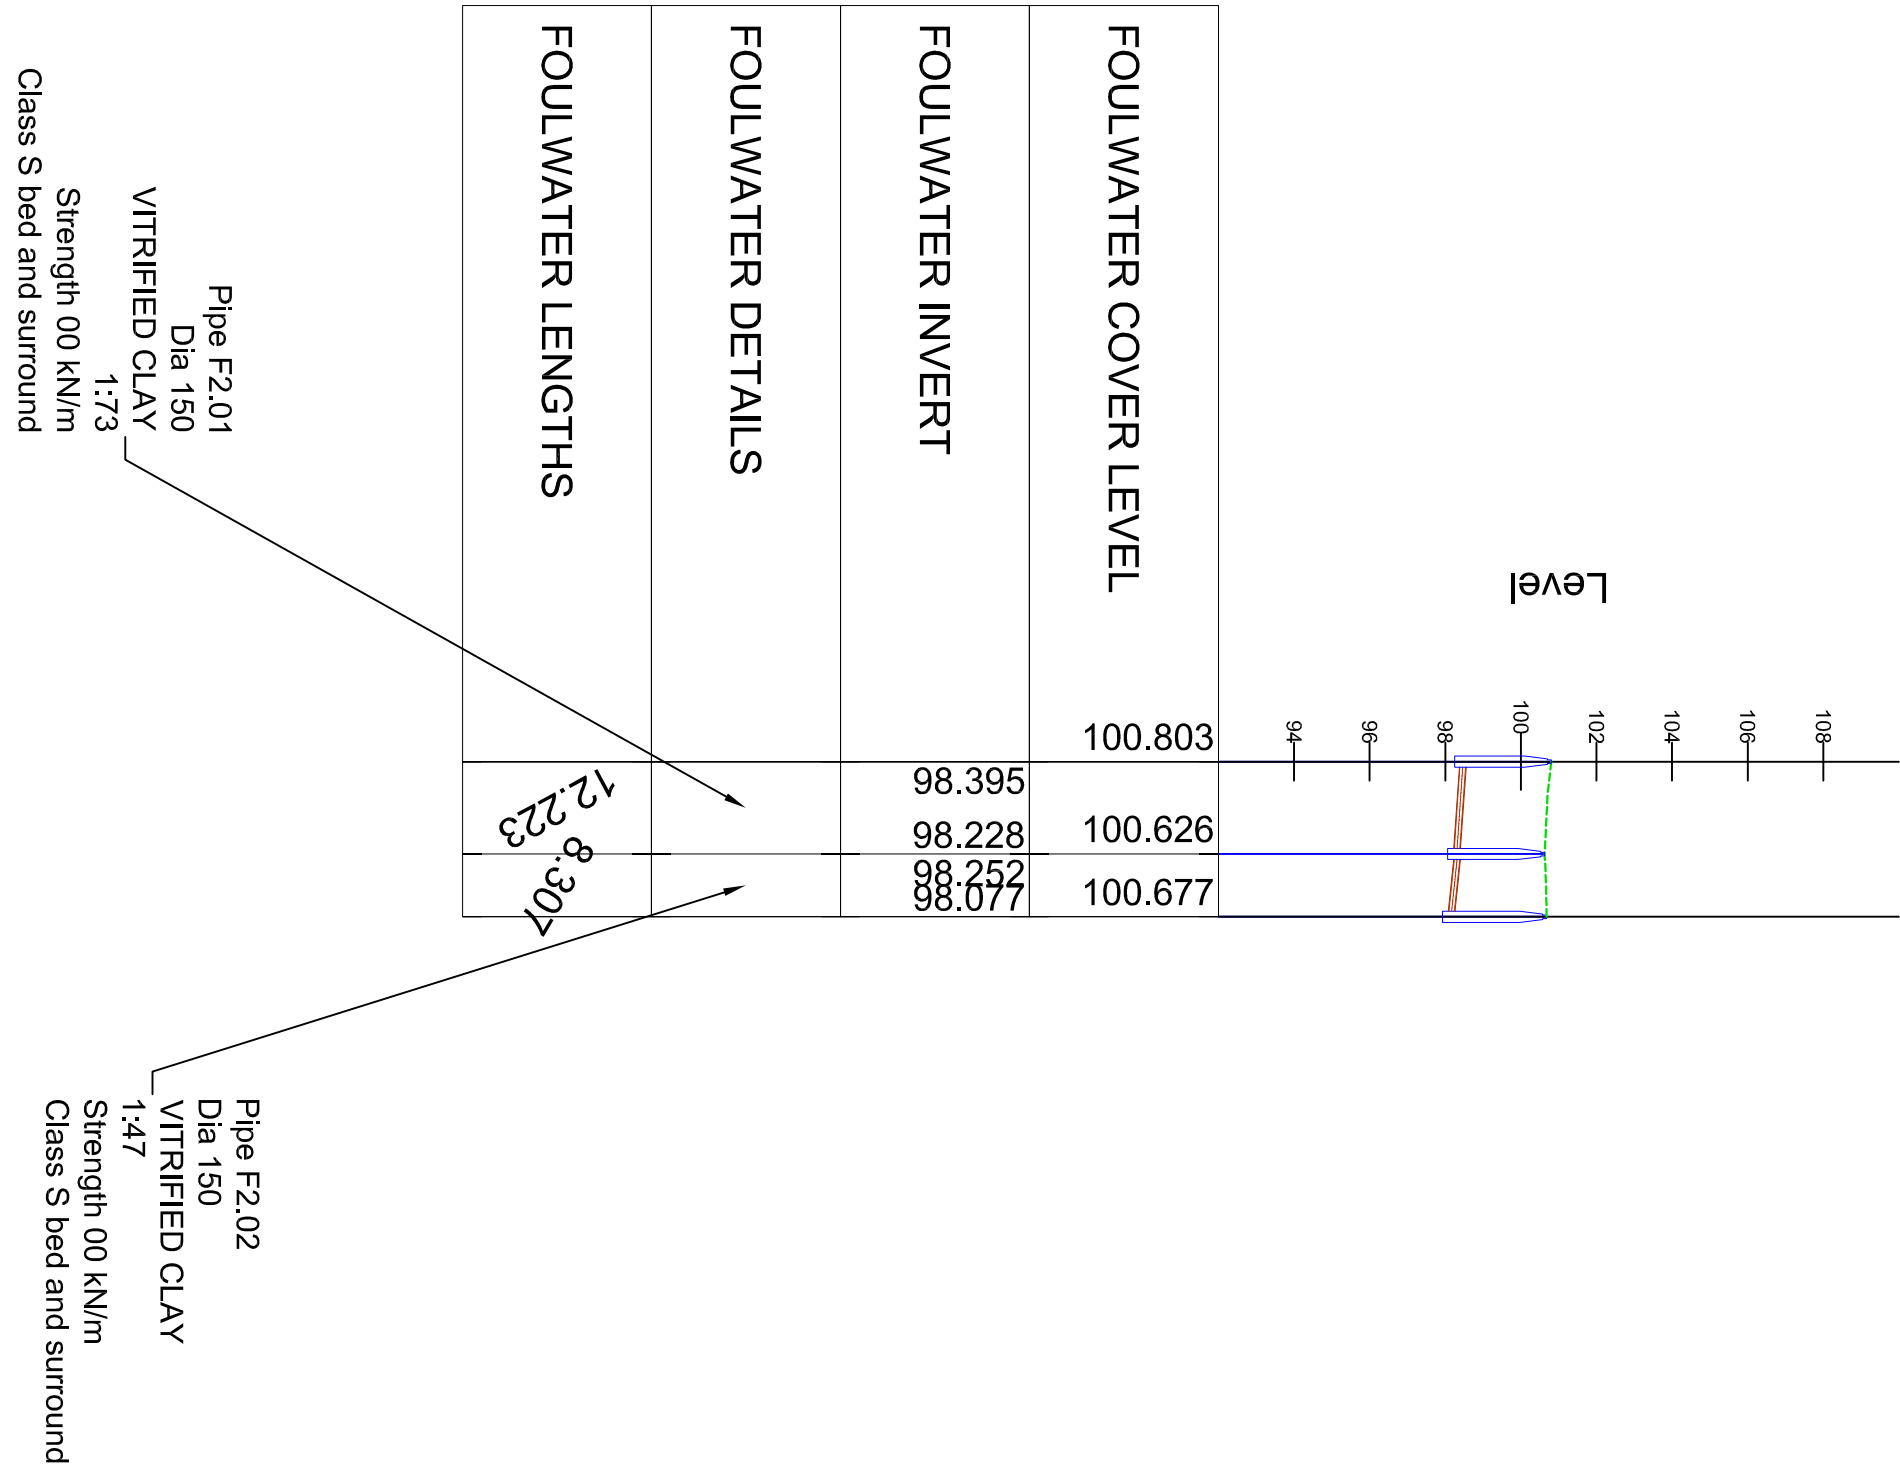

REVISIONS			
DATE	DESCRIPTION	REV	CHKD
14-02-2020	ISSUED FOR COMMENTS	A	



Client :
Projects :
**PROPOSED 13 DWELLINGS AT BIG GREEN FARM
PENLEY**

Title :
**BIG GREEN FARM DEVELOPMENT
PENLEY
FOUL SEWER - LONG SECTIONS**



Scale @ A1:		DATE :-	02/11/2020
AS SHOWN		Drawn By :-	SB
Checked :-	KB	Approved :-	KB
RED-ERL-001 /		PL-03	A

REVISIONS				
DATE	DESCRIPTION	REV	CHKD	APPRO
14-02-2020	ISSUED FOR COMMENTS	A		

Client :


Projects :
**PROPOSED 13 DWELLINGS AT BIG GREEN FARM
PENLEY**

Title :
**BIG GREEN FARM DEVELOPMENT
PENLEY
TRIAL PIT LOCATIONS**

Engineering Consultant :


Scale @ A1:
1:200

DATE :-
02/11/2020

Checked :-
KB

Approved :-
KB

Rev:
A

RED-ERL-001 / **PL-04**

