




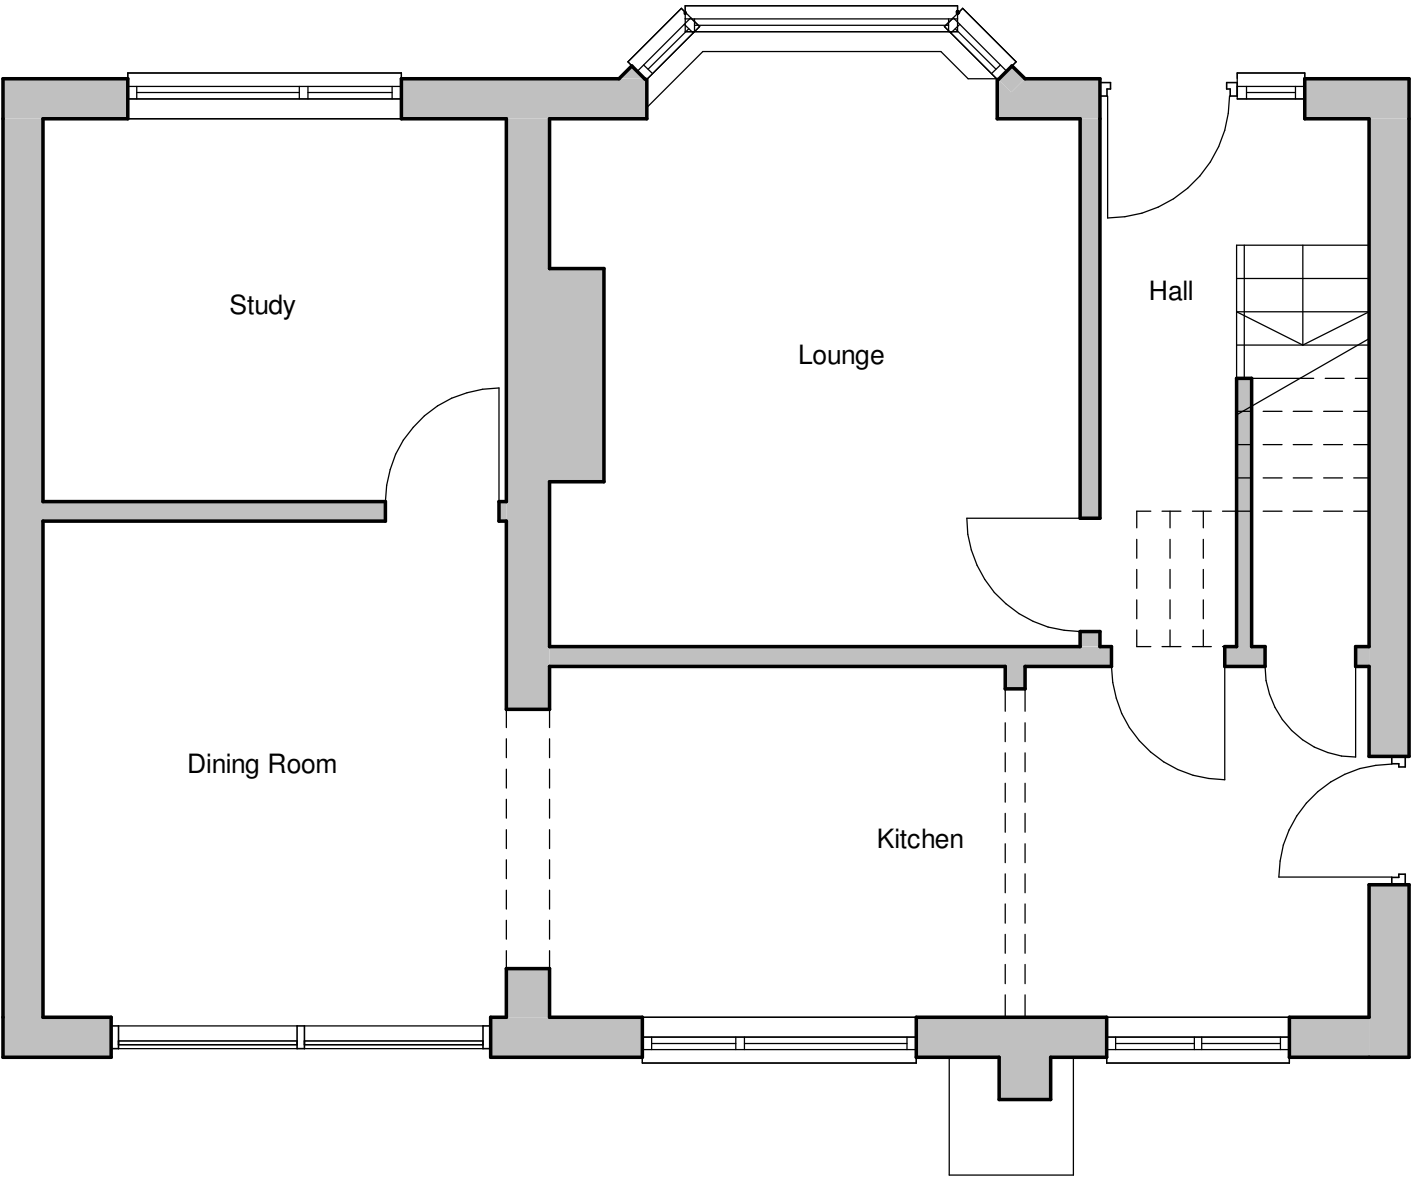

Existing Ground Floor Plan
1 : 50

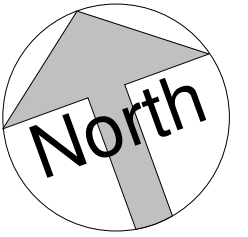

Existing First Floor Plan
1 : 50

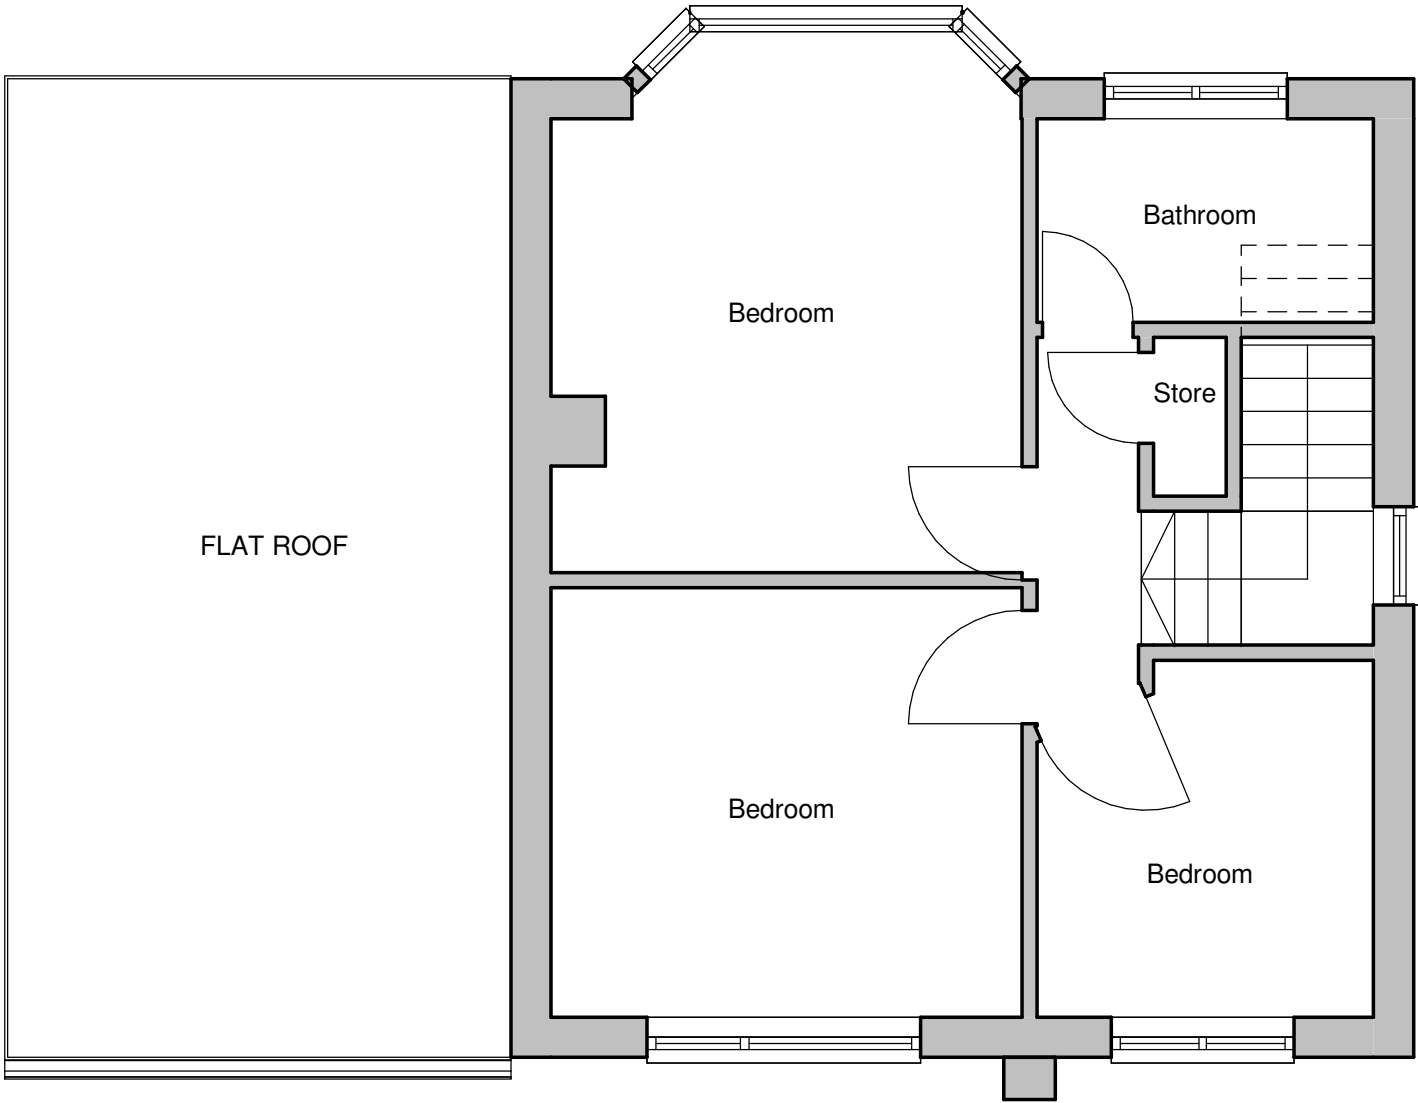

36 Plas Tirion, Johnstown,
Wrexham LL14 1UR
07543968690
geraint@weareframe.co.uk
www.weareframe.co.uk
facebook.com/frame.architect
instagram.com/we_are_frame

Project: 20 Tany Y Clawdd, Johnstown		
Title: Existing Floor Plans		
Scale @ A3: 1 : 50	Author: GE	Date: 05.03.21
Project Ref: 19-17	Drawing No: A003	Rev. -