




Front elevation

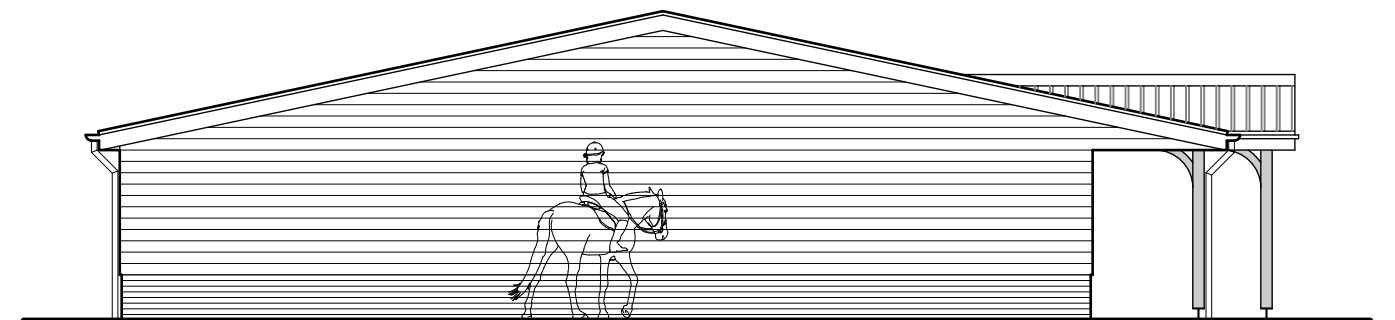

Side-1 elevation

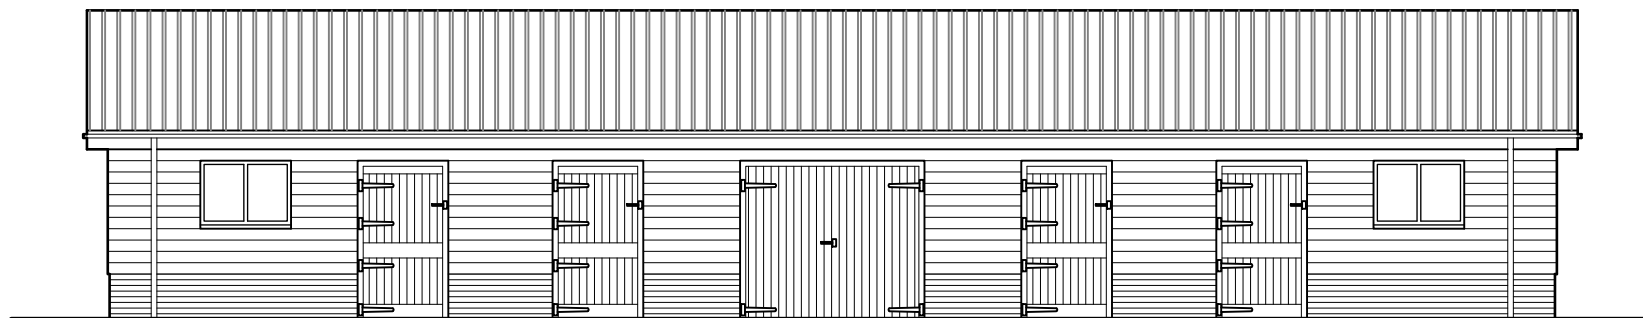

Rear elevation

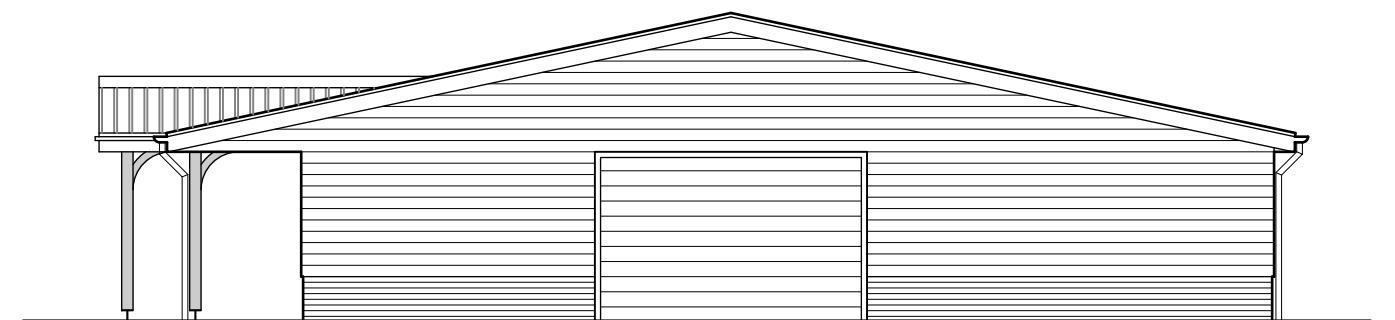

Side-2 elevation

 HDS Architectural Services, The Foundry, 15 Yorke Street, Wrexham LL13 8LW Tel (01978) 345250 www.hdsarchitectural.co.uk	Project; Stonebridge House, Eyton, Wrexham, LL13 0SP		Dwg No; SH/PD/03	Date; 1.12.2020
	Title; Stables Elevations	Scale (A3); 1:100	Revision;	