



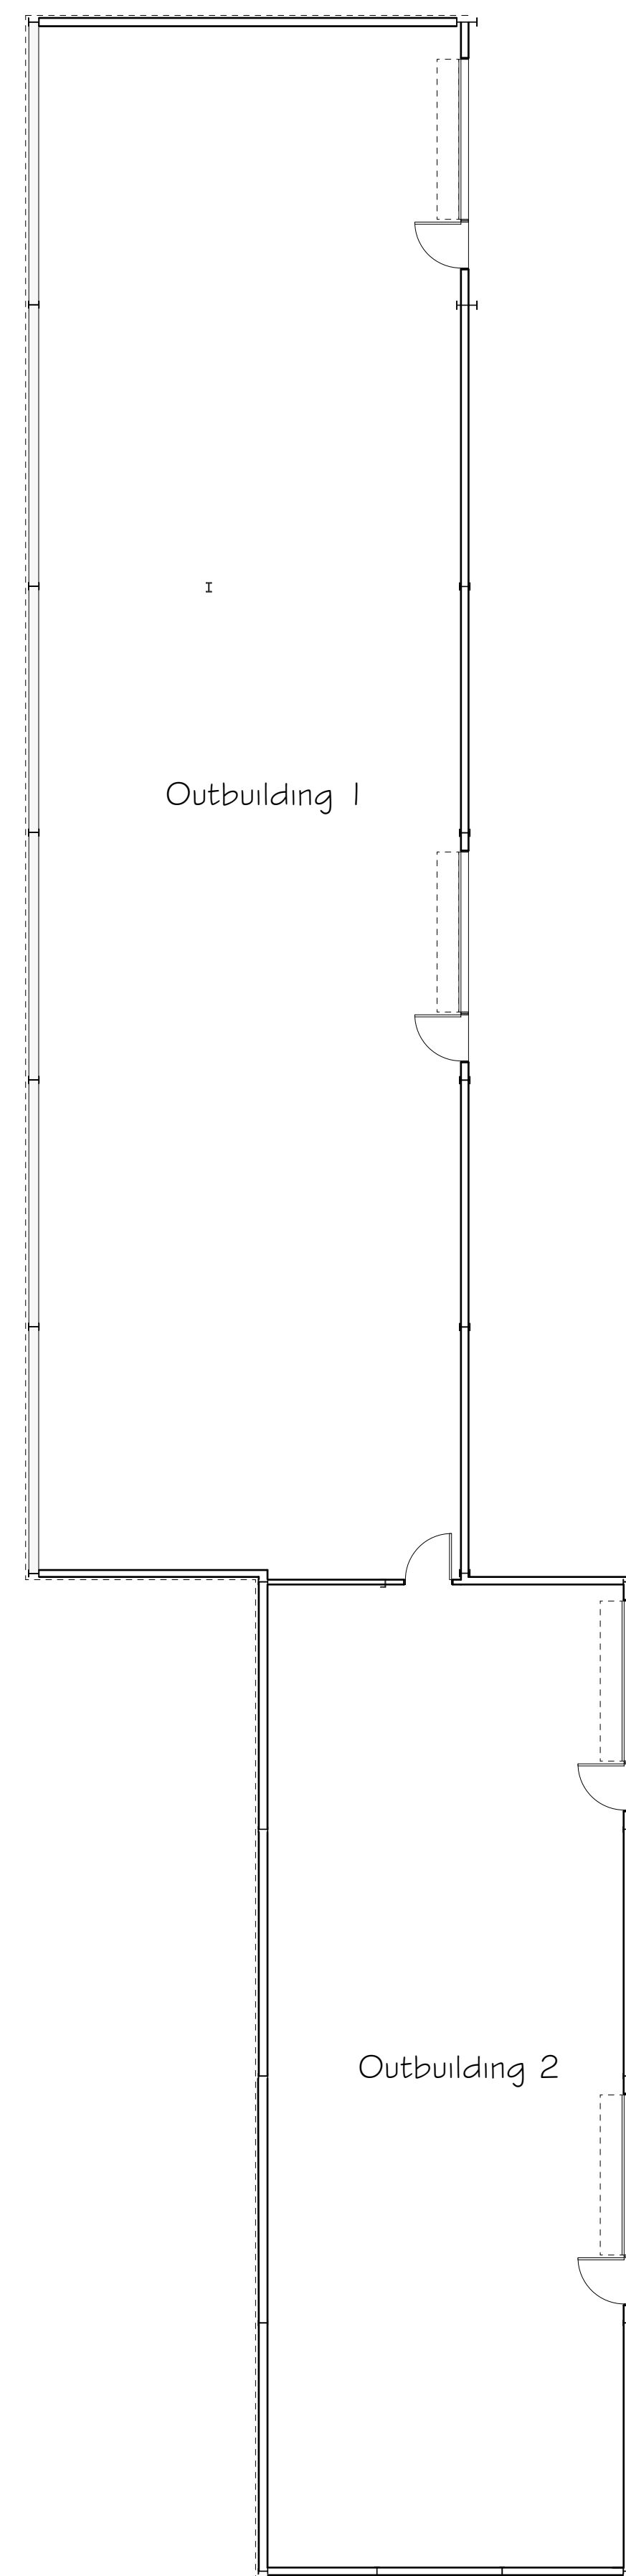

Ground Floor Plan

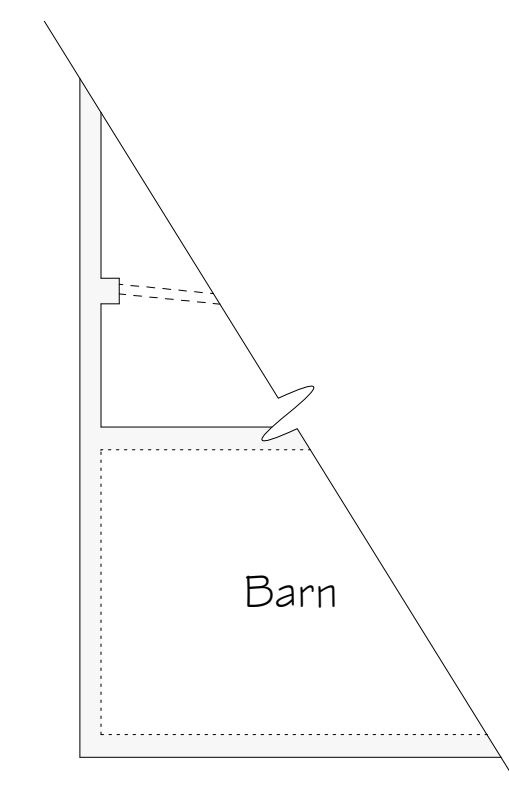

External Facing Materials
External walls are to comprise blockwork and timber cladding to Local Authority approval.

Roof coverings are to remain in situ.

All fascias and soffits are remain in situ.

Rainwater to be collected in uPVC guttering and downpipes, to discharge to soakaways.

A	11/20	Design Changes	E M J
Rev	Date	Detail	Initial

Project:
Proposed Barn Conversion at
Moss Bank Farm,
Borras Road, Borras Head,
Wrexham, LL13 9TN.

Title: Planning Floor Plan	Scale: (A1) 1 : 100
----------------------------	------------------------

Drawn By: E.M.Jackson	Date: Nov 2020
Drawing No: S092/002	Sheet: 1 of 2



blueprint
architectural services



partner
LABC

Office 3K4,
Redwither Business Tower,
Wrexham. LL13 9XT
Tel: 01978 356500
www.blueprintarchitectural.com

© copyright all rights reserved