




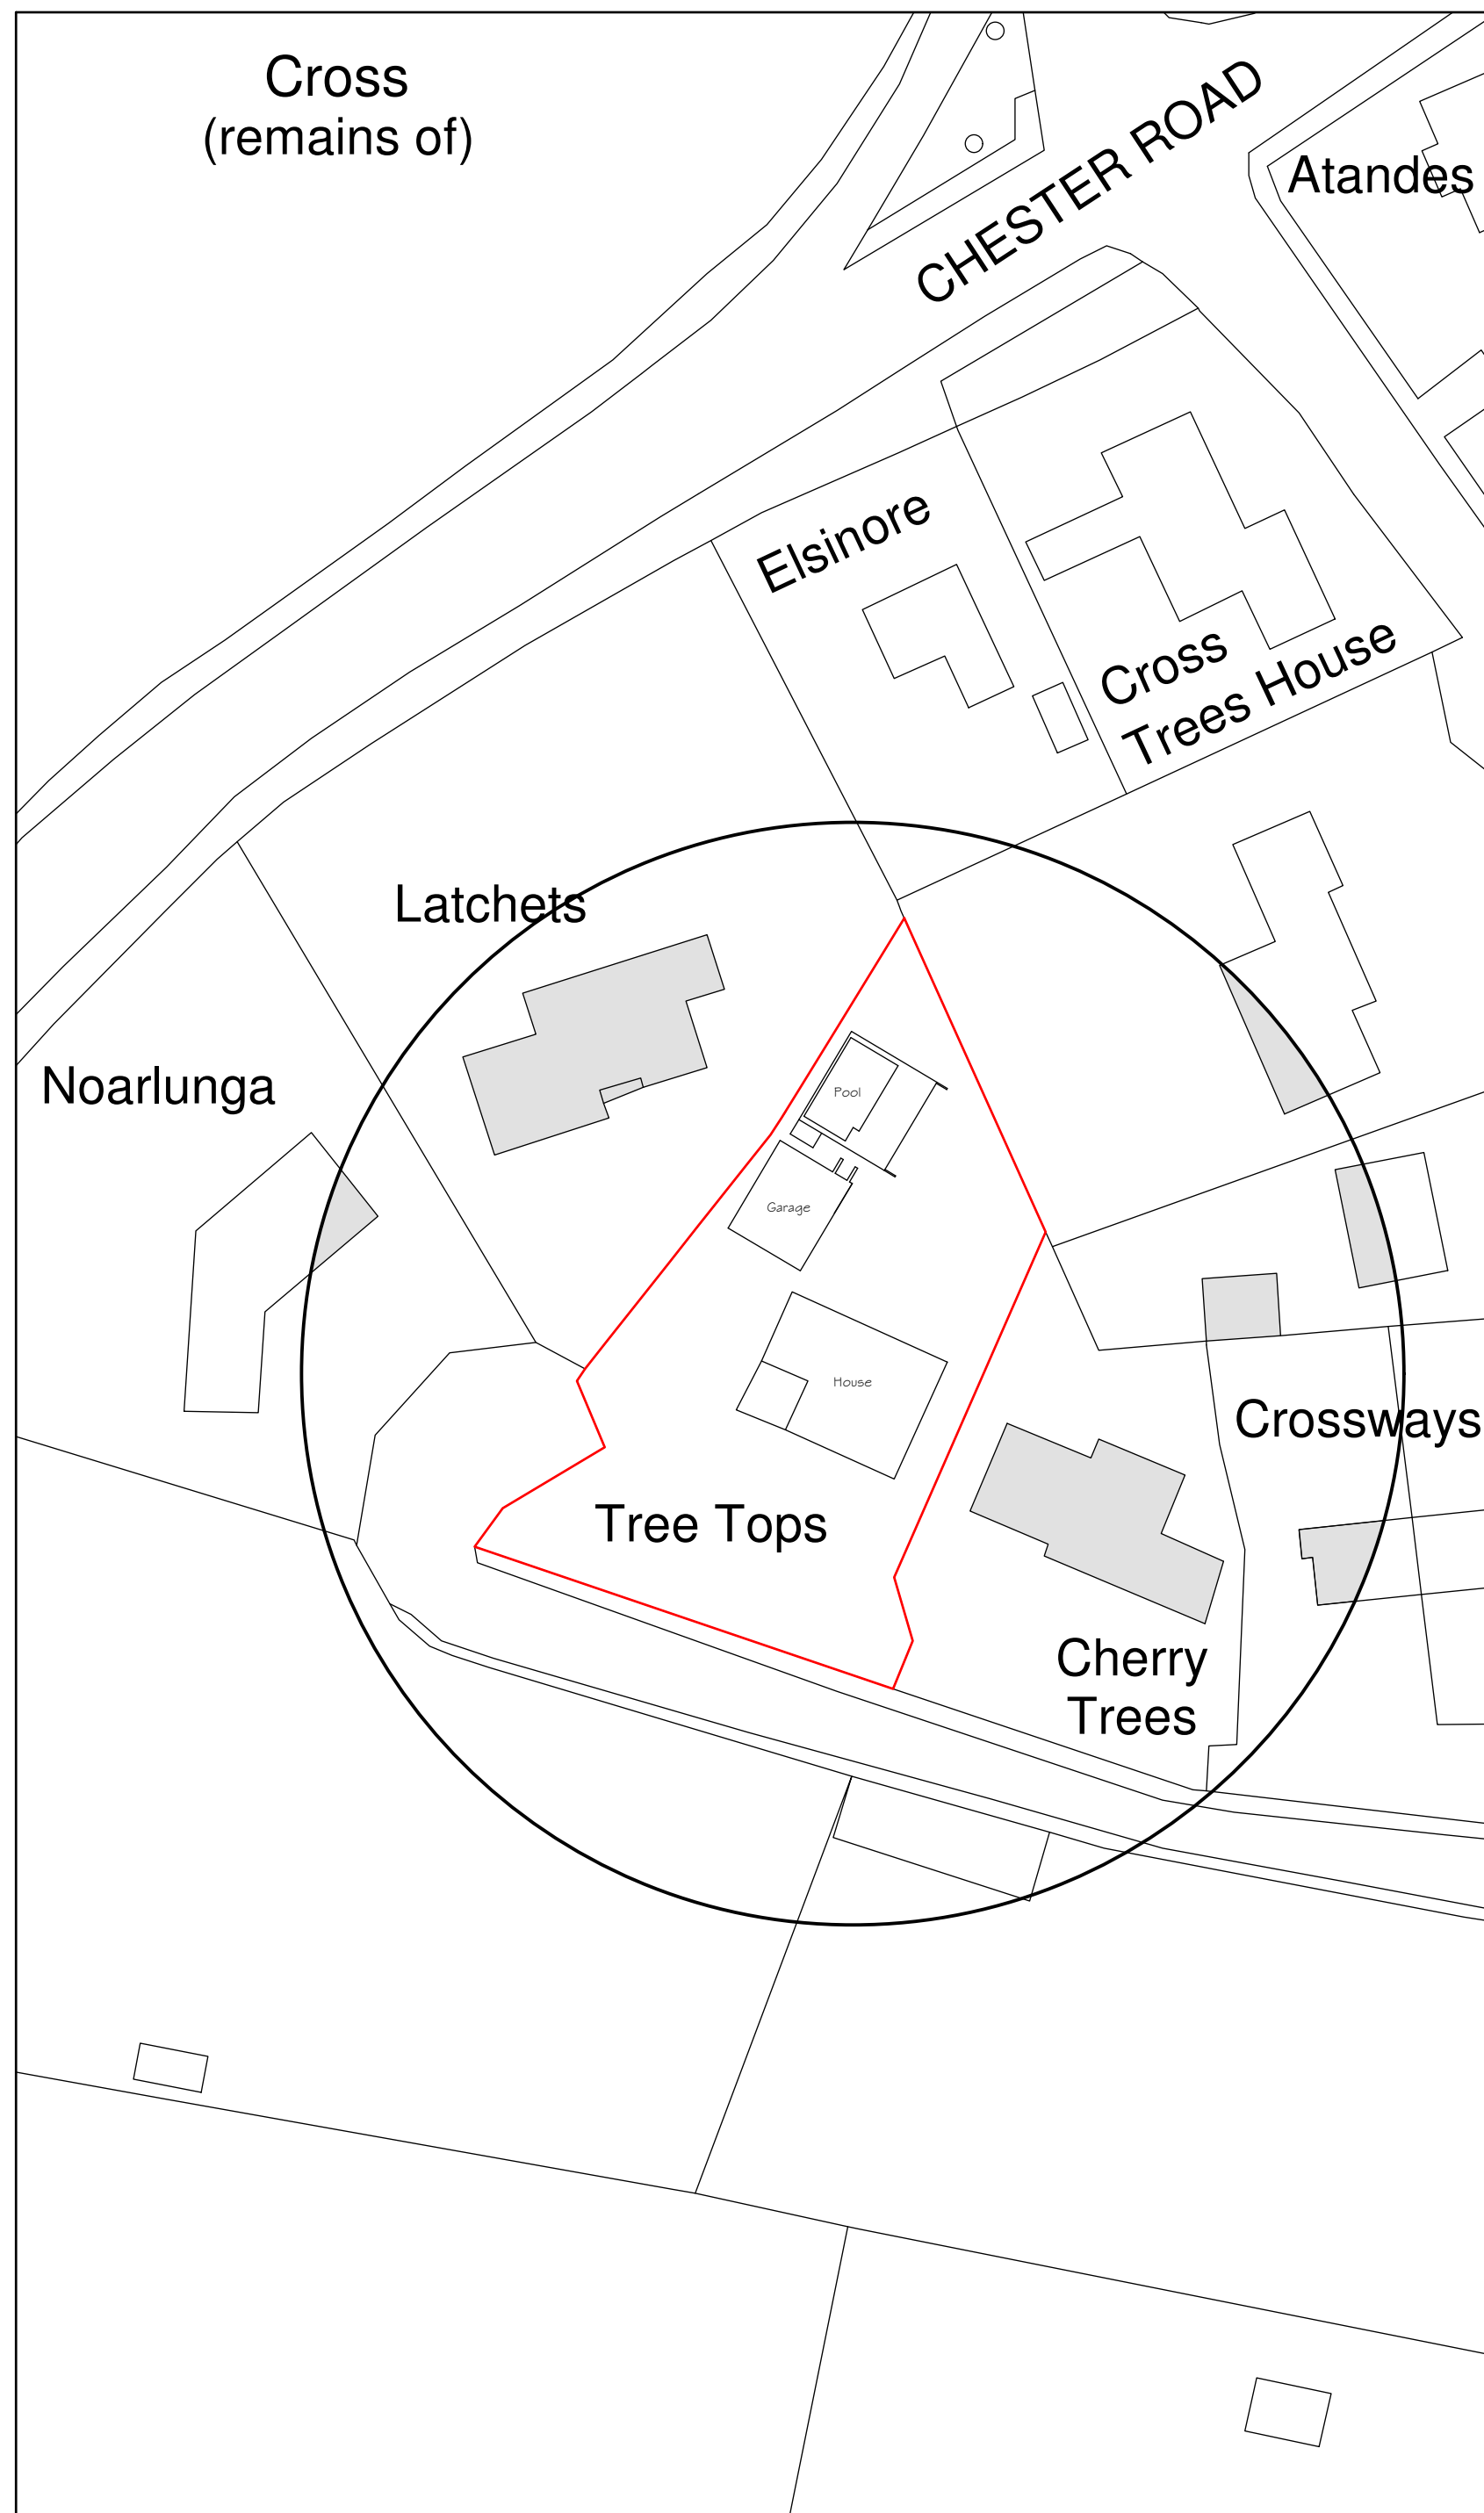

Site Plan 1:500

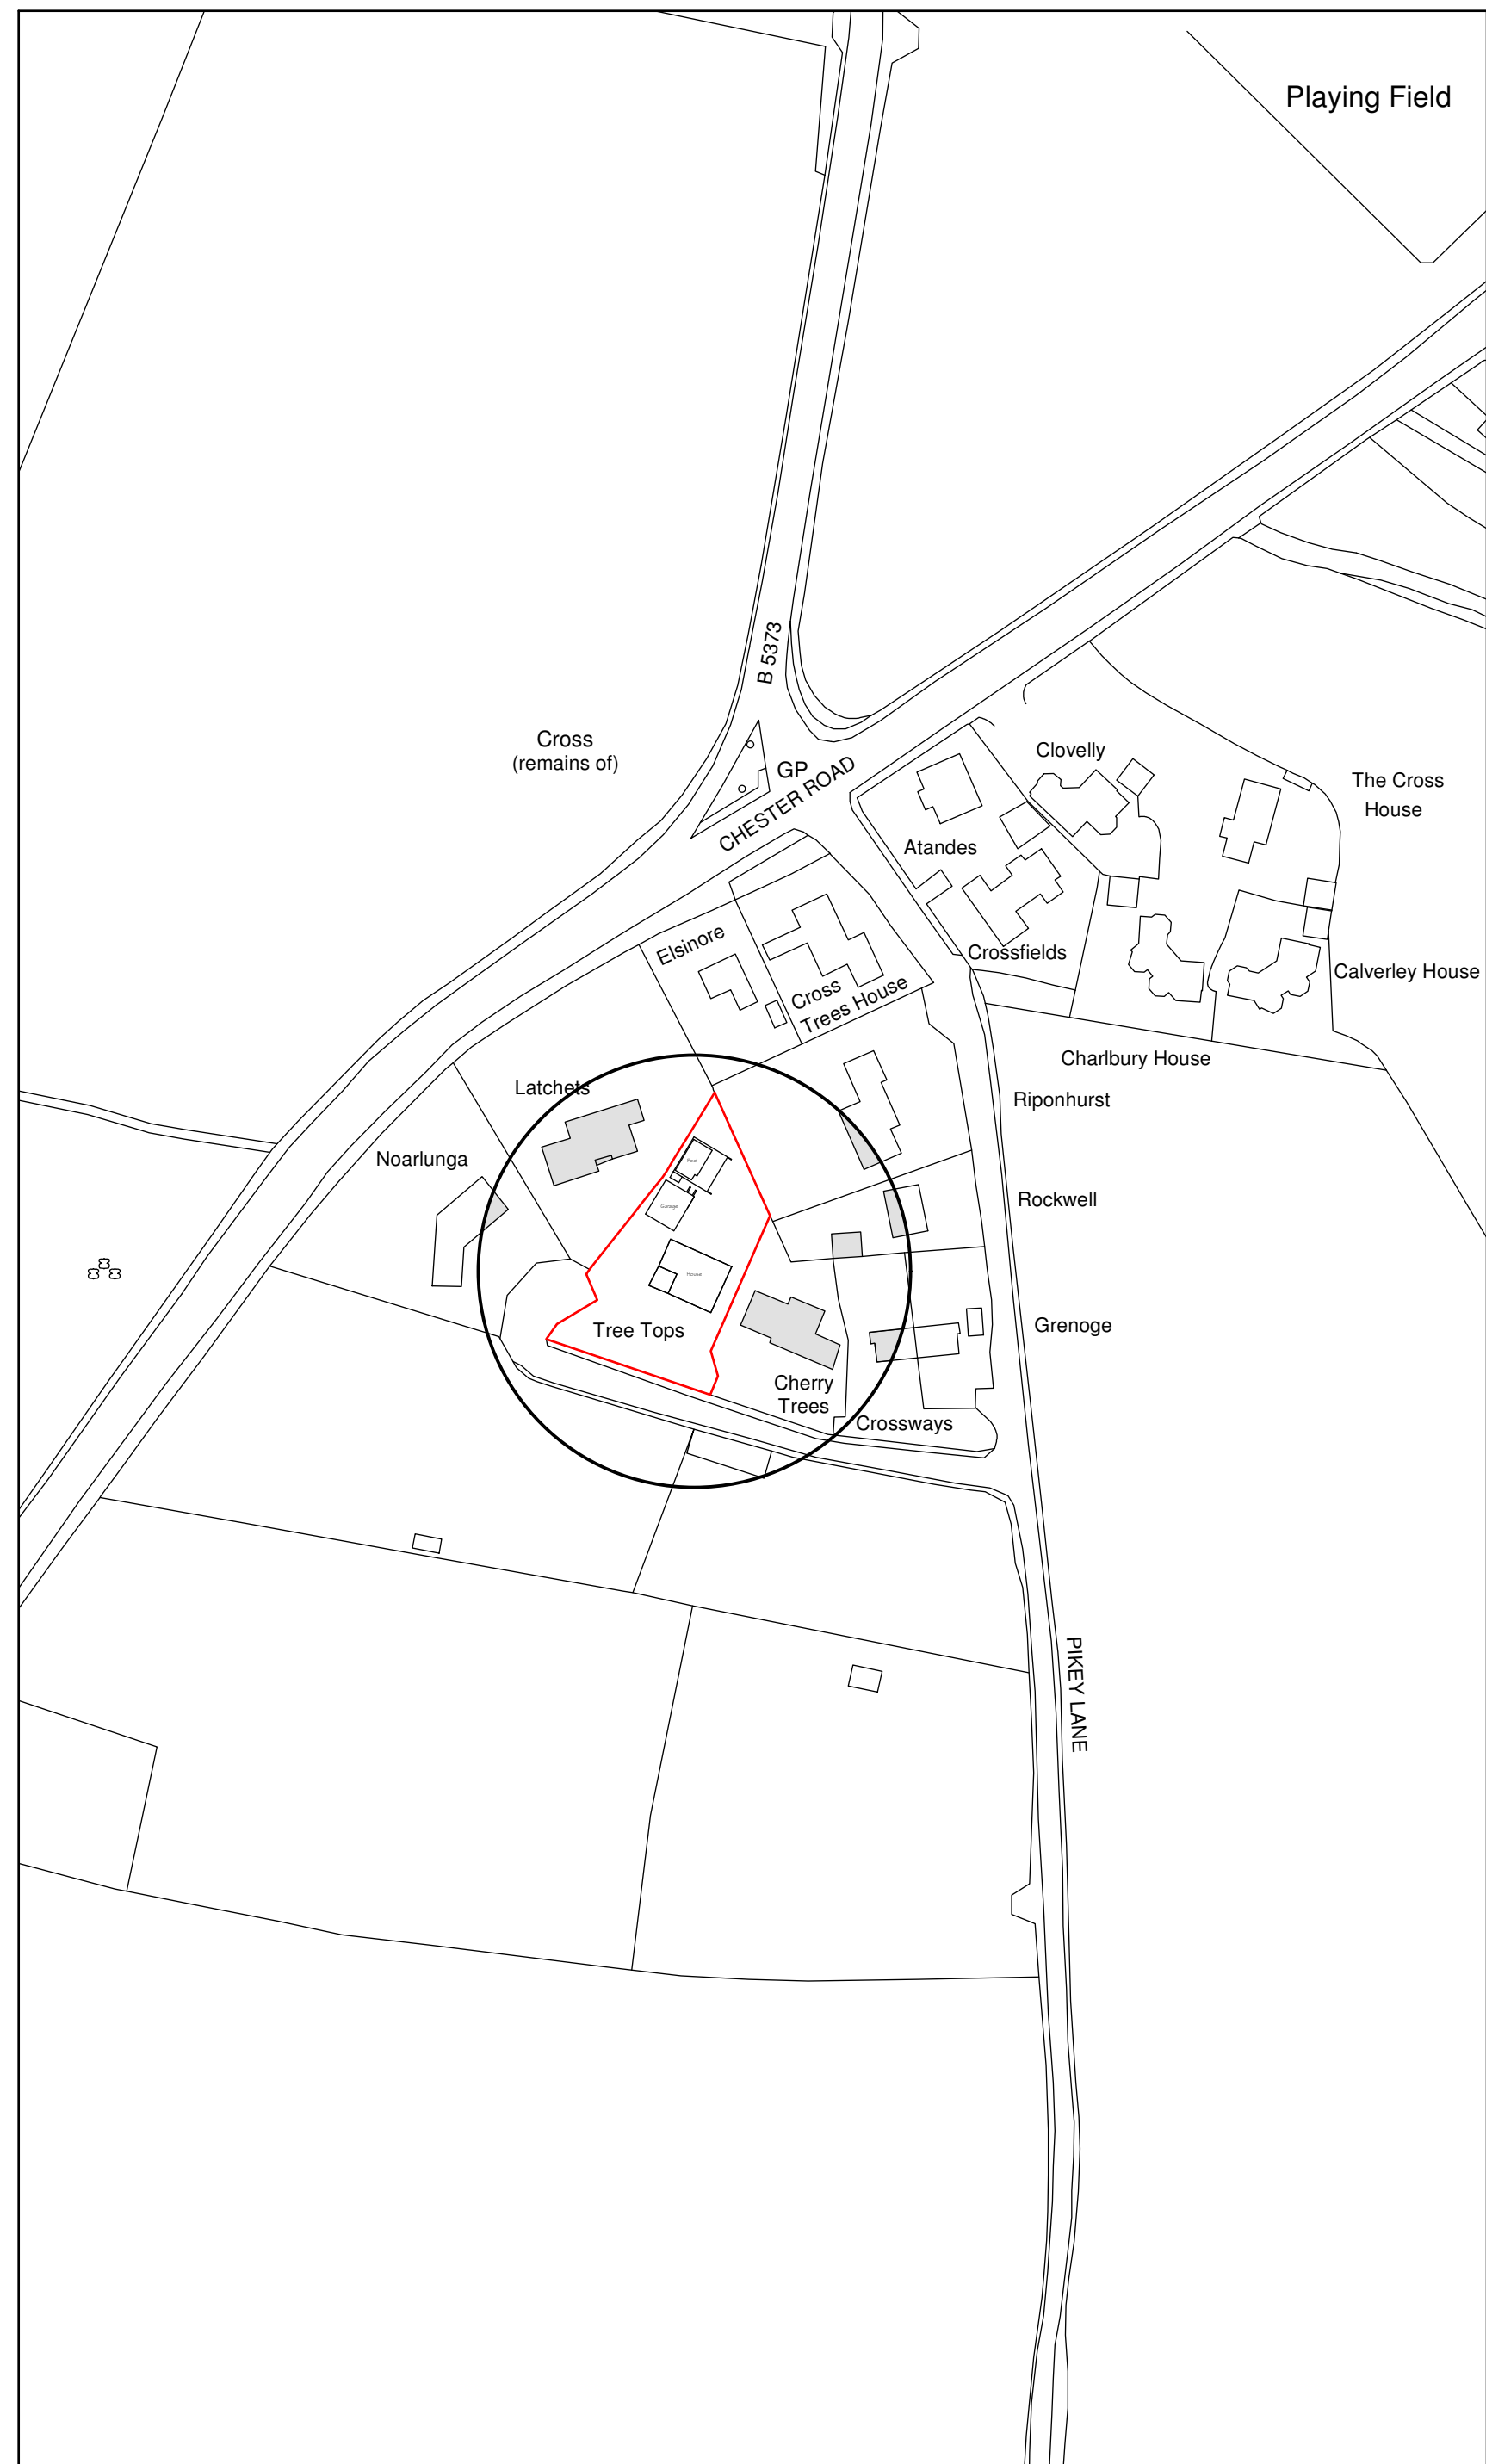

Location Plan 1:1250

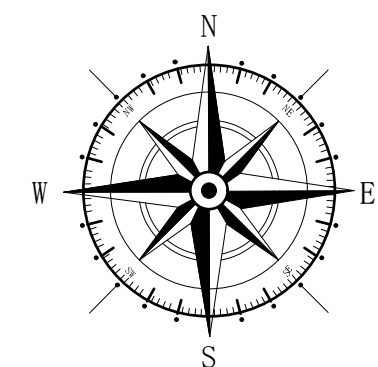

Key

 Surrounding Buildings

 Application Site

Rev	Date	Detail	Initial

Project:
Proposed Annexe,
Tree Tops,
Pikey Lane, Gresford,
Wrexham, LL12 8TU.

Title:	Scale: (A2)
Existing: Site	1:500 \$
\$ Location Plan	1:1250

Drawn By: E.M.Jackson	Date: July 2020
--------------------------	--------------------

Drawing No:	Sheet:
D 6/00	of

blueprint
architectural services



Office 3K4,
Redwither Business Tower,
Wrexham. LL13 9XT
Tel: 01978 356500
www.blueprintarchitectural.com

© copyright all rights reserved