
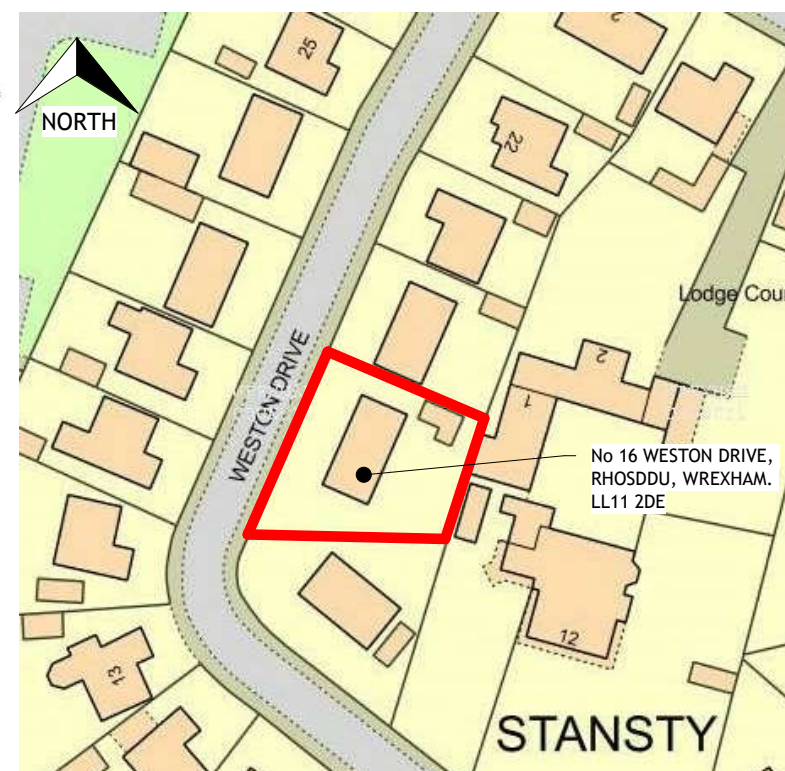
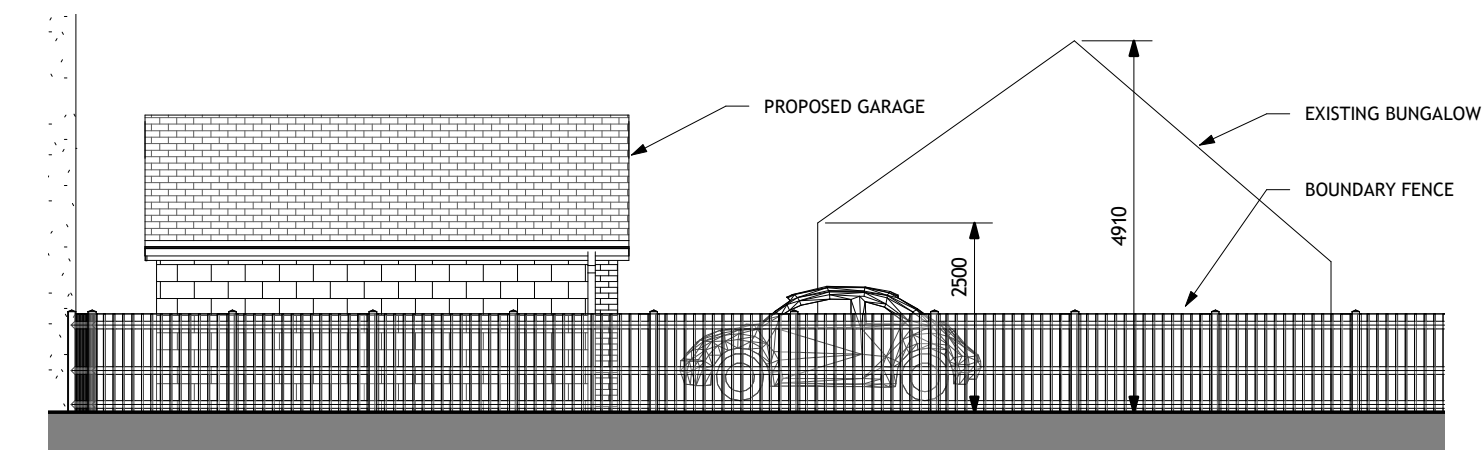
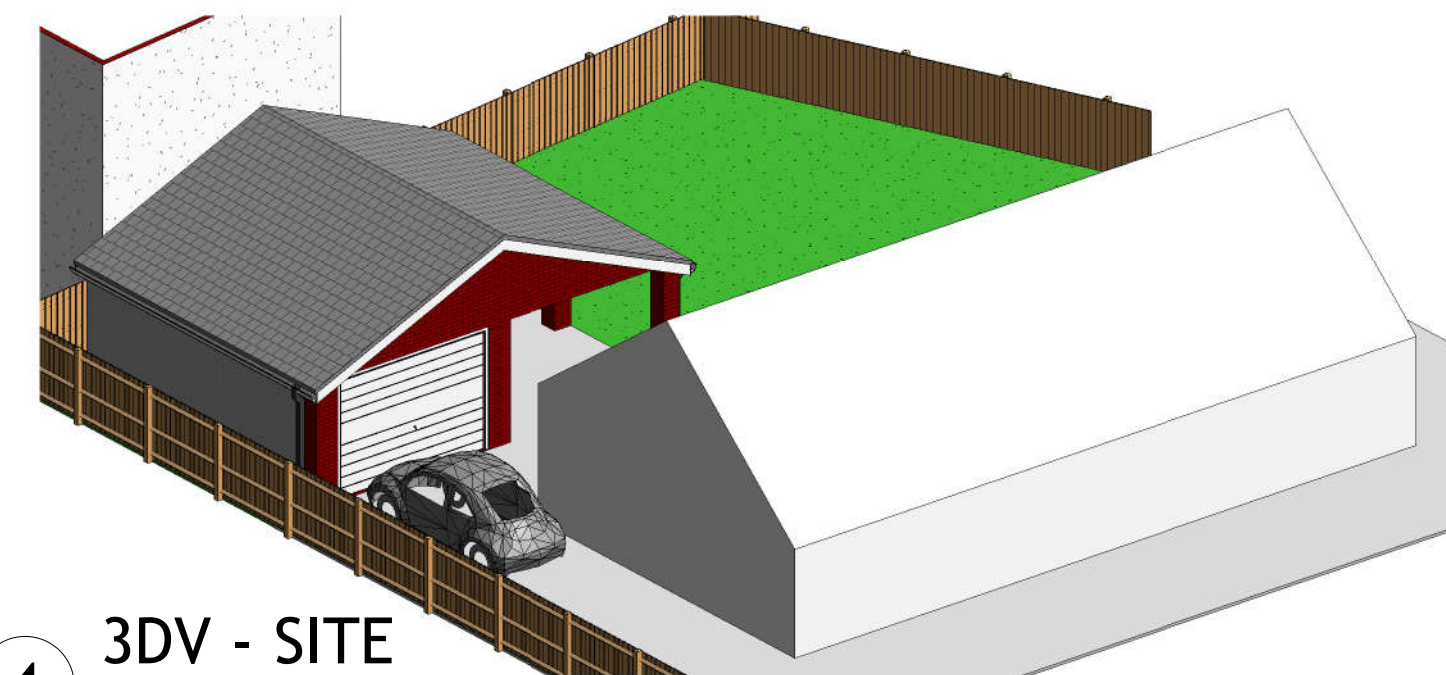


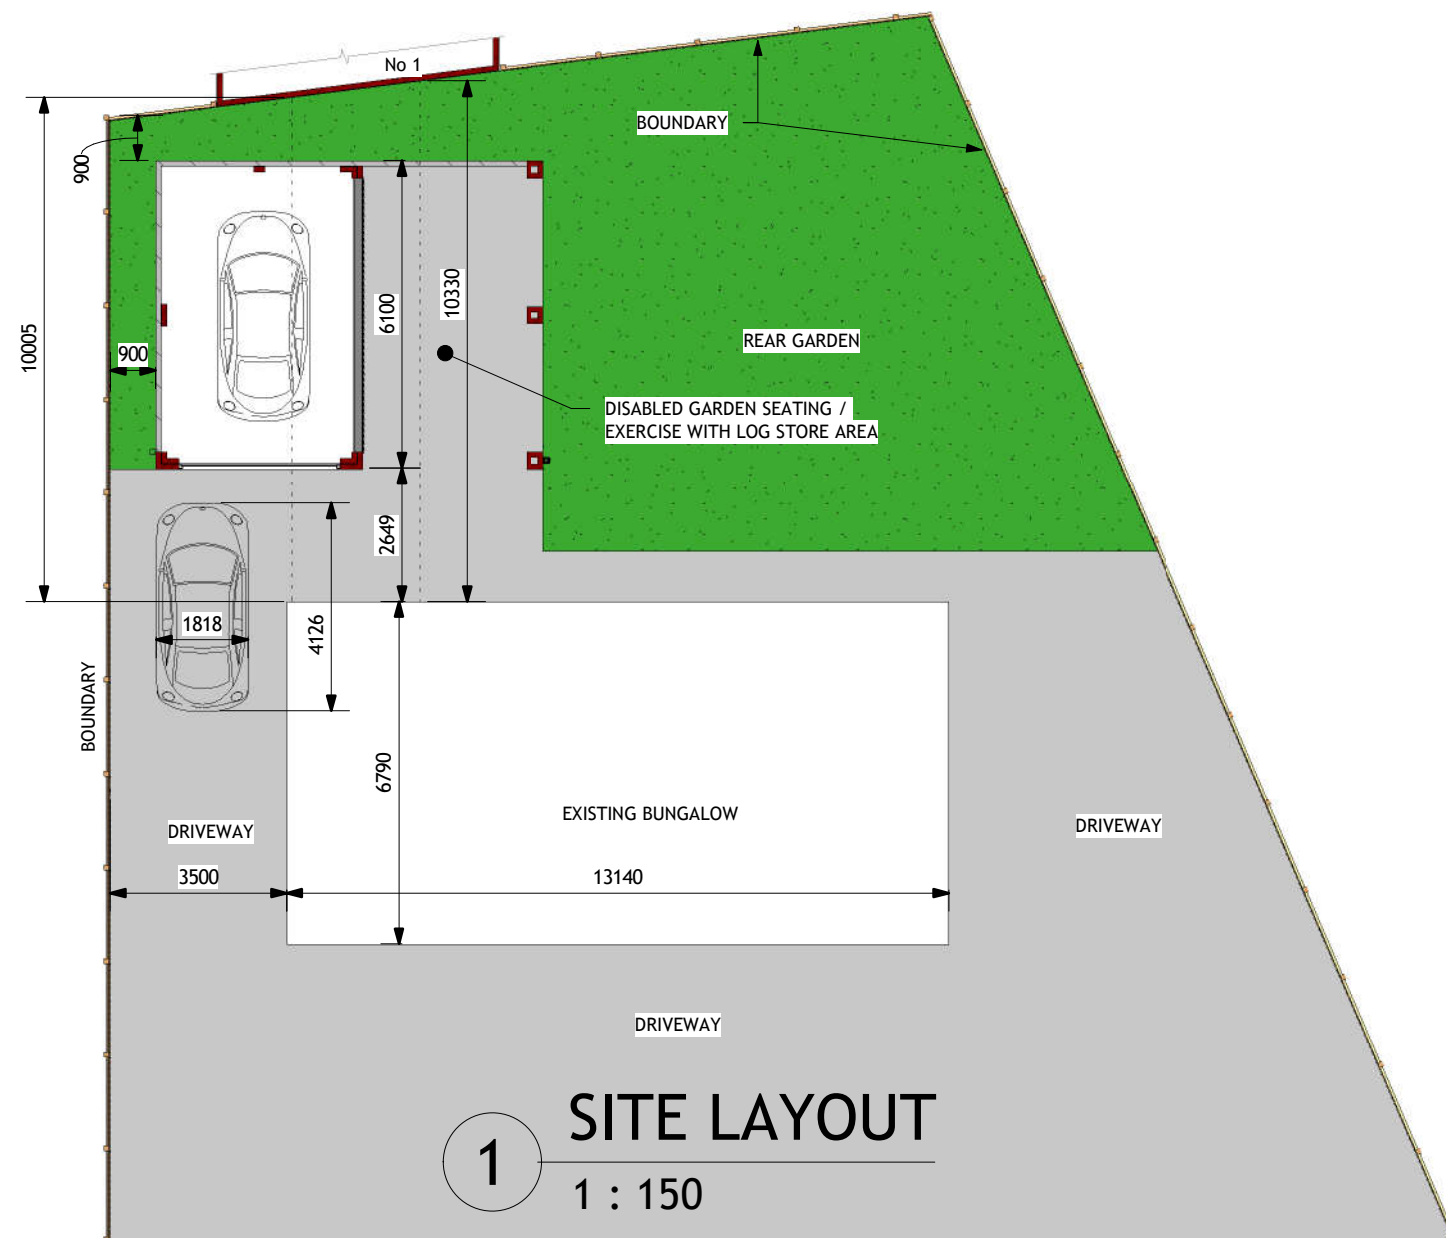

FOR CONSTRUCTION
PURPOSES DO NOT SCALE

P3	ISSUED FOR PLANNING	30/06/20
P2	DIM'S ADDED TO THE CAR	04/06/20
P1	ISSUED FOR COMMENT	03/06/20

DRAWING STATUS:
ISSUED FOR PLANNING

CLIENT:
Mr N. WILLIAMS

PROJECT:
PROPOSED REAR GARAGE, 16 WESTON
DRIVE, RHOSDDU, WREXHAM LL11 2DE

TITLE:
PROPOSED SITE PLAN

SCALE: @A3 As indicated	DRAWN BY: CAD	DATE: JUNE. '20
	DRAWING No: 01	REV: P3