



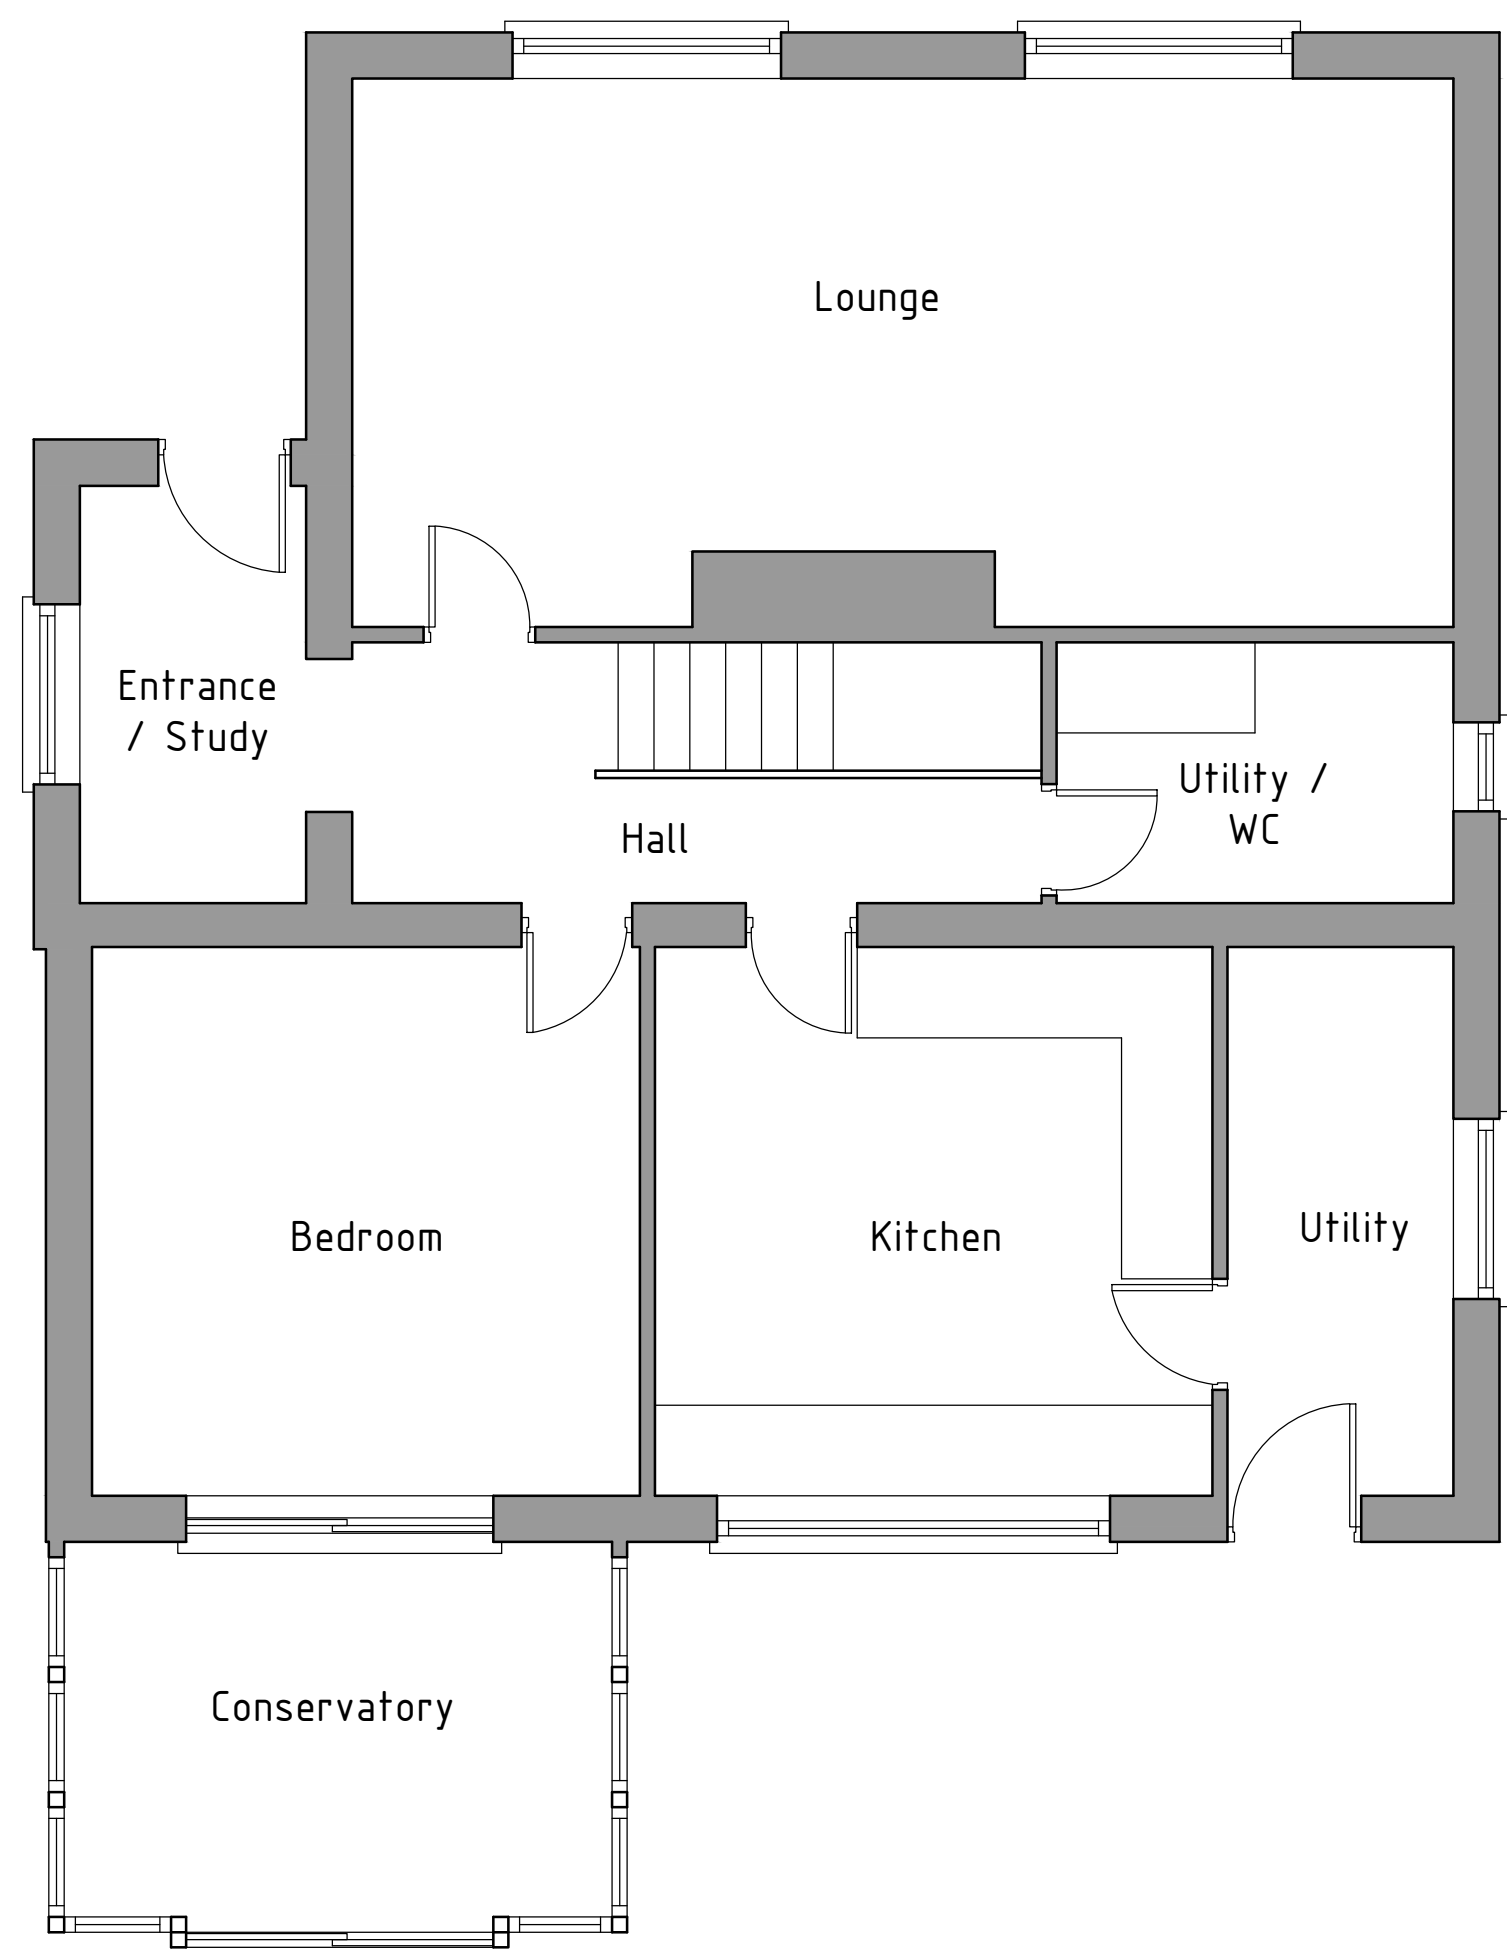

Ground floor plan 1:50

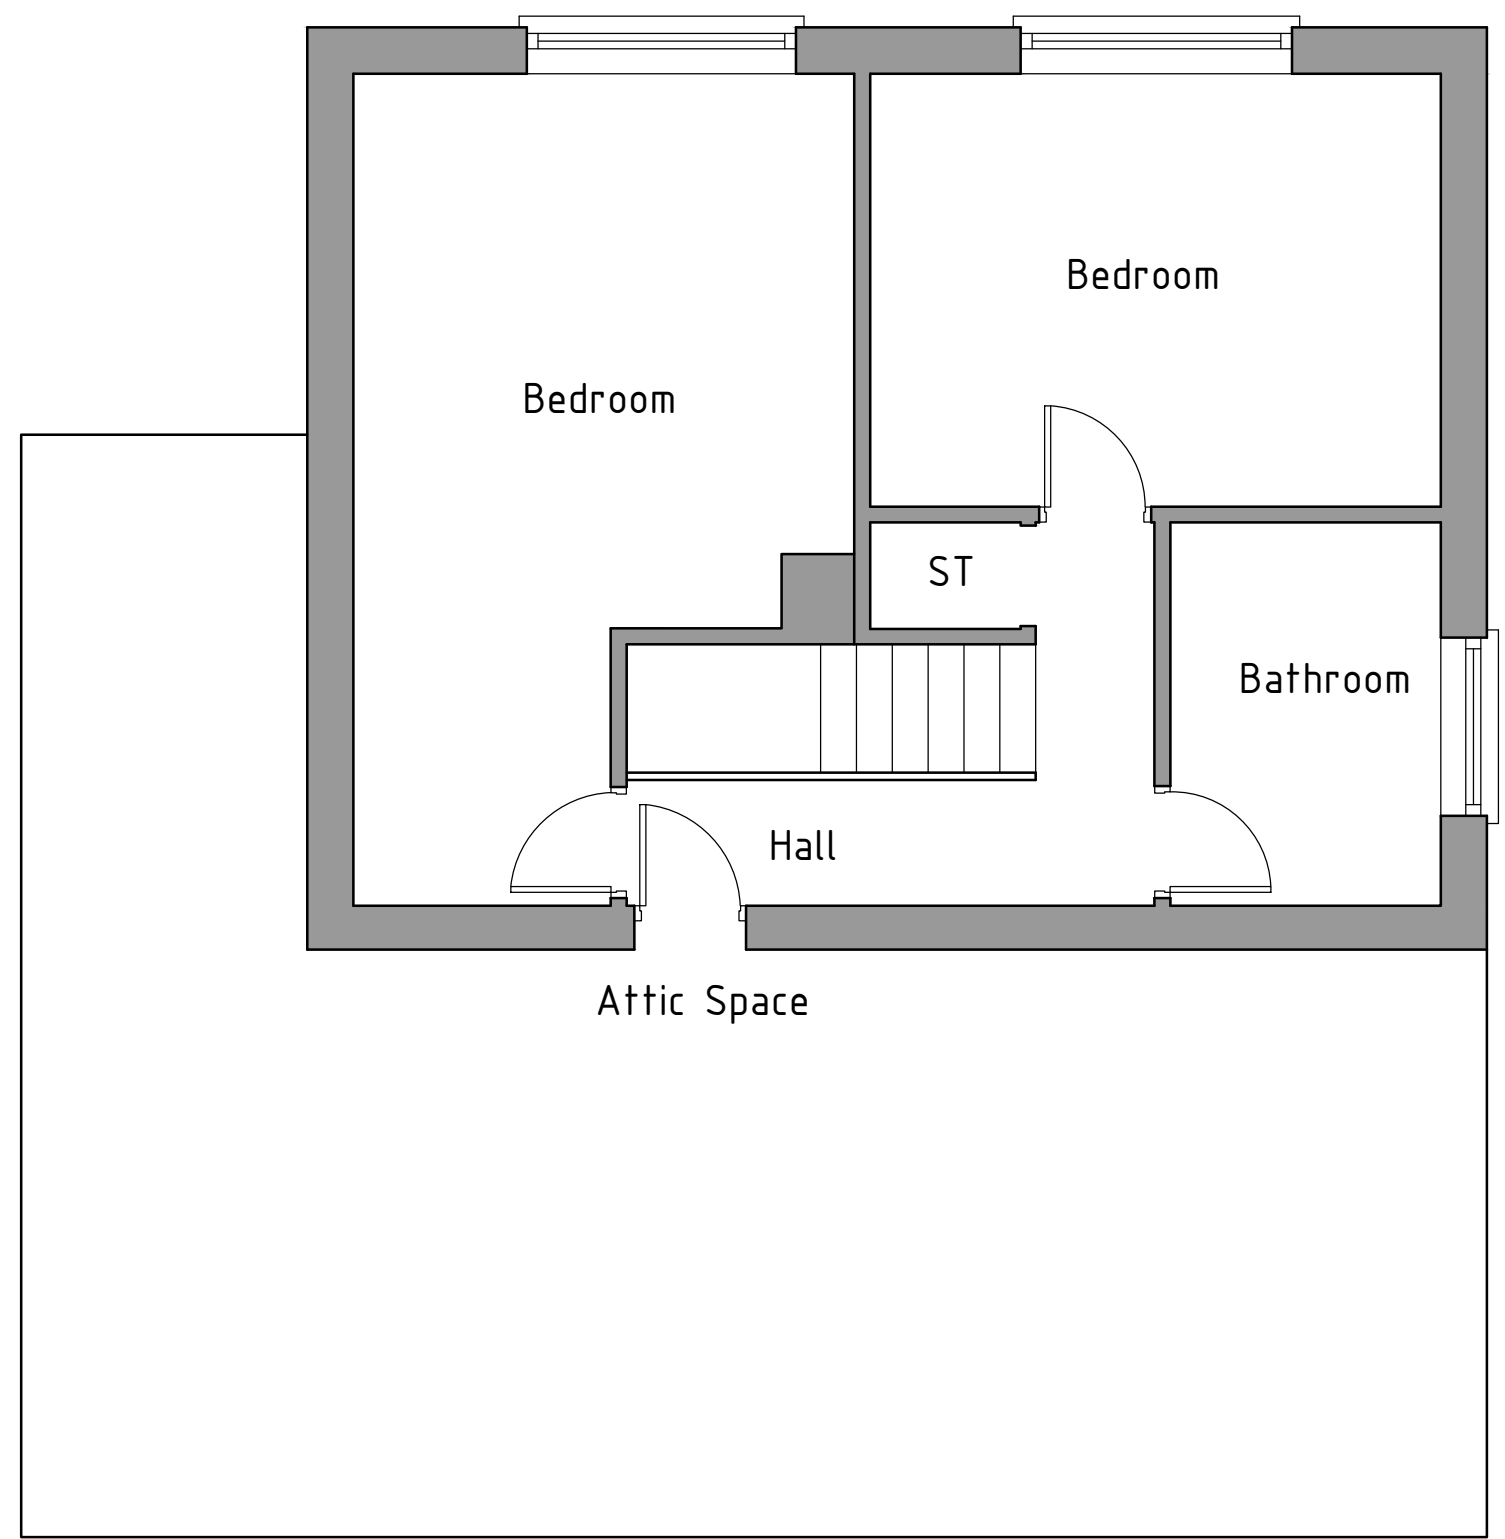

First floor plan 1:50



HDS Architectural Services, The Foundry,
15 Yorke Street, Wrexham
LL13 8LW
Tel (01978) 345250
www.hdsarchitectural.co.uk

Project; Ty Newydd, Duke Street, Rhos, Wrexham, LL14 1SU	
Title; Floor Plans as Existing	Scale (A2); 1:50
Dwg No; TN/PD/01	Date; March 2021
Revision;	