



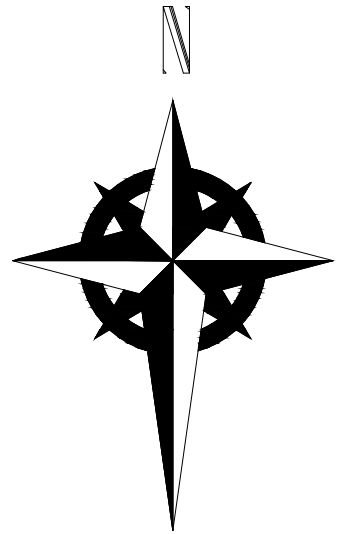

Legend
 Plot A - 146.68m² (over 3 Floors)
 Plot B - 221.45m² (over 3 Floors)

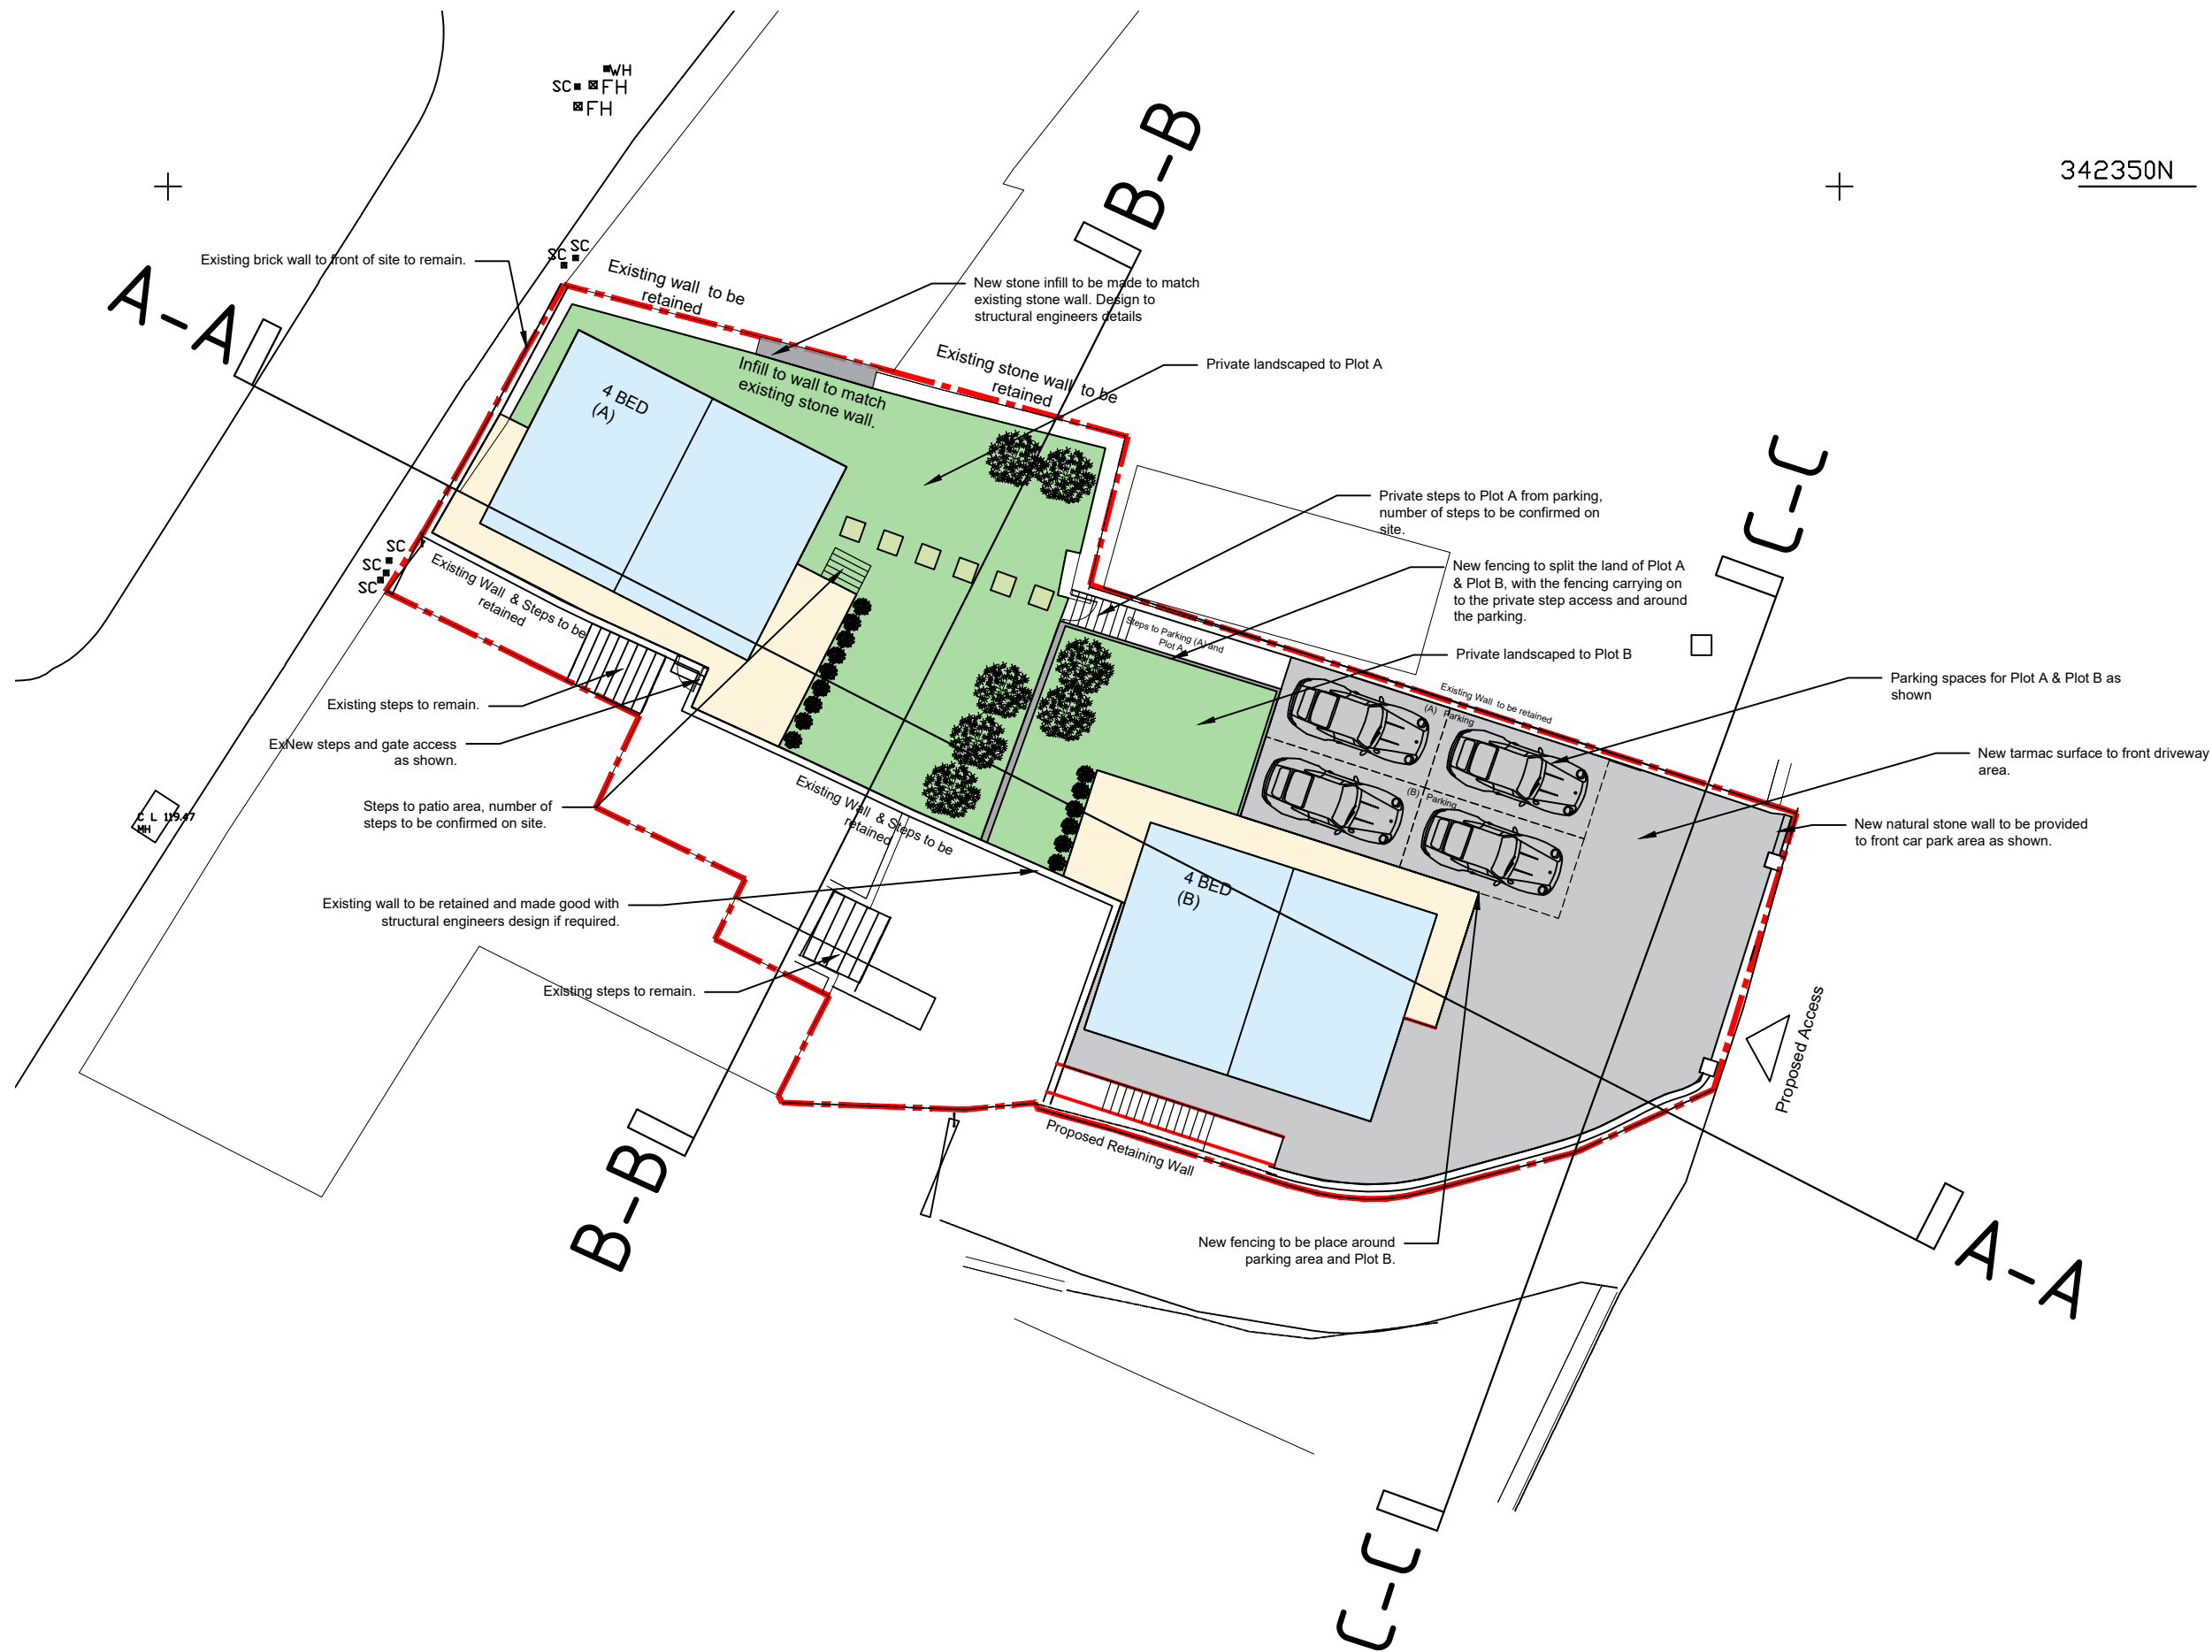

Project;
 Land at Nightingale House Shop, Well Street, Cefn Mawr, Wrexham, LL14 3AE

Title; Site Plan as Proposed	Scale (A3); 1:200
Dwg No; NH/PD/07	Date; November 2020

Revision;
 Rev C - Updated plots to houses - planning comments (23/11/2020).
 Rev D - updated to suit planning officer comments (09/02/21).

Site plan 1:200

