



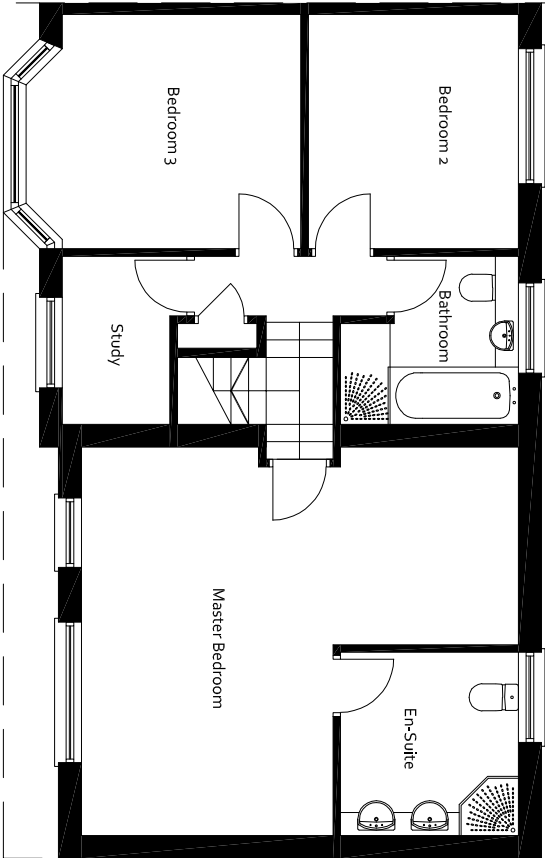


FIRST FLOOR PLAN

Scale 1:100

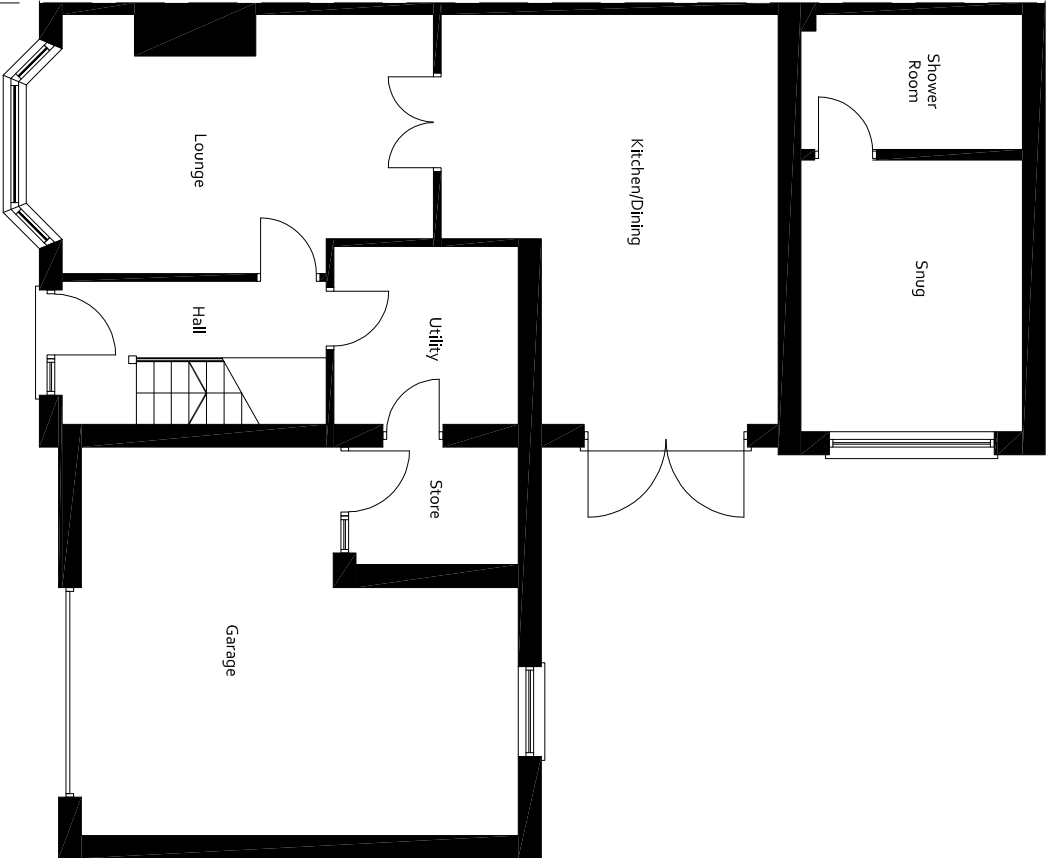


GROUND FLOOR PLAN

Scale 1:100

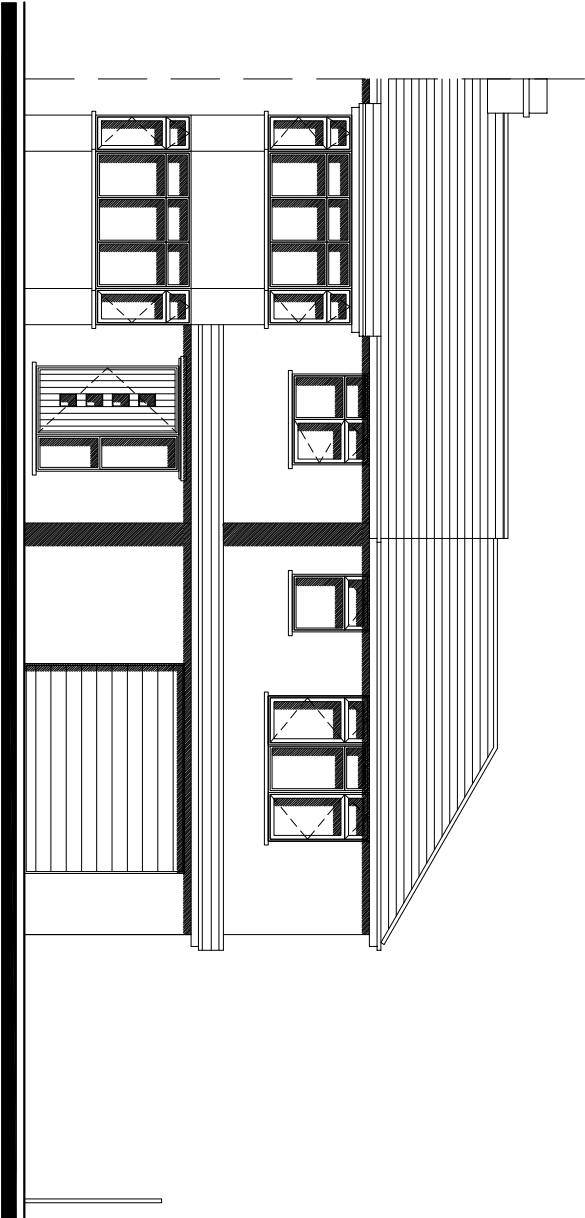


FRONT ELEVATION

Scale 1:100

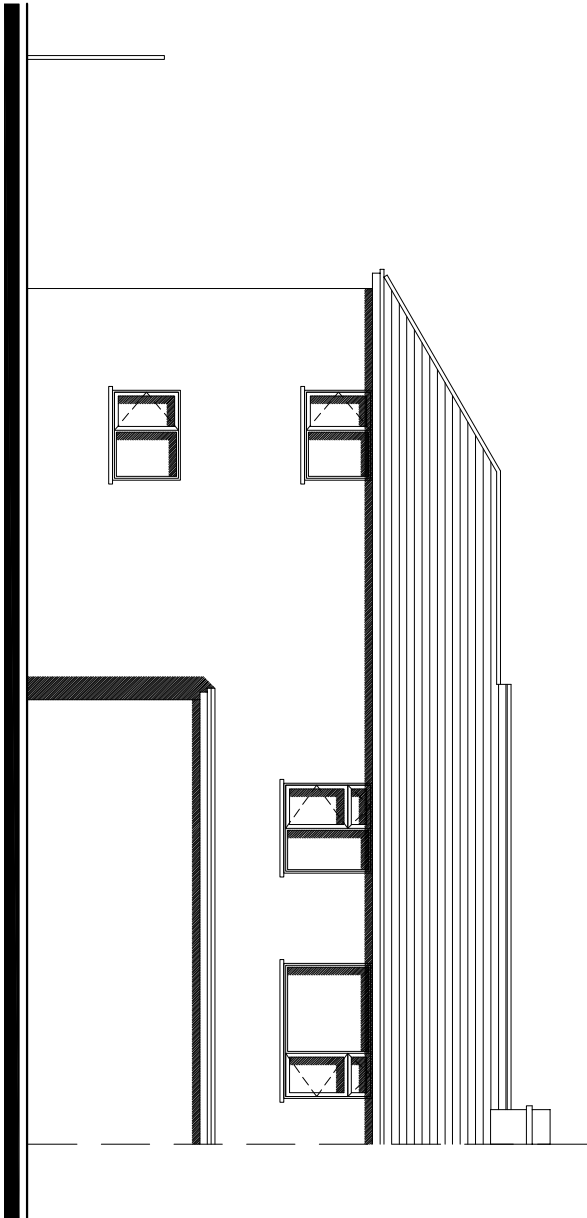

REAR ELEVATION

Scale 1:100

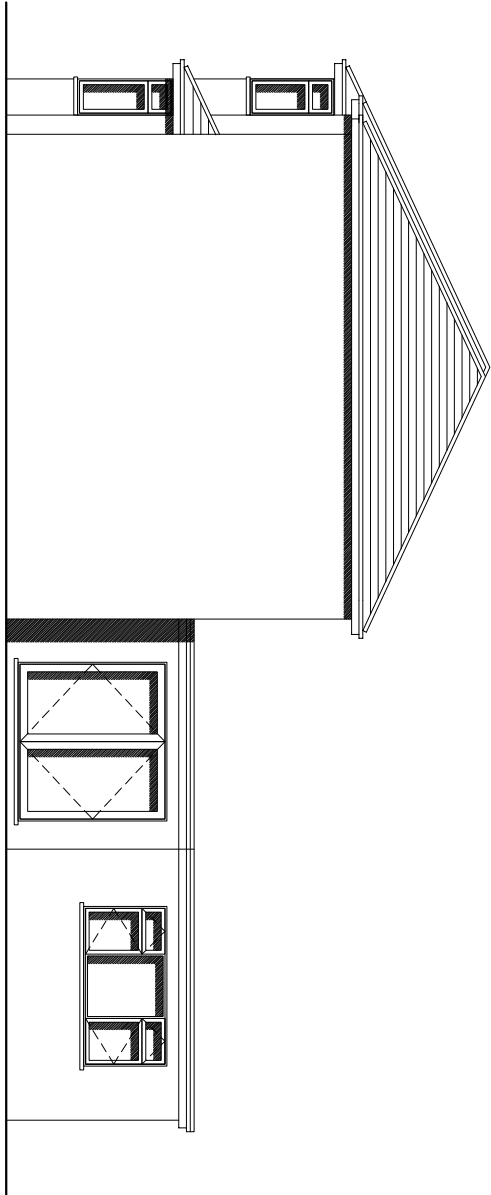

SIDE ELEVATION

Scale 1:100

DESIGN
IN SAFETY

DESIGN IN SAFETY

57 Charles Street, Brymbo, Wrexham, LL11 5FL

www.designinsafety.net

david@designinsafety.net

07734037463

CLIENT:

MR & MRS EDWARDS

ADDRESS:

24, BRYN AVENUE, JOHNSTOWN,
WREXHAM, LL14 2SU

DRAWING TITLE:

PROPOSED PLANS & ELEVATIONS

PROJECT NO:

DIS_AD_0070

DRAWING NO:

DIS_AD_0070_PL04

SCALE AT A3:

VARIOUS

DATE:

10/09/2020

REVISION:

C

All designs are the sole property of Design In Safety and may not be used without written agreement.
Any discrepancies must be reported to Design In Safety for clarification.
Do not scale off drawings, Site check dimensions are to be taken prior to works commencing.