


GENERAL NOTES:

- ALL DIMENSIONS ARE IN MILLIMETRES UNLESS NOTED OTHERWISE.
- DIMENSIONS SHALL NOT BE SCALED FROM THIS DRAWING. ANY DIMS NOT SHOWN SHOULD BE CHECKED ON SITE.
- DRAWING SHALL BE READ IN CONJUNCTION WITH ALL RELEVANT ENGINEERS DRAWINGS (LATEST REVISIONS)

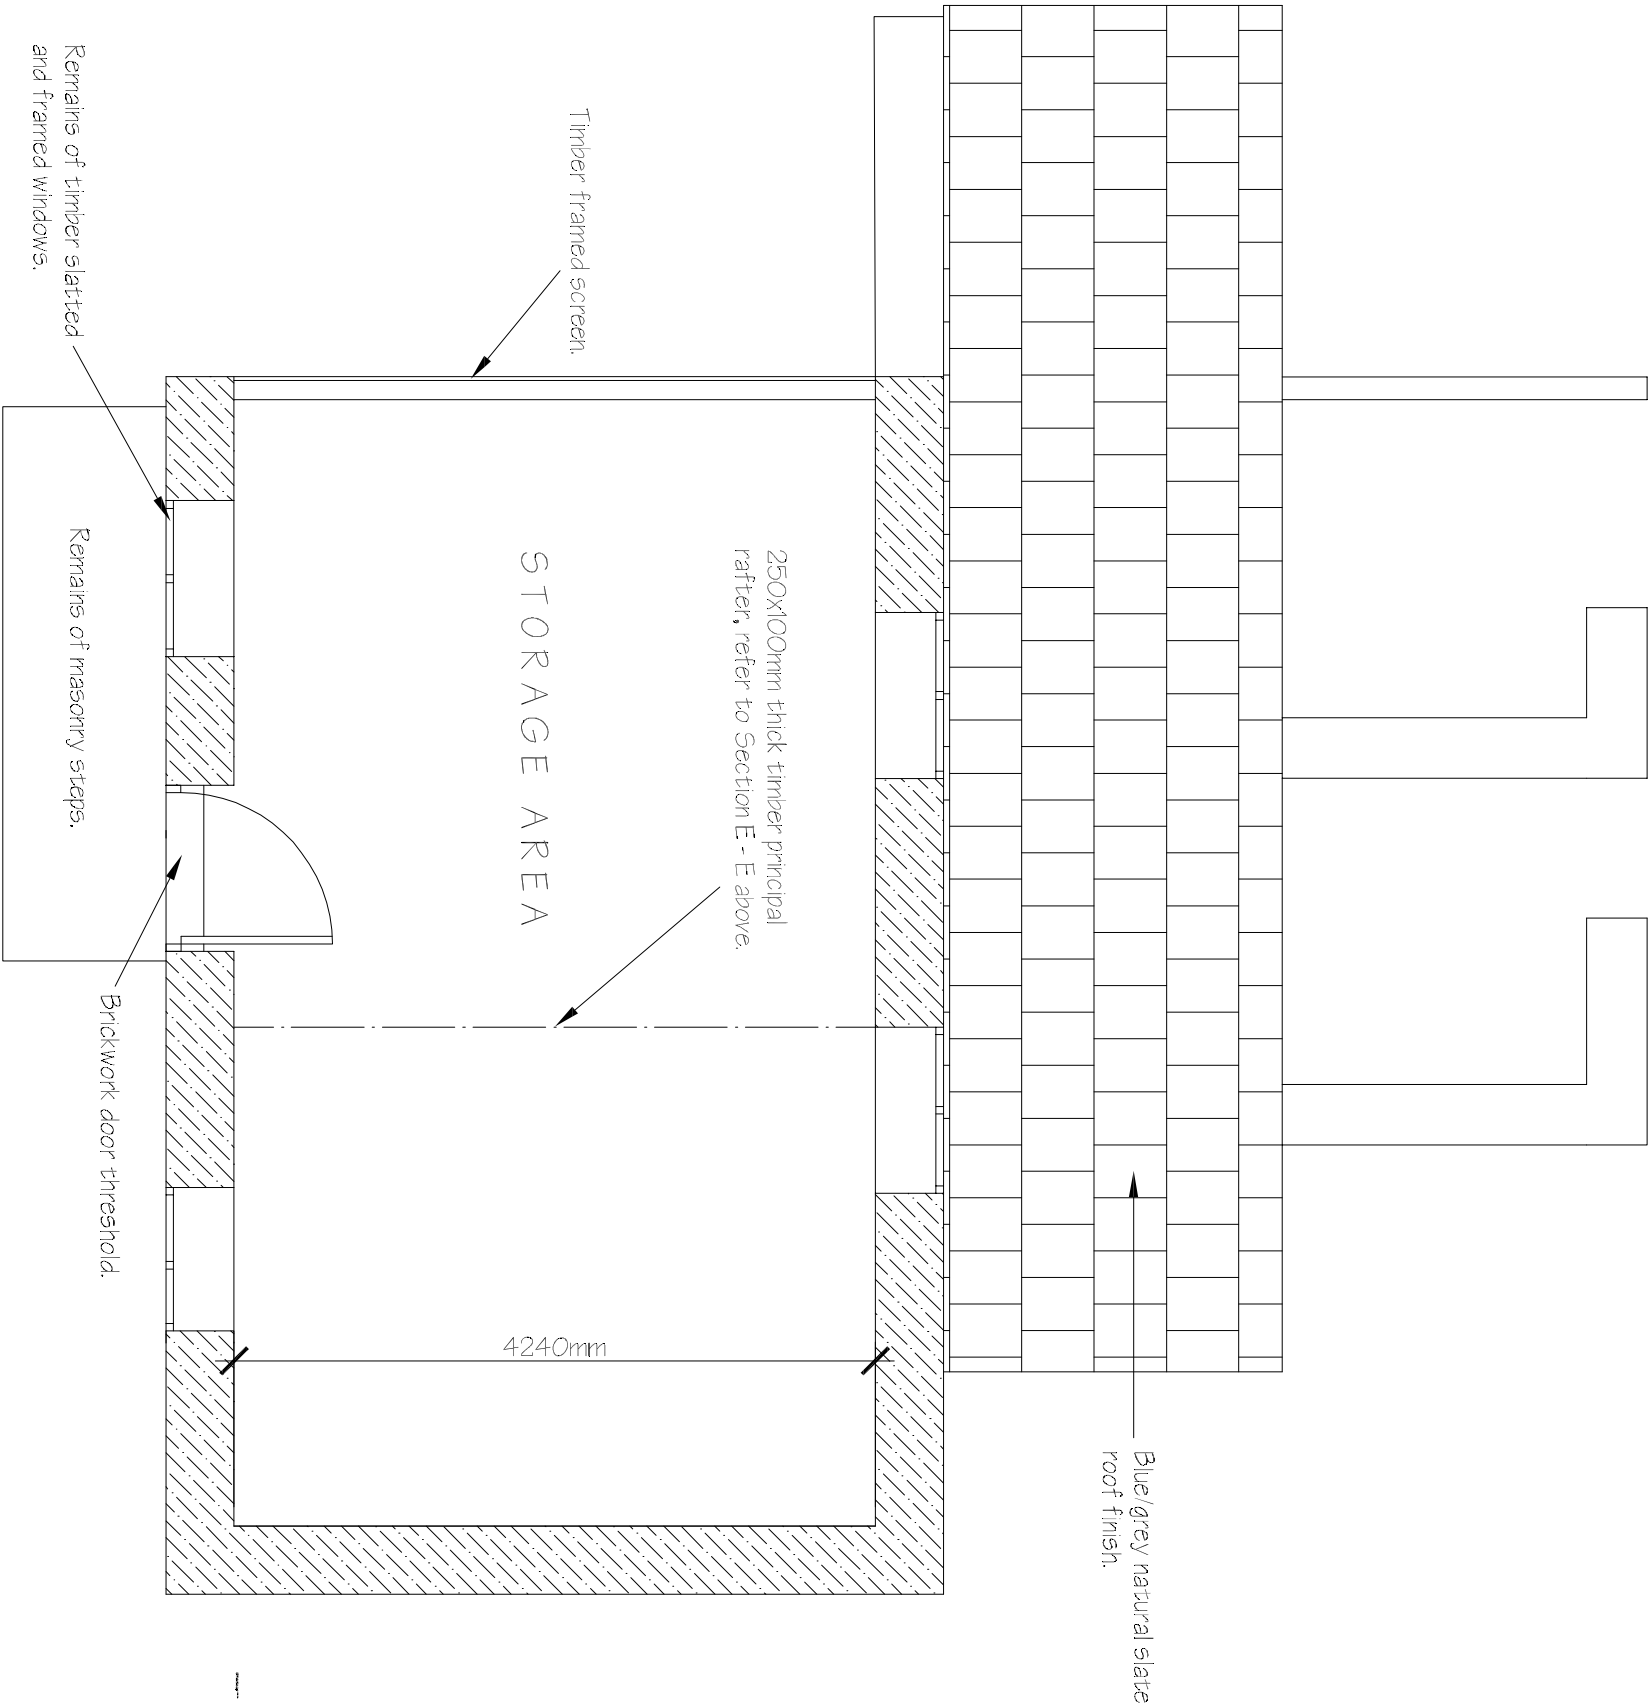

Rev.	Date	Description	Drawn

Client:	Mr & Mrs Little
---------	-----------------

Project:	Barn Conversion at Wern Tower Cottage, Pontfadog LL20 7AT
----------	---

Drawing Title:	Existing First Floor Plan
----------------	---------------------------

Drawn	DB	Checked	Status	P.P.
-------	----	---------	--------	------

Date:	28-11-20	Scale:	1:50 @ A3
-------	----------	--------	-----------

Drg No:	EXFF	Rev:	/
---------	------	------	---

Existing First Floor Plan

Scale 1:50 @ A3