




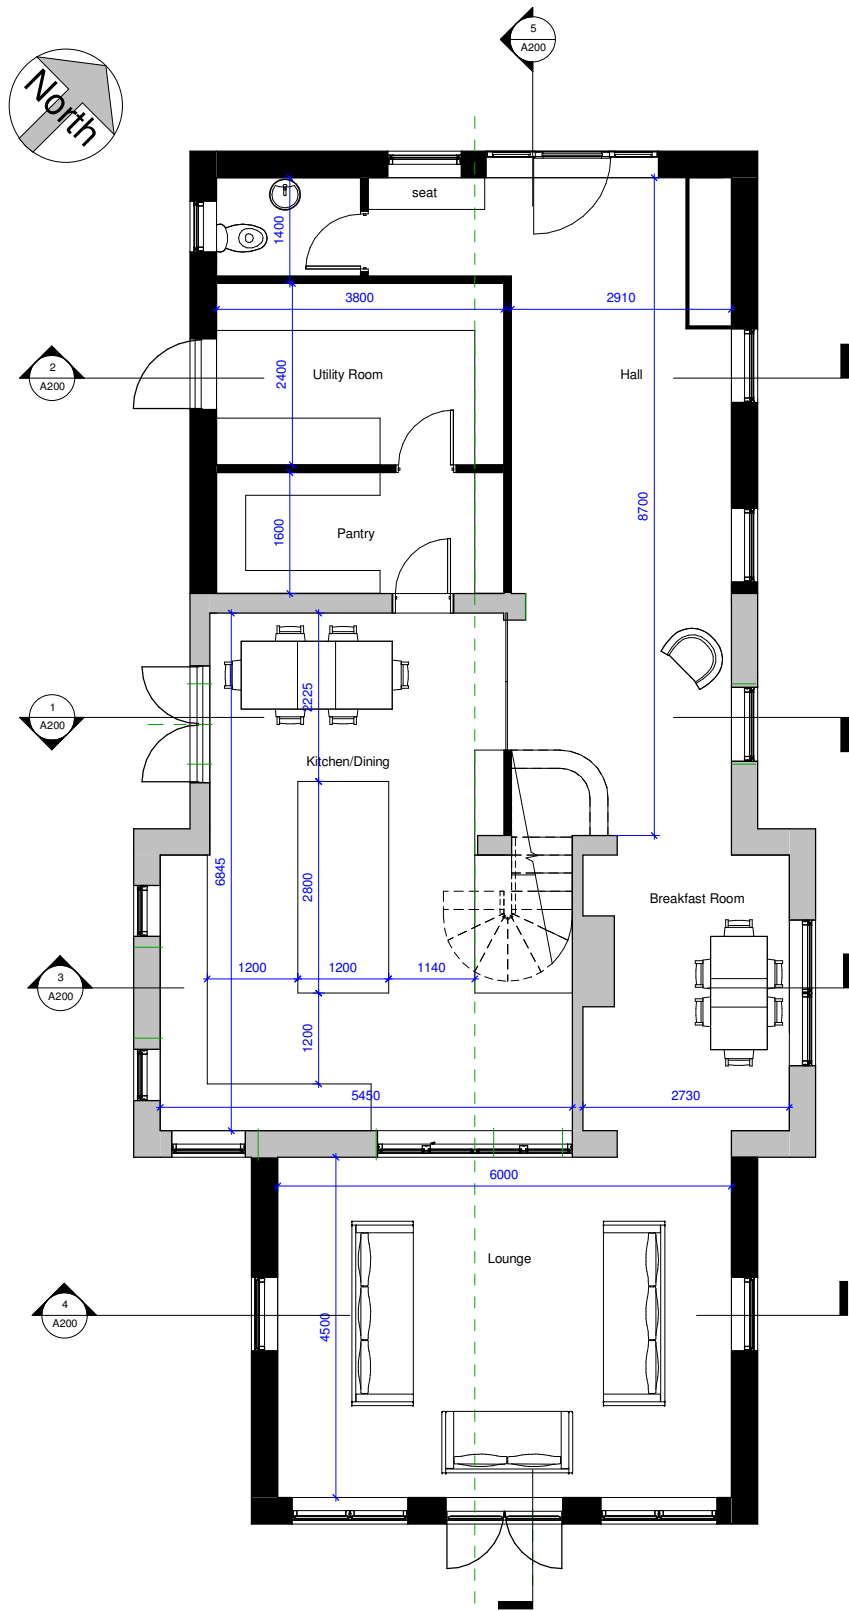

Proposed Ground Floor Plan
1 : 50 (1 : 100 @ A3)

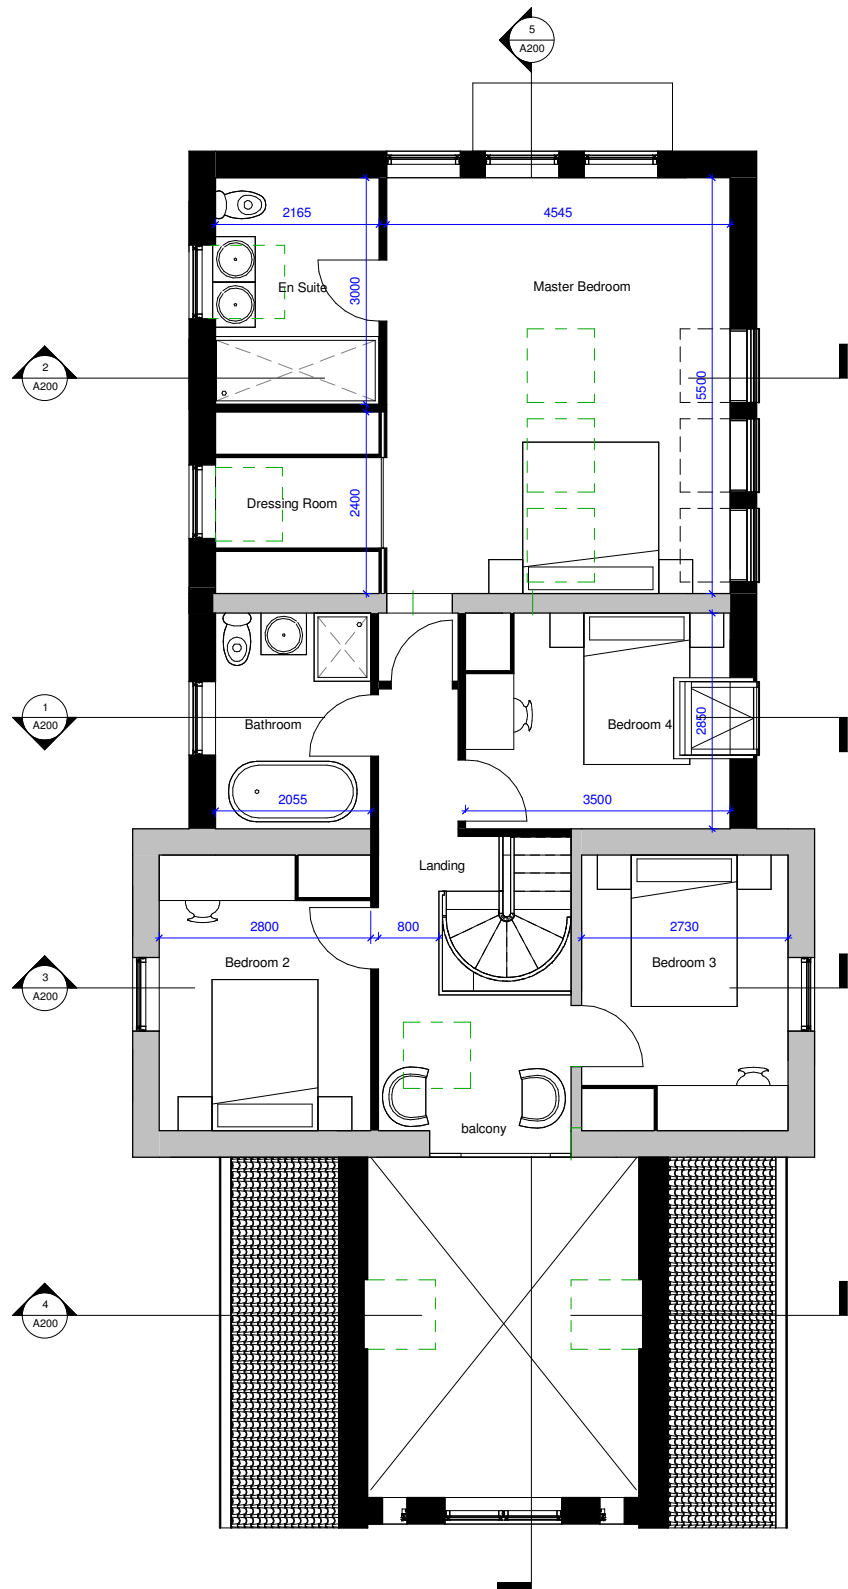

Proposed First Floor Plan
1 : 50 (1 : 100 @ A3)

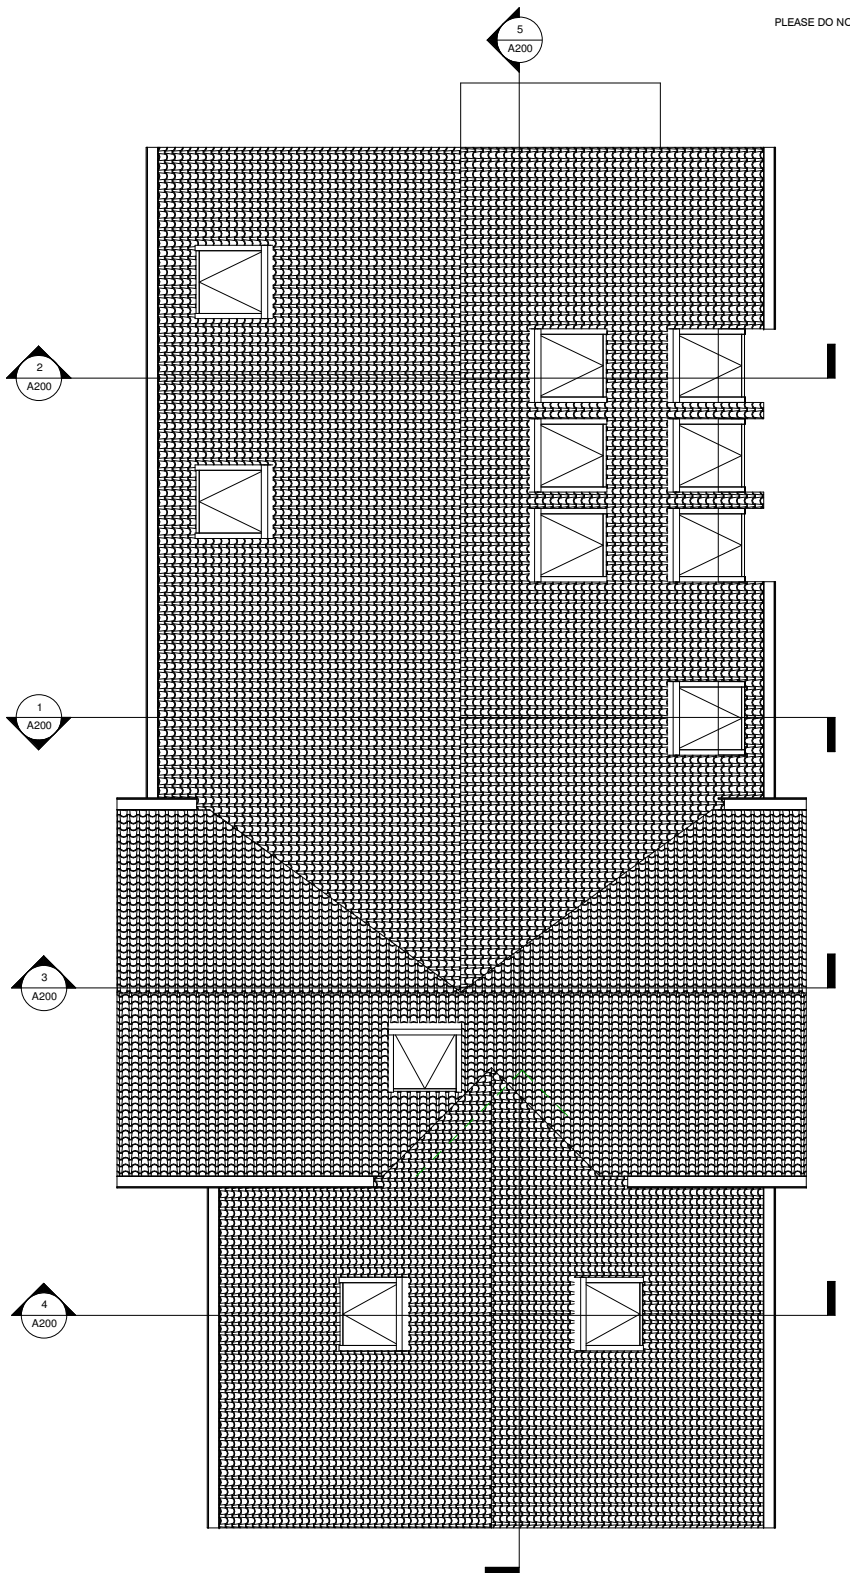

Proposed Roof Plan
1 : 50 (1 : 100 @ A3)

B	Planning Issue	KS	jb	28/01/21
A	Completely re designed and roof plan added	KS	jb	22/01/2021
Rev	Revision Description	Drawn	Check	Date

Greenspace Architects Ltd
The Old Town Hall
The Square, Ellesmere
Shropshire SY12 0EP
Tel 44(0)1681 623689
e-mail:
greenspace@greenspacearchitects.co.uk
web: www.greenspacearchitects.co.uk

Project **Alterations to Cefny Farm
House, Caer Estyn,
Wrexham LL12**

Title **Proposed Floor and Roof Plans**



C:\Greenspace Architects\21-01 Cefny Farm House, Caer Estyn\21-01 Proposed Planning.rvt

Scale @ A1	Scale @ A3	Drawn By	Checked By	Date
1 : 50	1 : 100	WH	KS	22/01/2021
Drawing Number	Job No.	Sheet No.	Rev.	
	20-21	A102	B	