



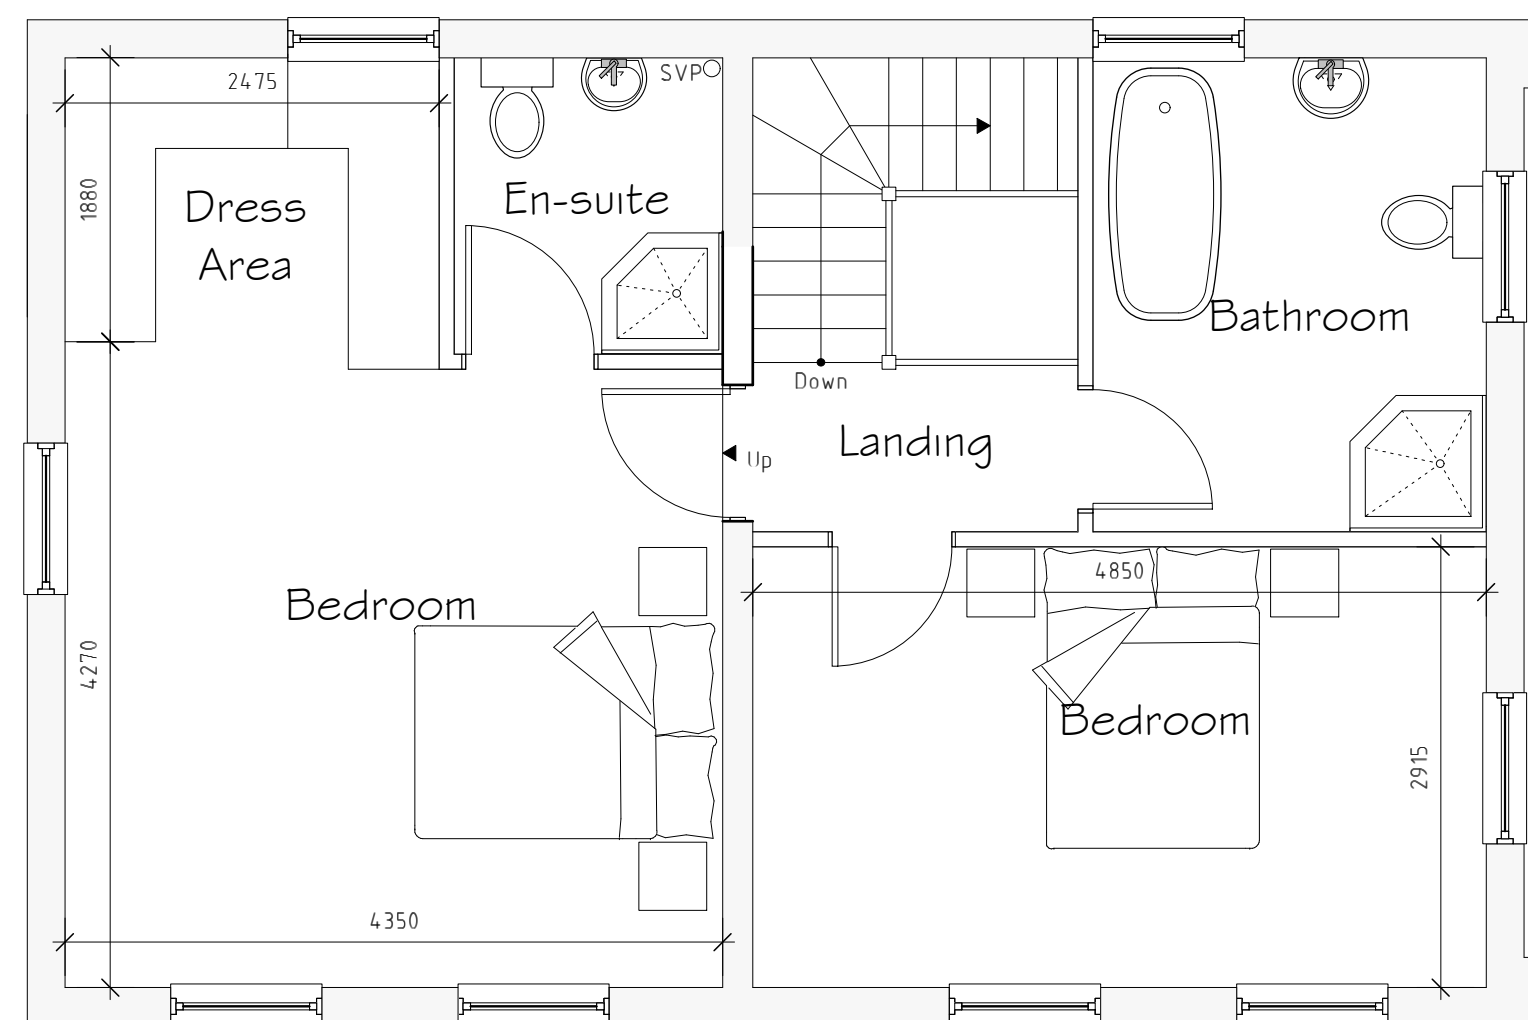

First Floor Plan 1:50

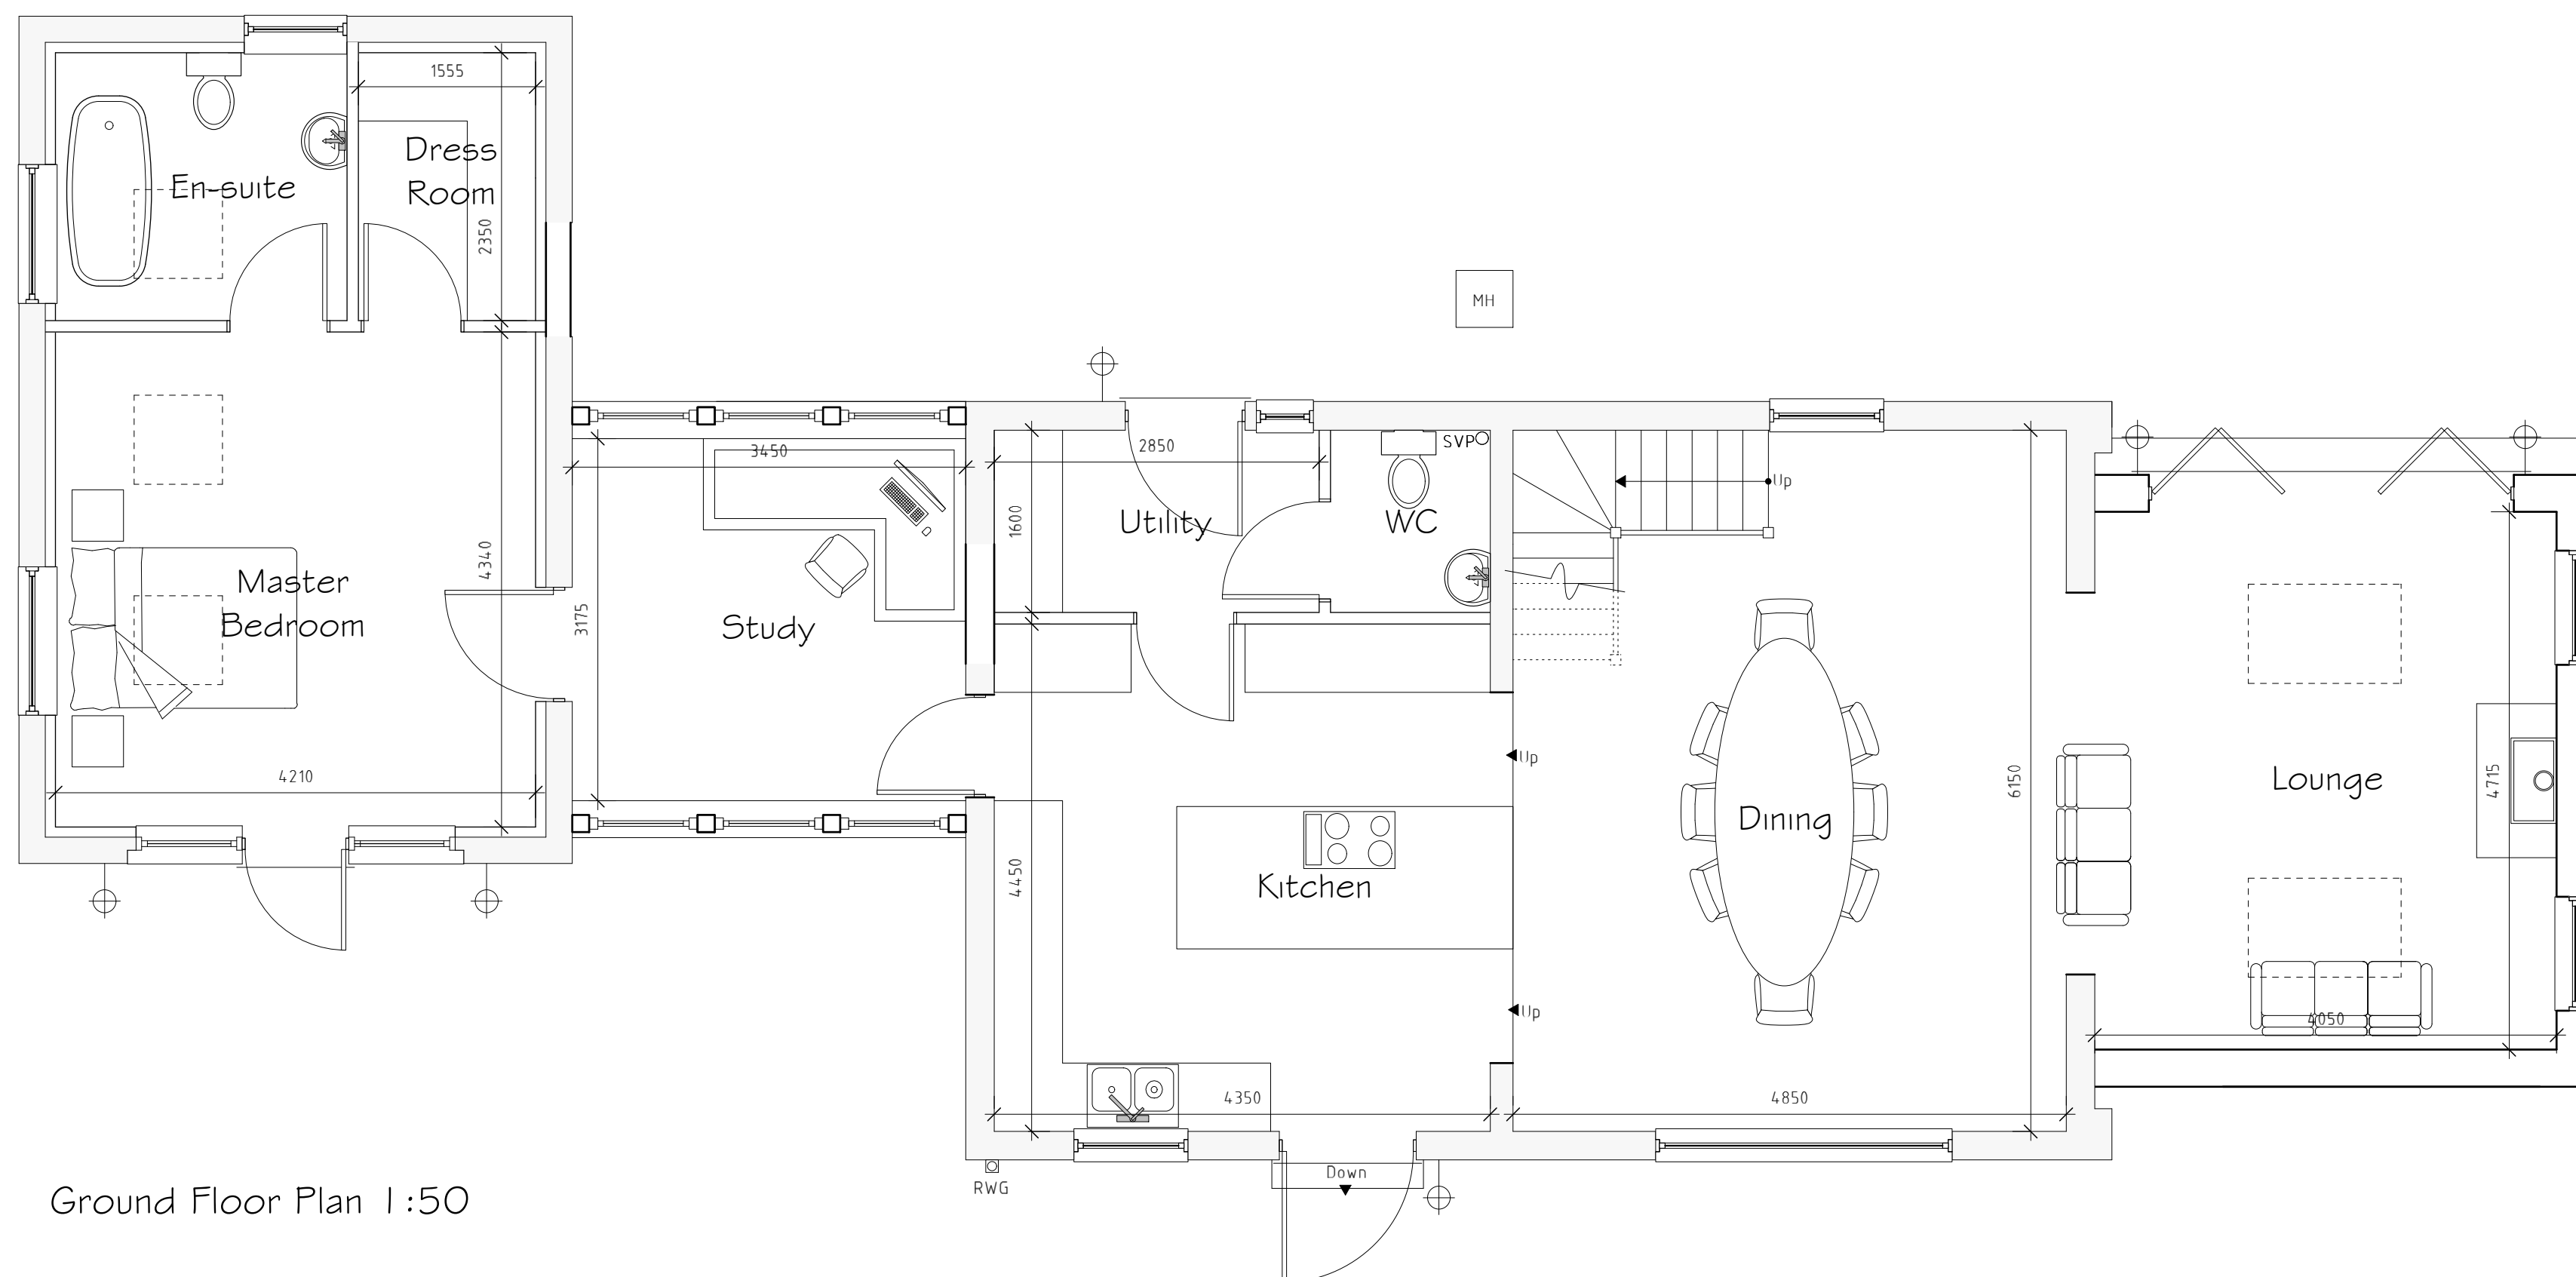

Ground Floor Plan 1:50



Rev	Date	Detail	Initial

Project: Proposed Alterations at,
Coach House,
Bridgeman House,
Bangor-On-Dee,
Wrexham, LL13 0BU

Title:	External Lighting Points	Scale: (A2)	1:50 \$ 1:100
--------	-----------------------------	-------------	------------------

Drawn By: E.M.Jackson	Date: Nov 2020
--------------------------	----------------------

Drawing No:	Sheet:
C I 20/008	of

blueprint
architectural services



Office 3K4,
Redwither Business Tower,
Wrexham. LL13 9XT
Tel: 01978 356500
www.blueprintarchitectural.com