

Notes:
All dimensions must be checked on site and not scaled from this drawing.

IA	Revision		Date

Kingsway Design

The Studio @ The Oaks,
Holywood, Wolsingham,
Bishop Auckland. DL13 3HE

Tel. 01 388 526521
Mobile 07763 131708

Client
James Jones & Sons Ltd.

Job Title

**Proposed New Boilerhouse, Kilns,
& Dry Store at Oak Road, Wrexham,
LL13 9RG.**

Drawing Title

Boilerhouse - Plan.

Scale & A1

1 / 100

Date


November, 2020.

M S

Drawing No.

0729 / 05

Revised

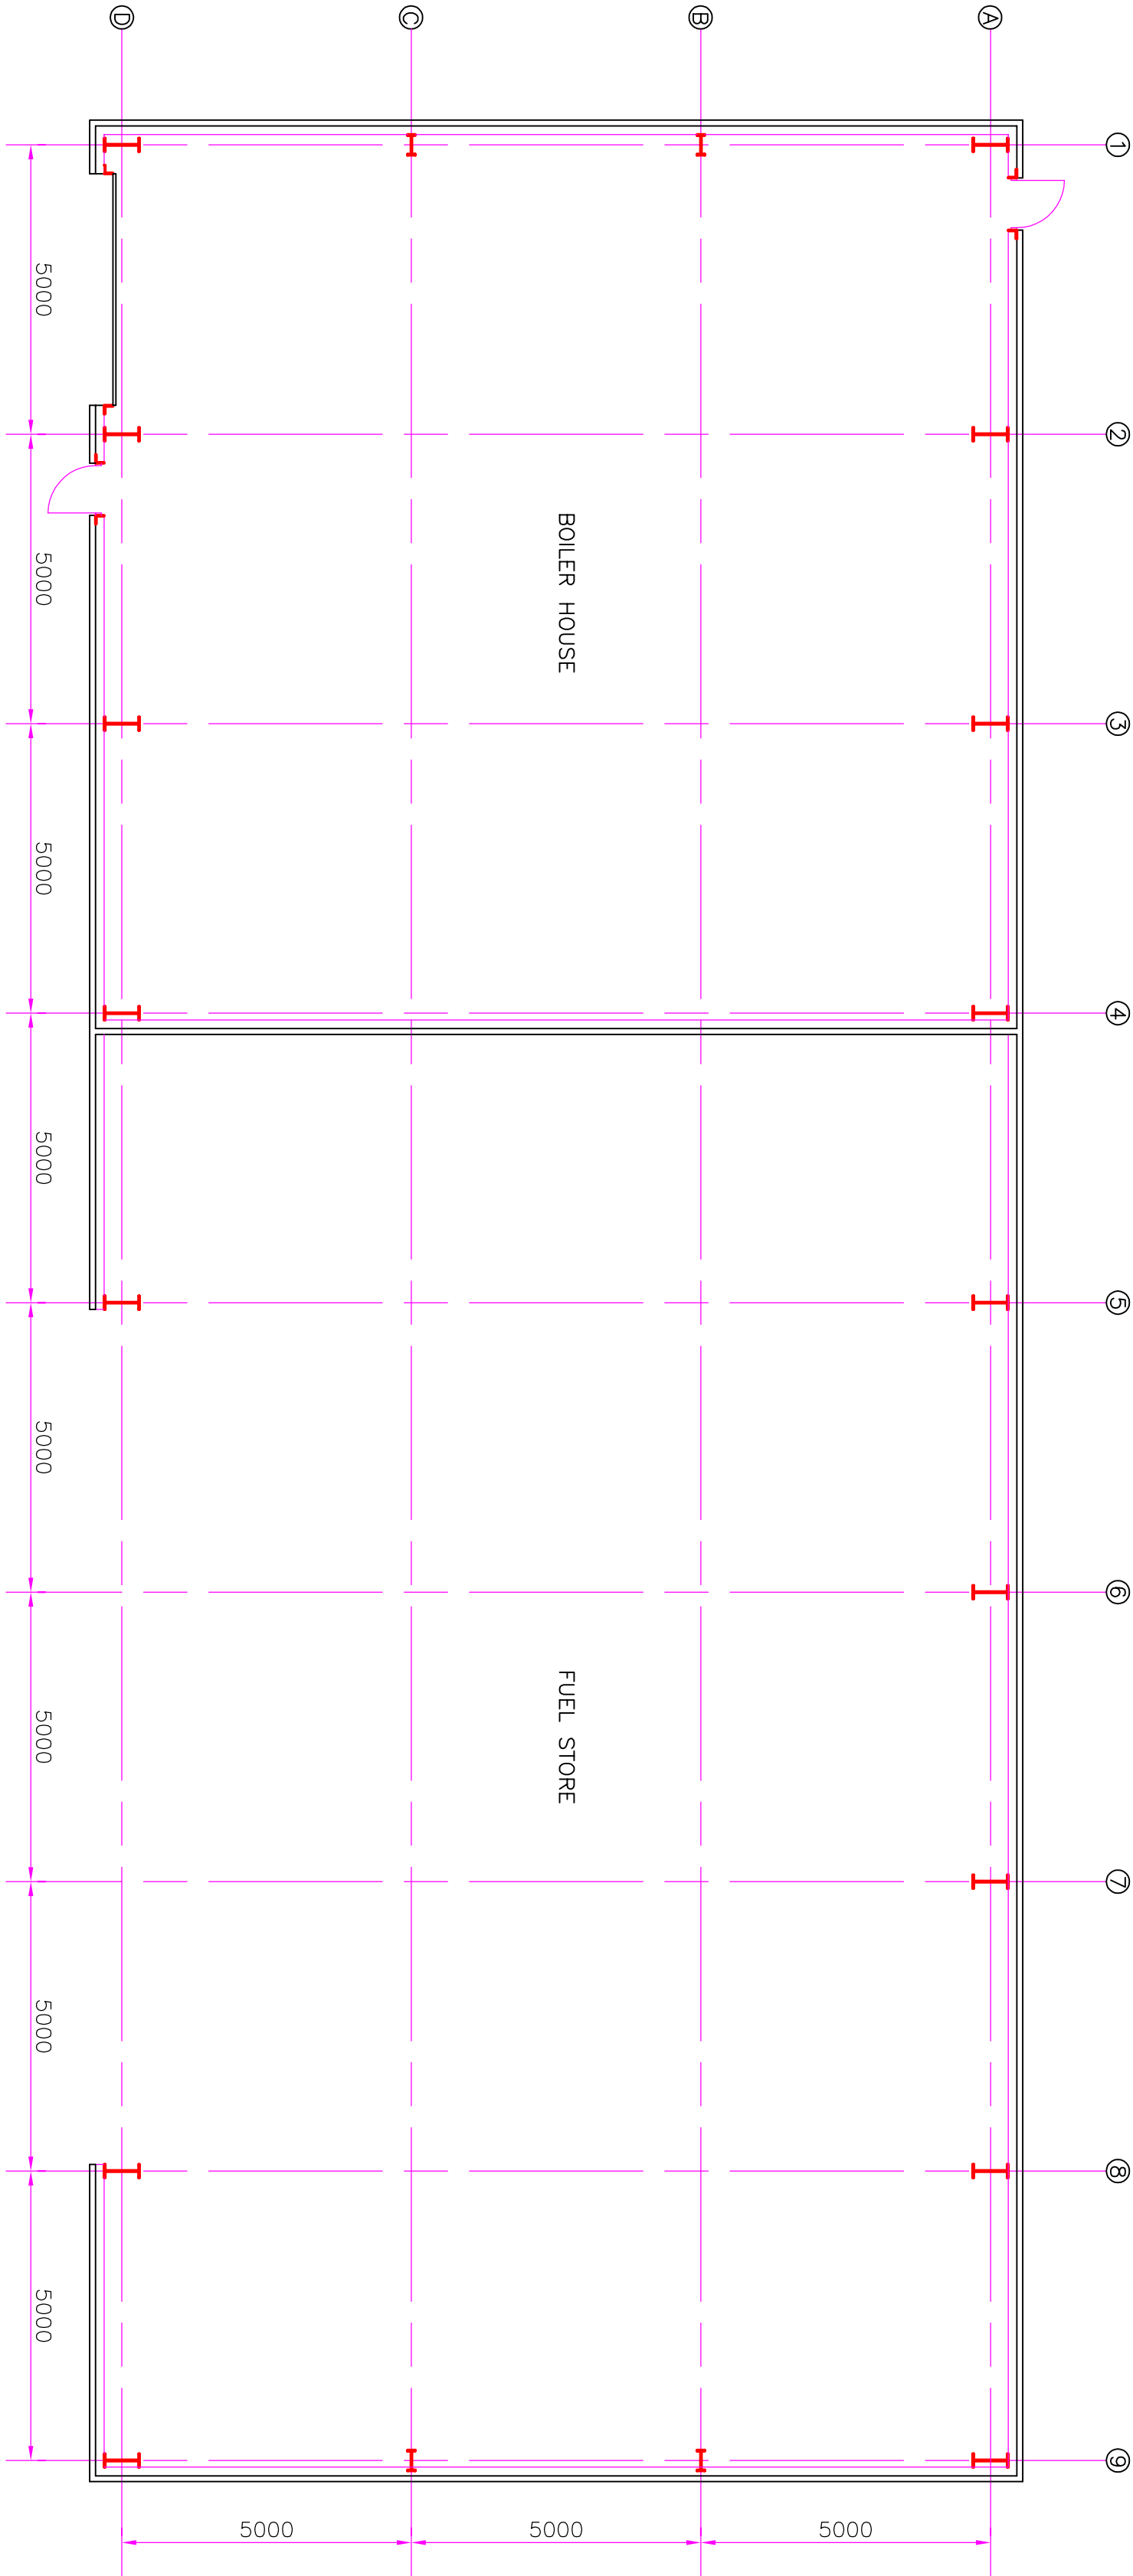

FLOOR PLAN

NOTE :

All structural concrete foundations, floor slabs and reinforcement to be in accordance with Structural Engineer's details.

All structural steelwork to be in accordance with Structural Engineer's details.

External cladding to be Plastisol coated profiled pressed steel sheathing with insulation and internal lining. Main cladding to be silver colour, roof cladding to be grey and highlights to be green colour.

Roller shutter doors by specialist and to be yellow colour.

External fire exit doors to be metal doors by specialist.

All exposed steel columns to be painted yellow.