
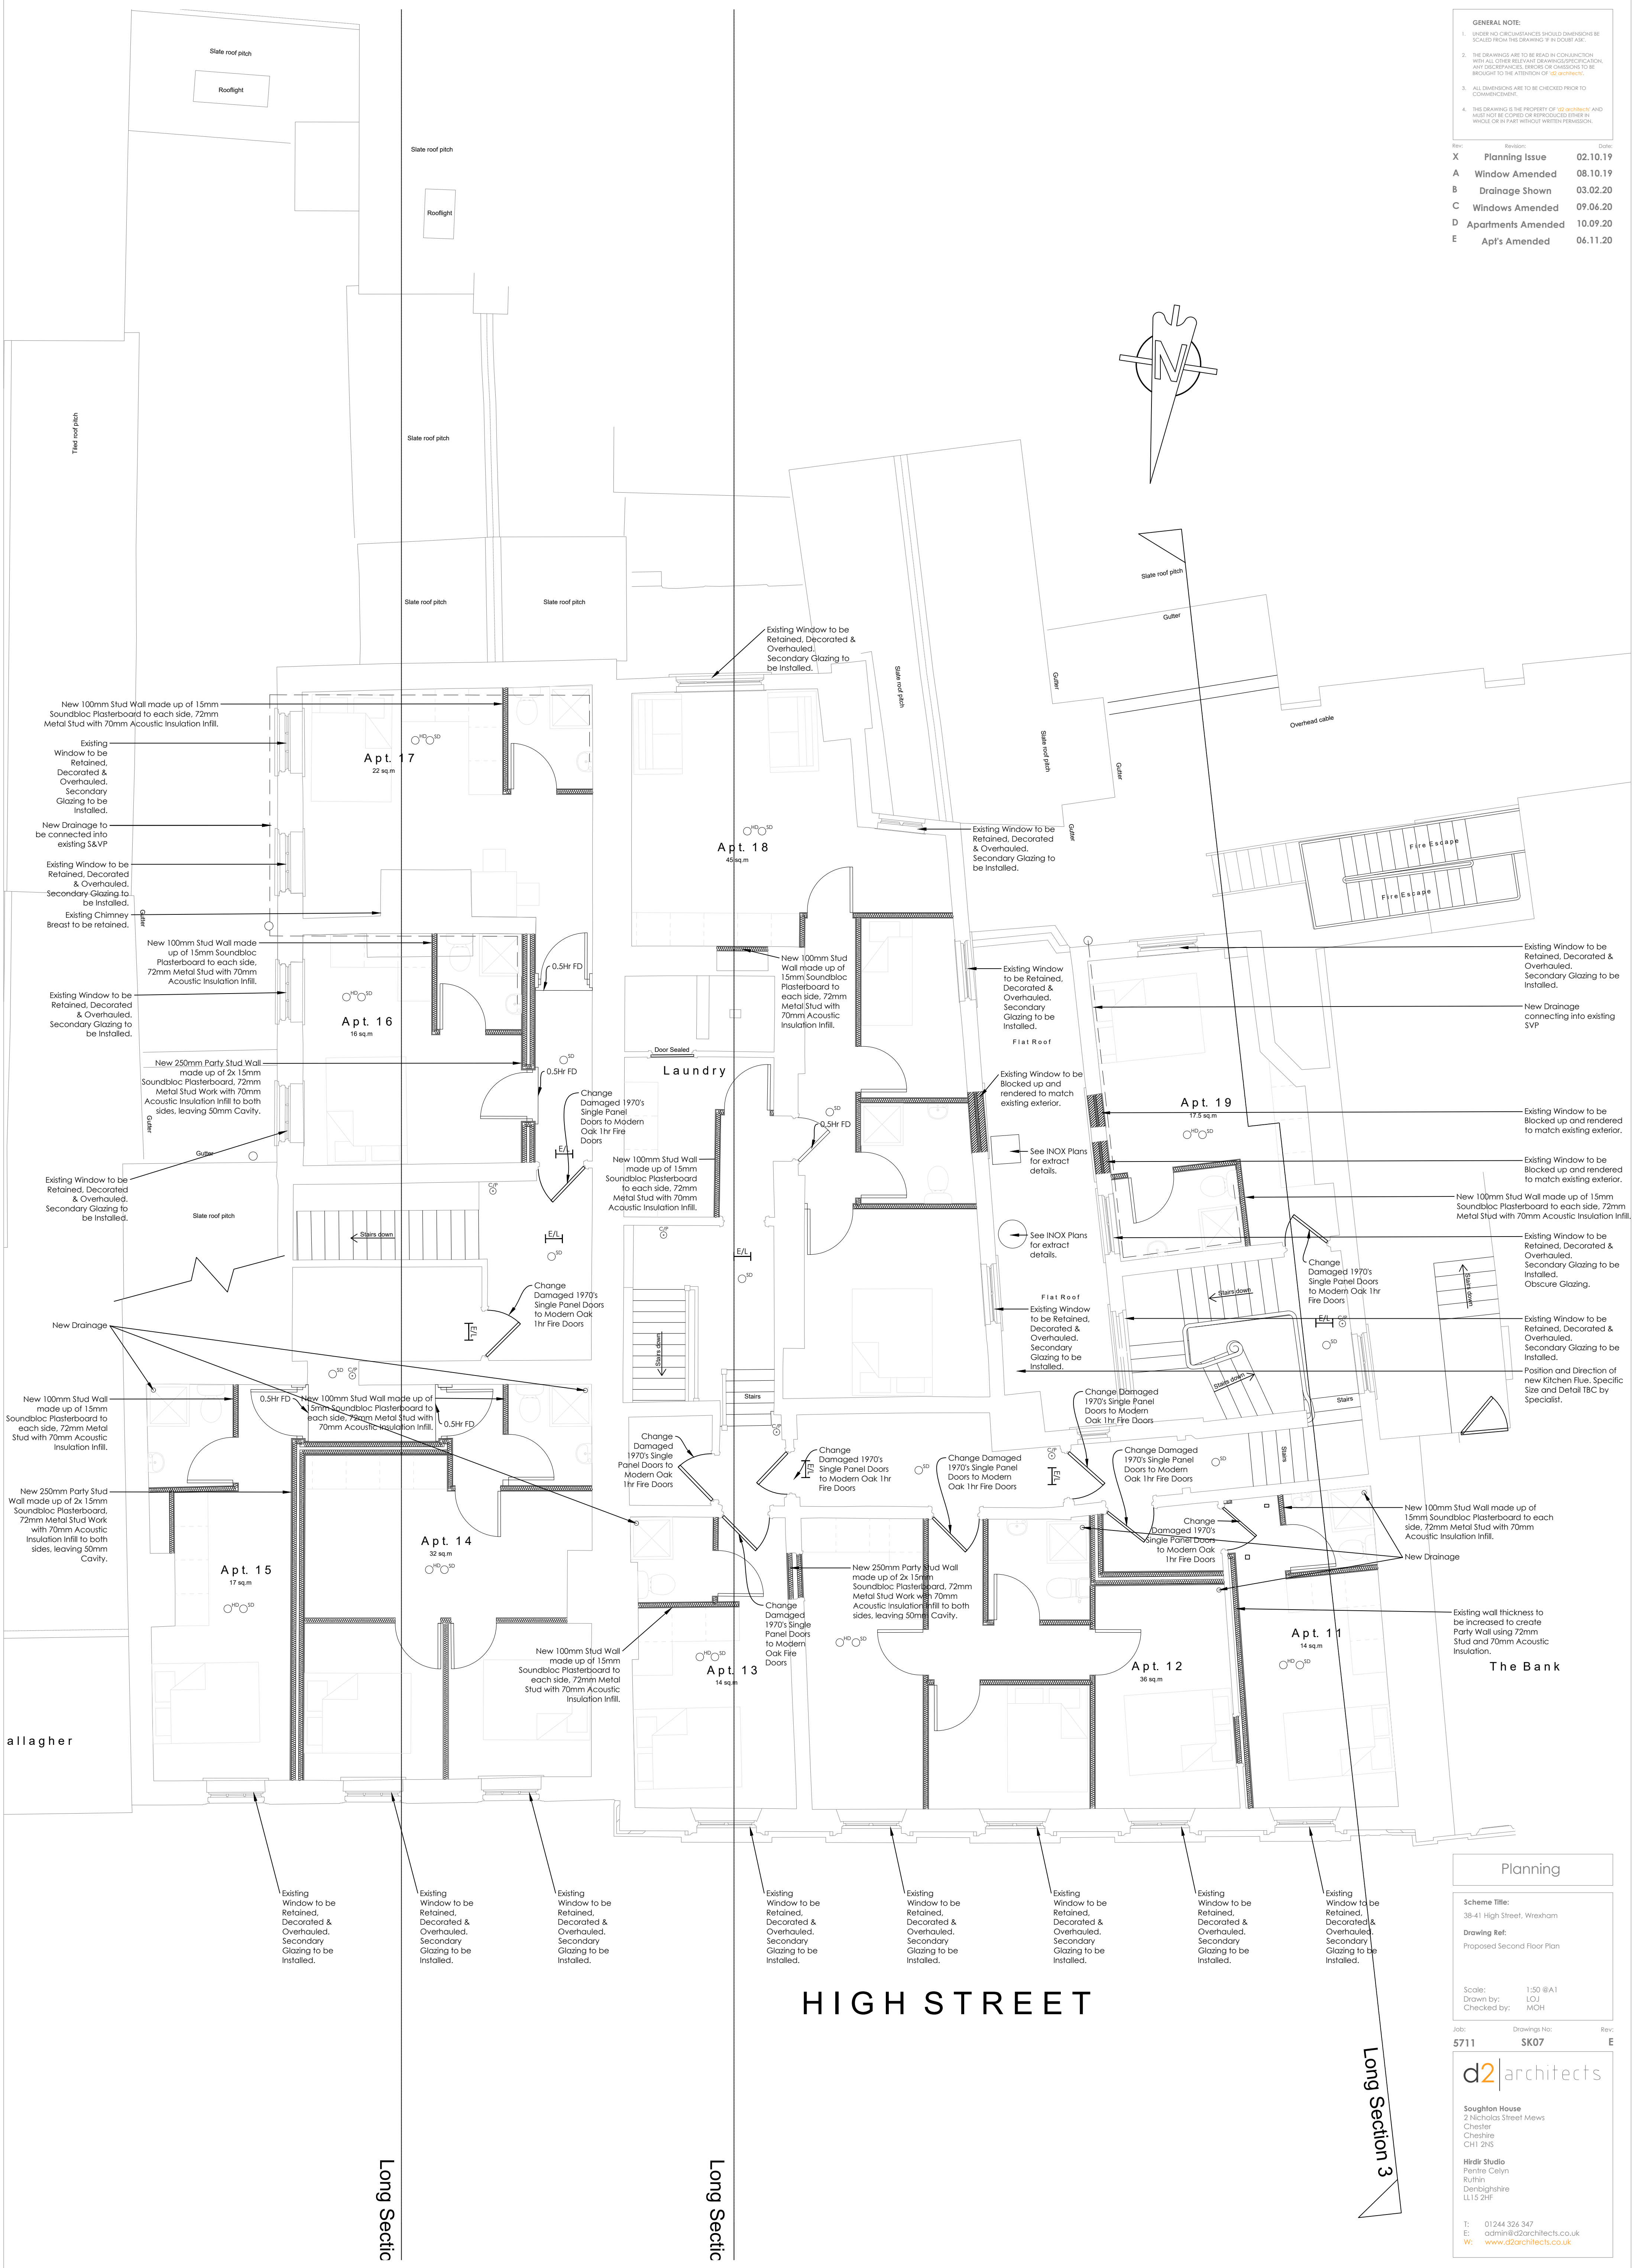


- GENERAL NOTE:
1. UNDER NO CIRCUMSTANCES SHOULD DIMENSIONS BE SCALED FROM THE DRAWING IF IN DOUBT ASK.
 2. THE DRAWINGS ARE TO BE READ IN CONJUNCTION WITH ALL OTHER RELEVANT DRAWINGS/NOTIFICATION. ANY DISCREPANCIES SHOULD BE BROUGHT TO THE ATTENTION OF THE ARCHITECT.
 3. ALL DIMENSIONS ARE TO BE CHECKED PRIOR TO COMMENCEMENT.
 4. THE DRAWING IS THE PROPERTY OF d2 architects AND MUST NOT BE COPIED OR REPRODUCED EITHER IN WHOLE OR IN PART WITHOUT WRITTEN PERMISSION.

Rev	Description	Date
X	Planning Issue	02.10.19
A	Window Amended	08.10.19
B	Drainage Shown	03.02.20
C	Windows Amended	09.06.20
D	Apartments Amended	10.09.20
E	Apt's Amended	06.11.20

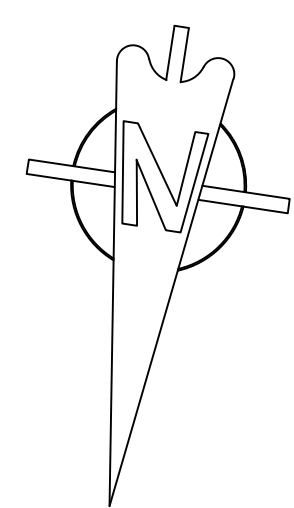

Planning

Scheme Title:
38-41 High Street, Wrexham

Drawing Ref:
Proposed Second Floor Plan

Scale: 1:50 @ A1
Drawn by: LOJ
Checked by: MOH

Job: 5711 Drawings No: SK07 Rev: E

d2 architects

Soughton House
2 Nicholas Street Mews
Chester
CH1 2NS

Hirdle Studio
Pentre Celyn
Ruthin
Denbighshire
LL15 2HF

T: 01244 326 347
E: admin@d2architects.co.uk
W: www.d2architects.co.uk