


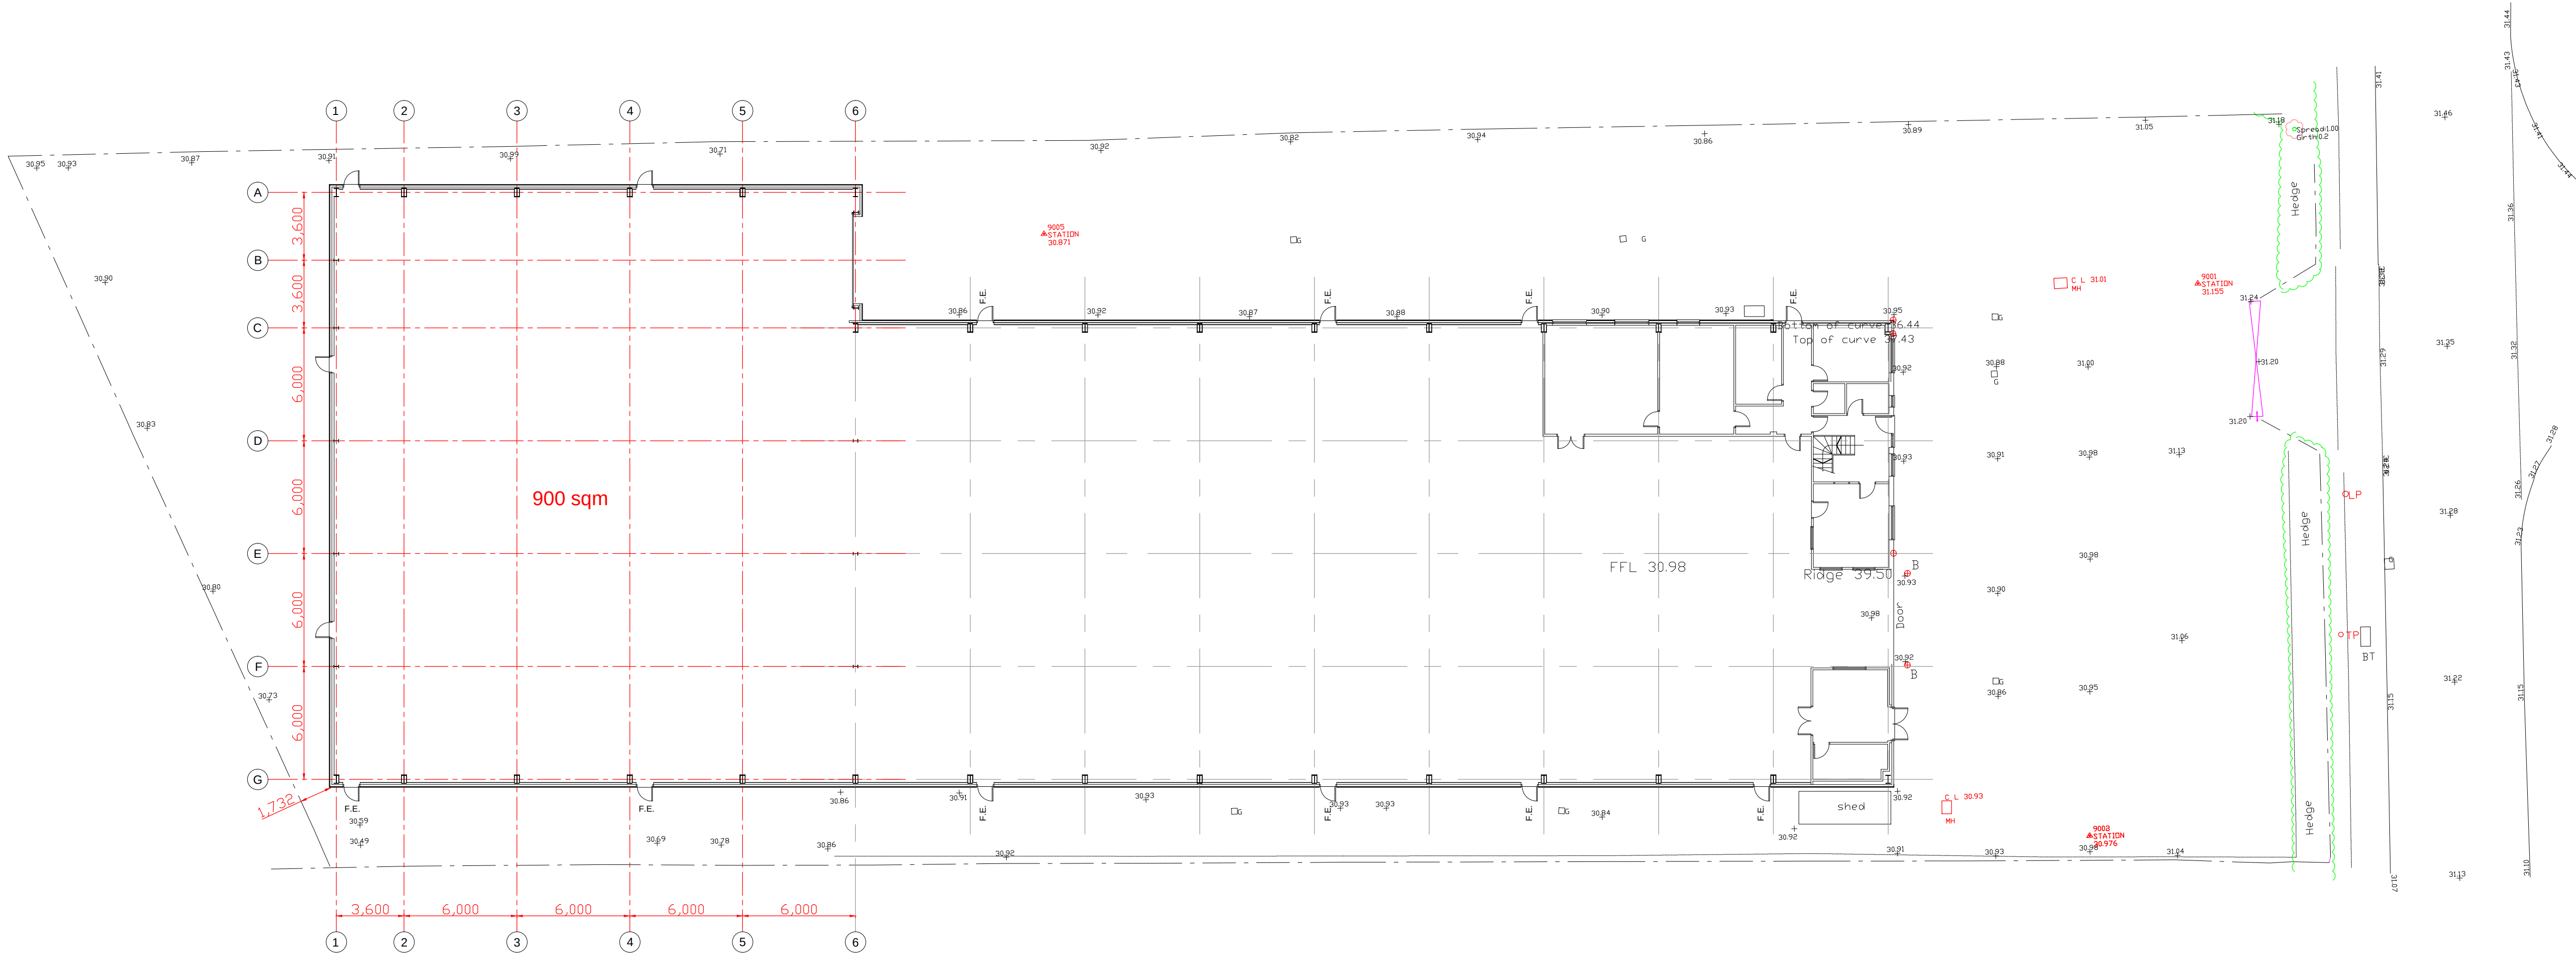

Proposed Ground Floor
Plan

1:200



CULLIS-ARCHITECTURAL-DESIGN

25 Sunningdale Close
Wrexham
North Wales
LL13 9QU

T 01978 264376
M 07791 480768
E ajones540@btinternet.com



LABC

Client:
Mr J. Roberts.

Drawing Title:
Proposed Floor Plans.

Job Title:
Proposed Extension to F. Jones,
Abbey Rd North, Wxm Ind Est.

Date:
Nov 2018

Scale:
1:200 at A1

Rev:

Draw No:
PD153/05