




F.JONES, WXM IND EST.

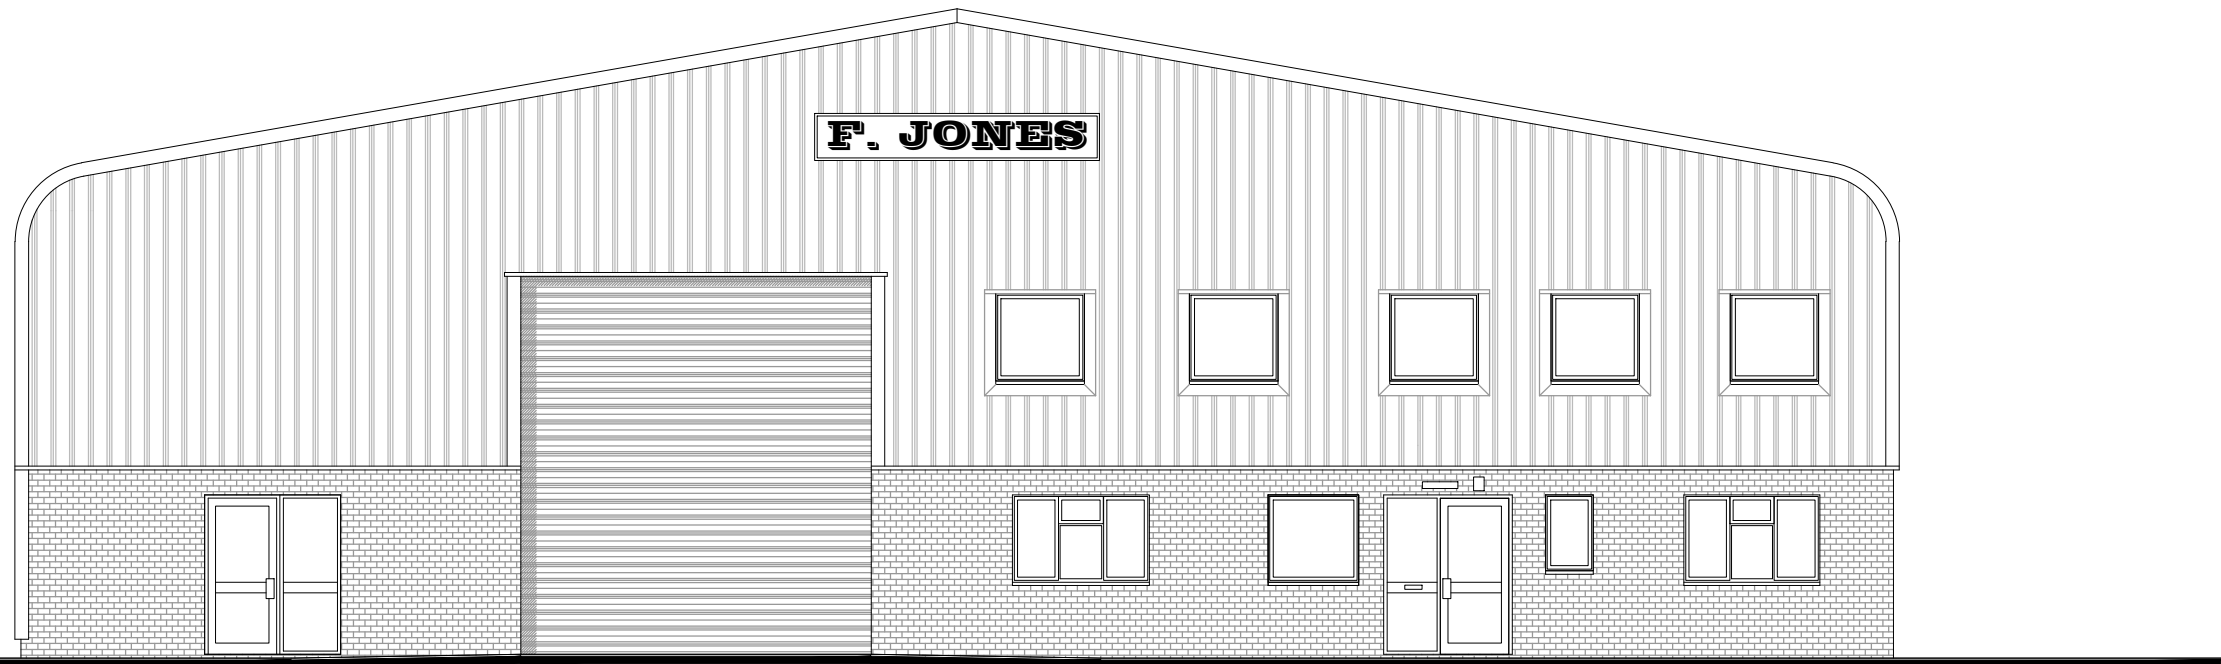


Existing Front Elevation 1:100

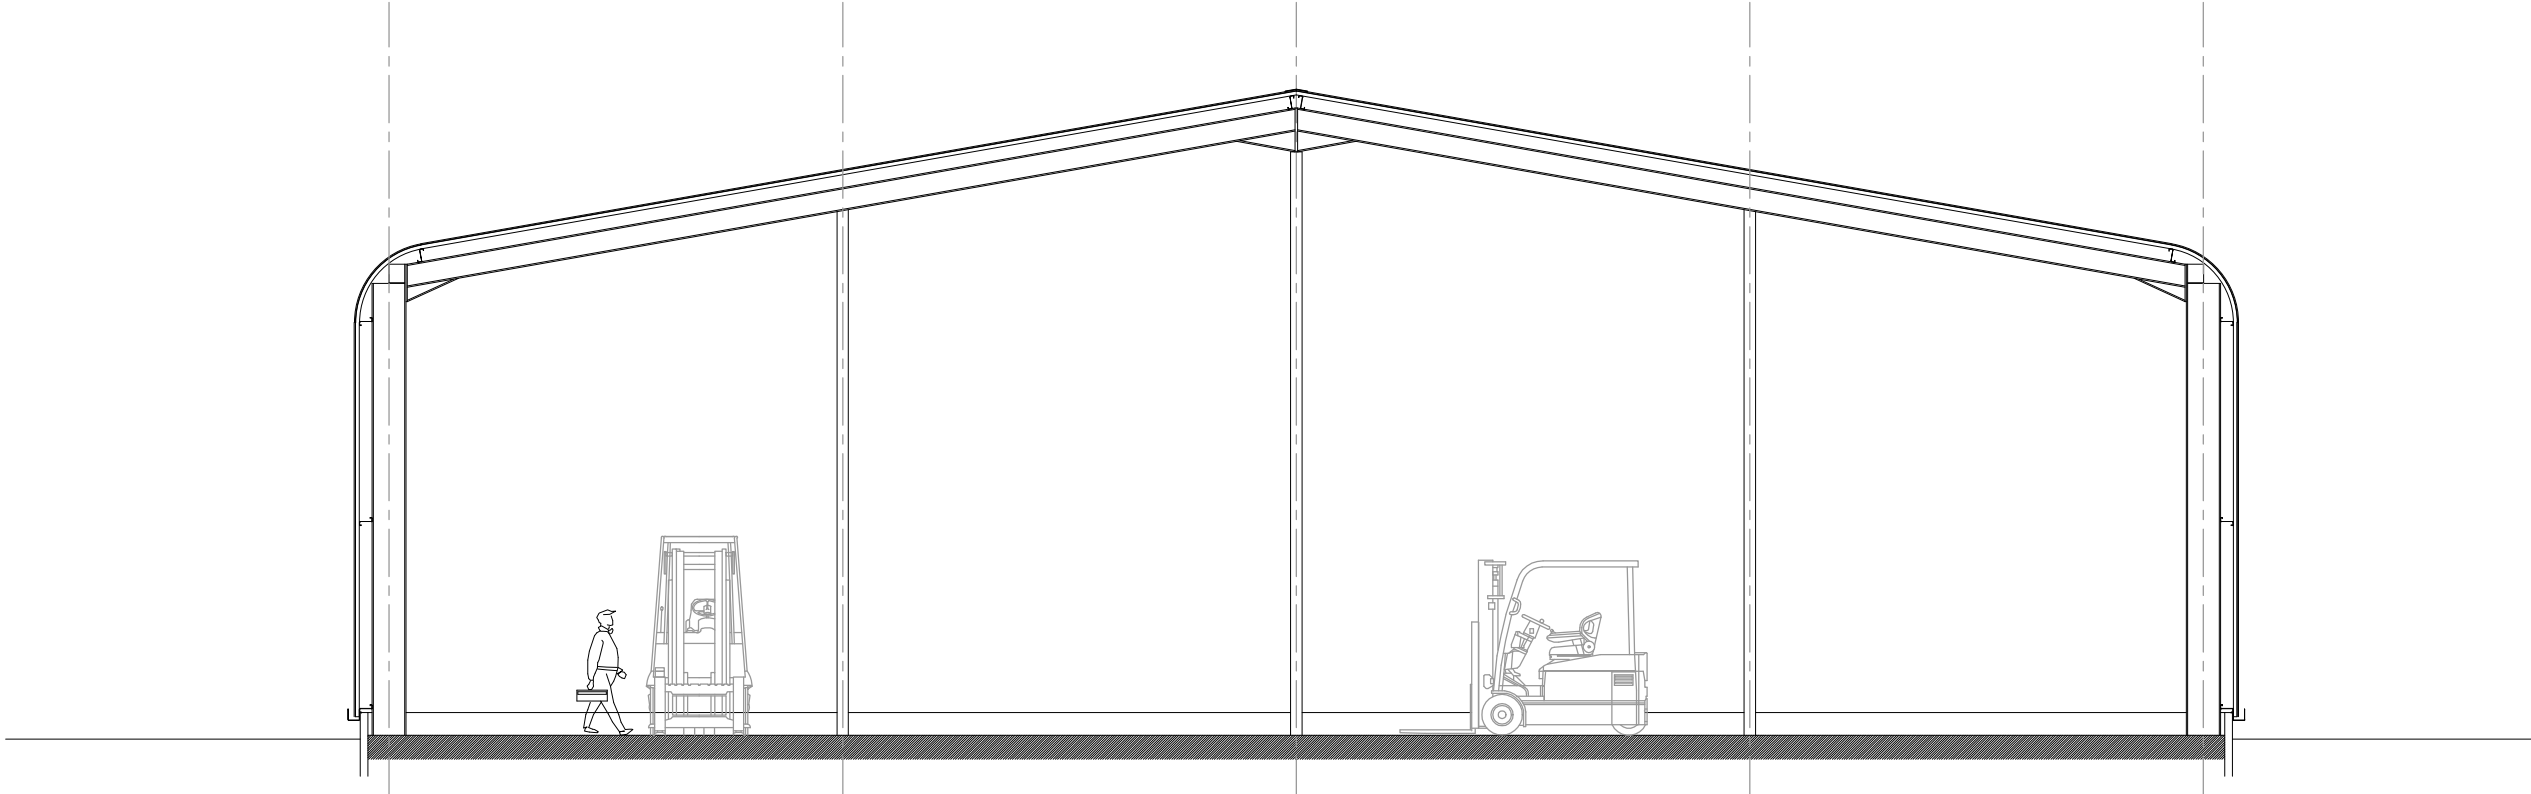


Typical Section 1:100

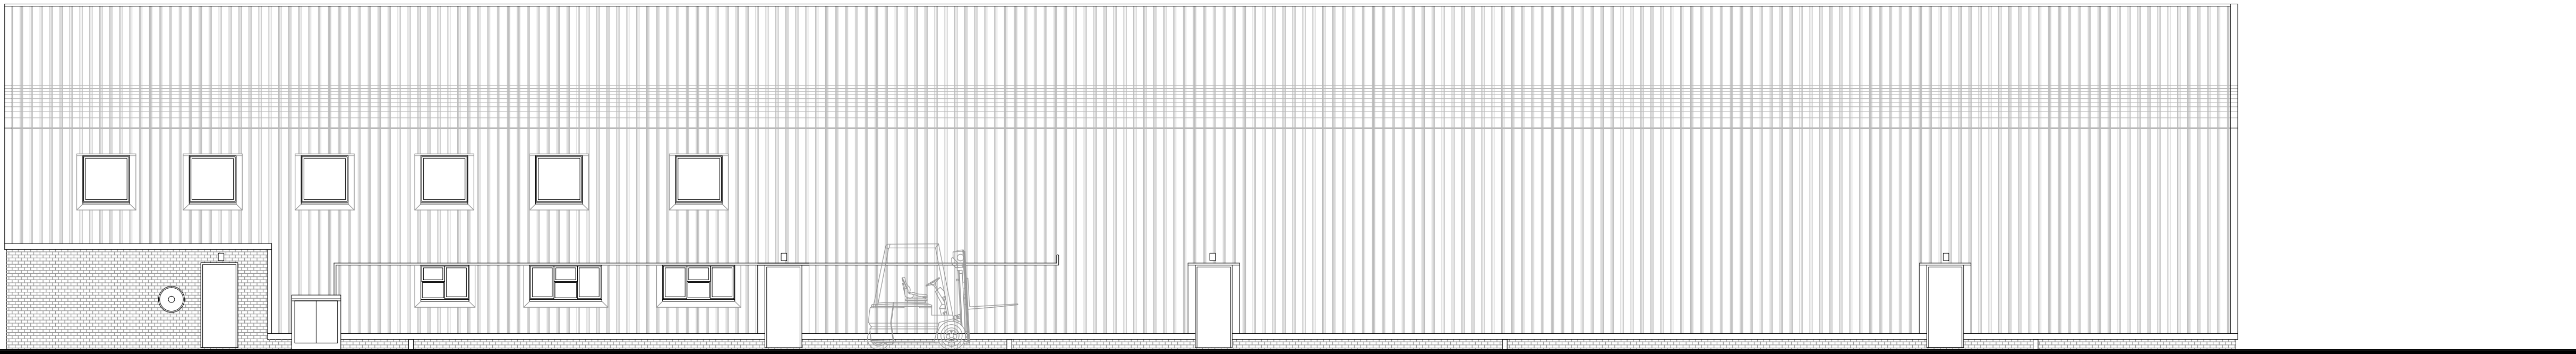

Existing Side Elevation 1:100

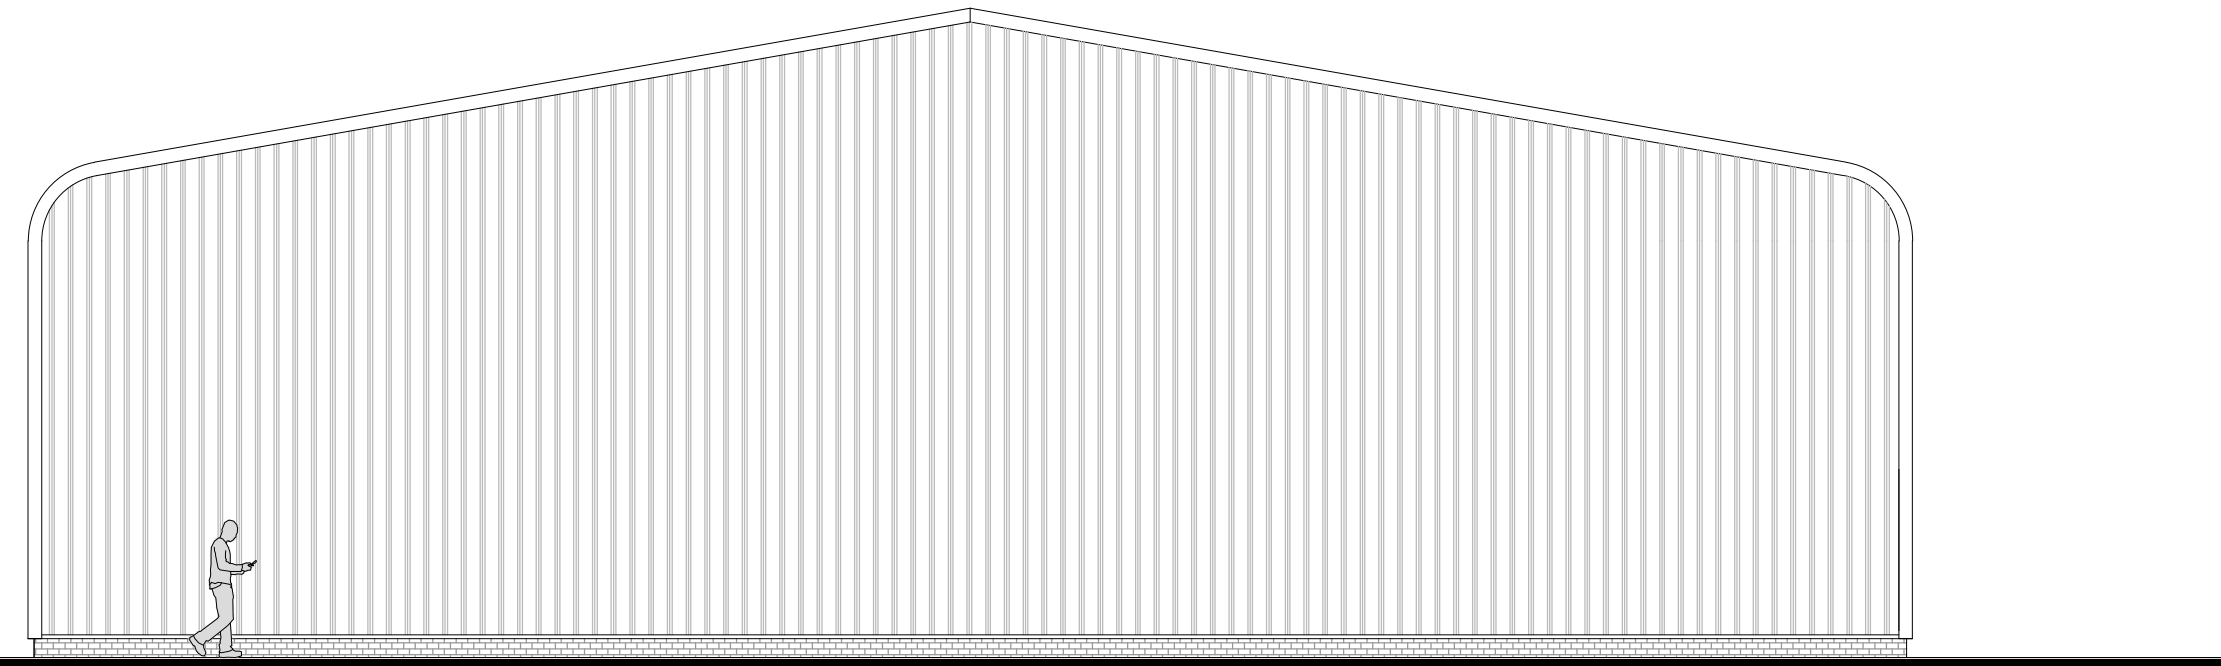

Existing Rear Elevation 1:100

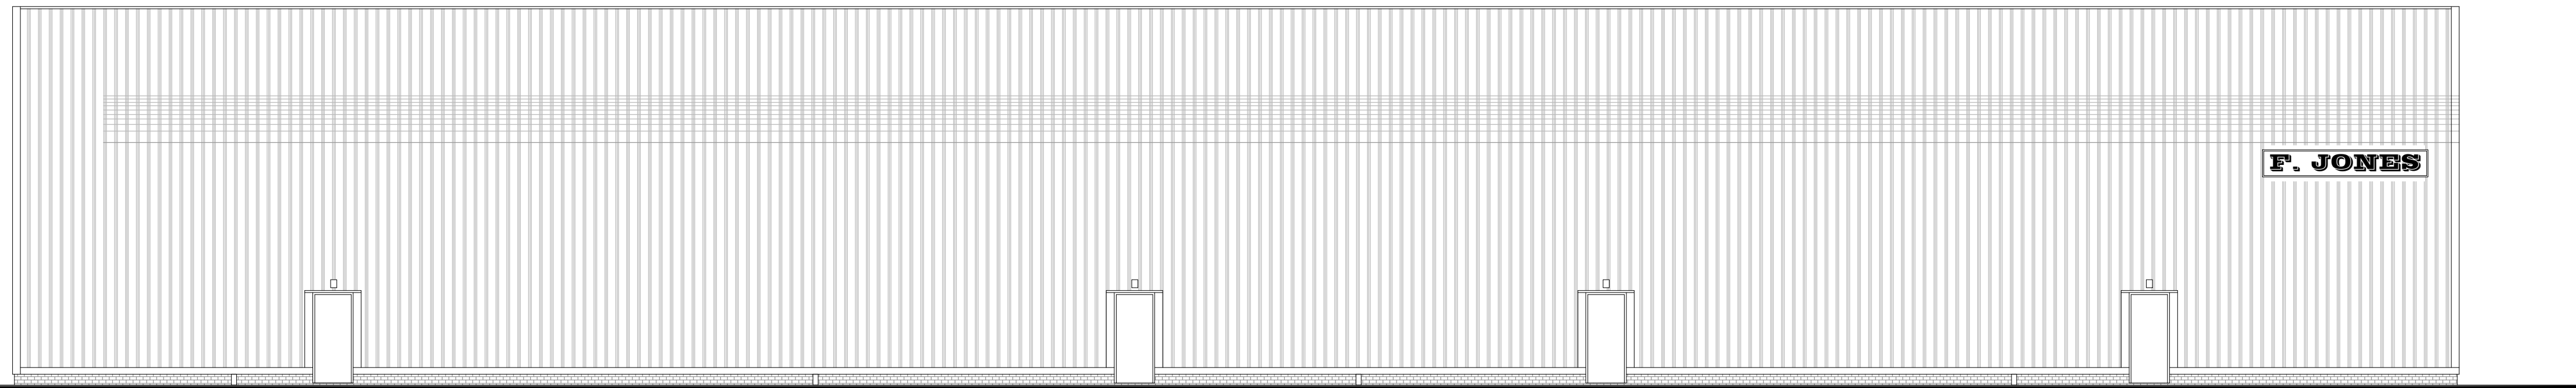

Existing Side Elevation 1:100



CULLIS-ARCHITECTURAL-DESIGN

25 Sunningdale Close
Wrexham
North Wales
LL13 9QU

T 01978 264376
M 07791 480768
E ajones540@btinternet.com



LABC

Client: Mr J. Roberts.

Drawing Title: Existing Elevations.

Job Title: Proposed Extension to F. Jones, Abbey Rd North, Wxm Ind Est.

Date: August 2018

Scale: 1:100 at A1

Rev:

Draw No: PD153/03