


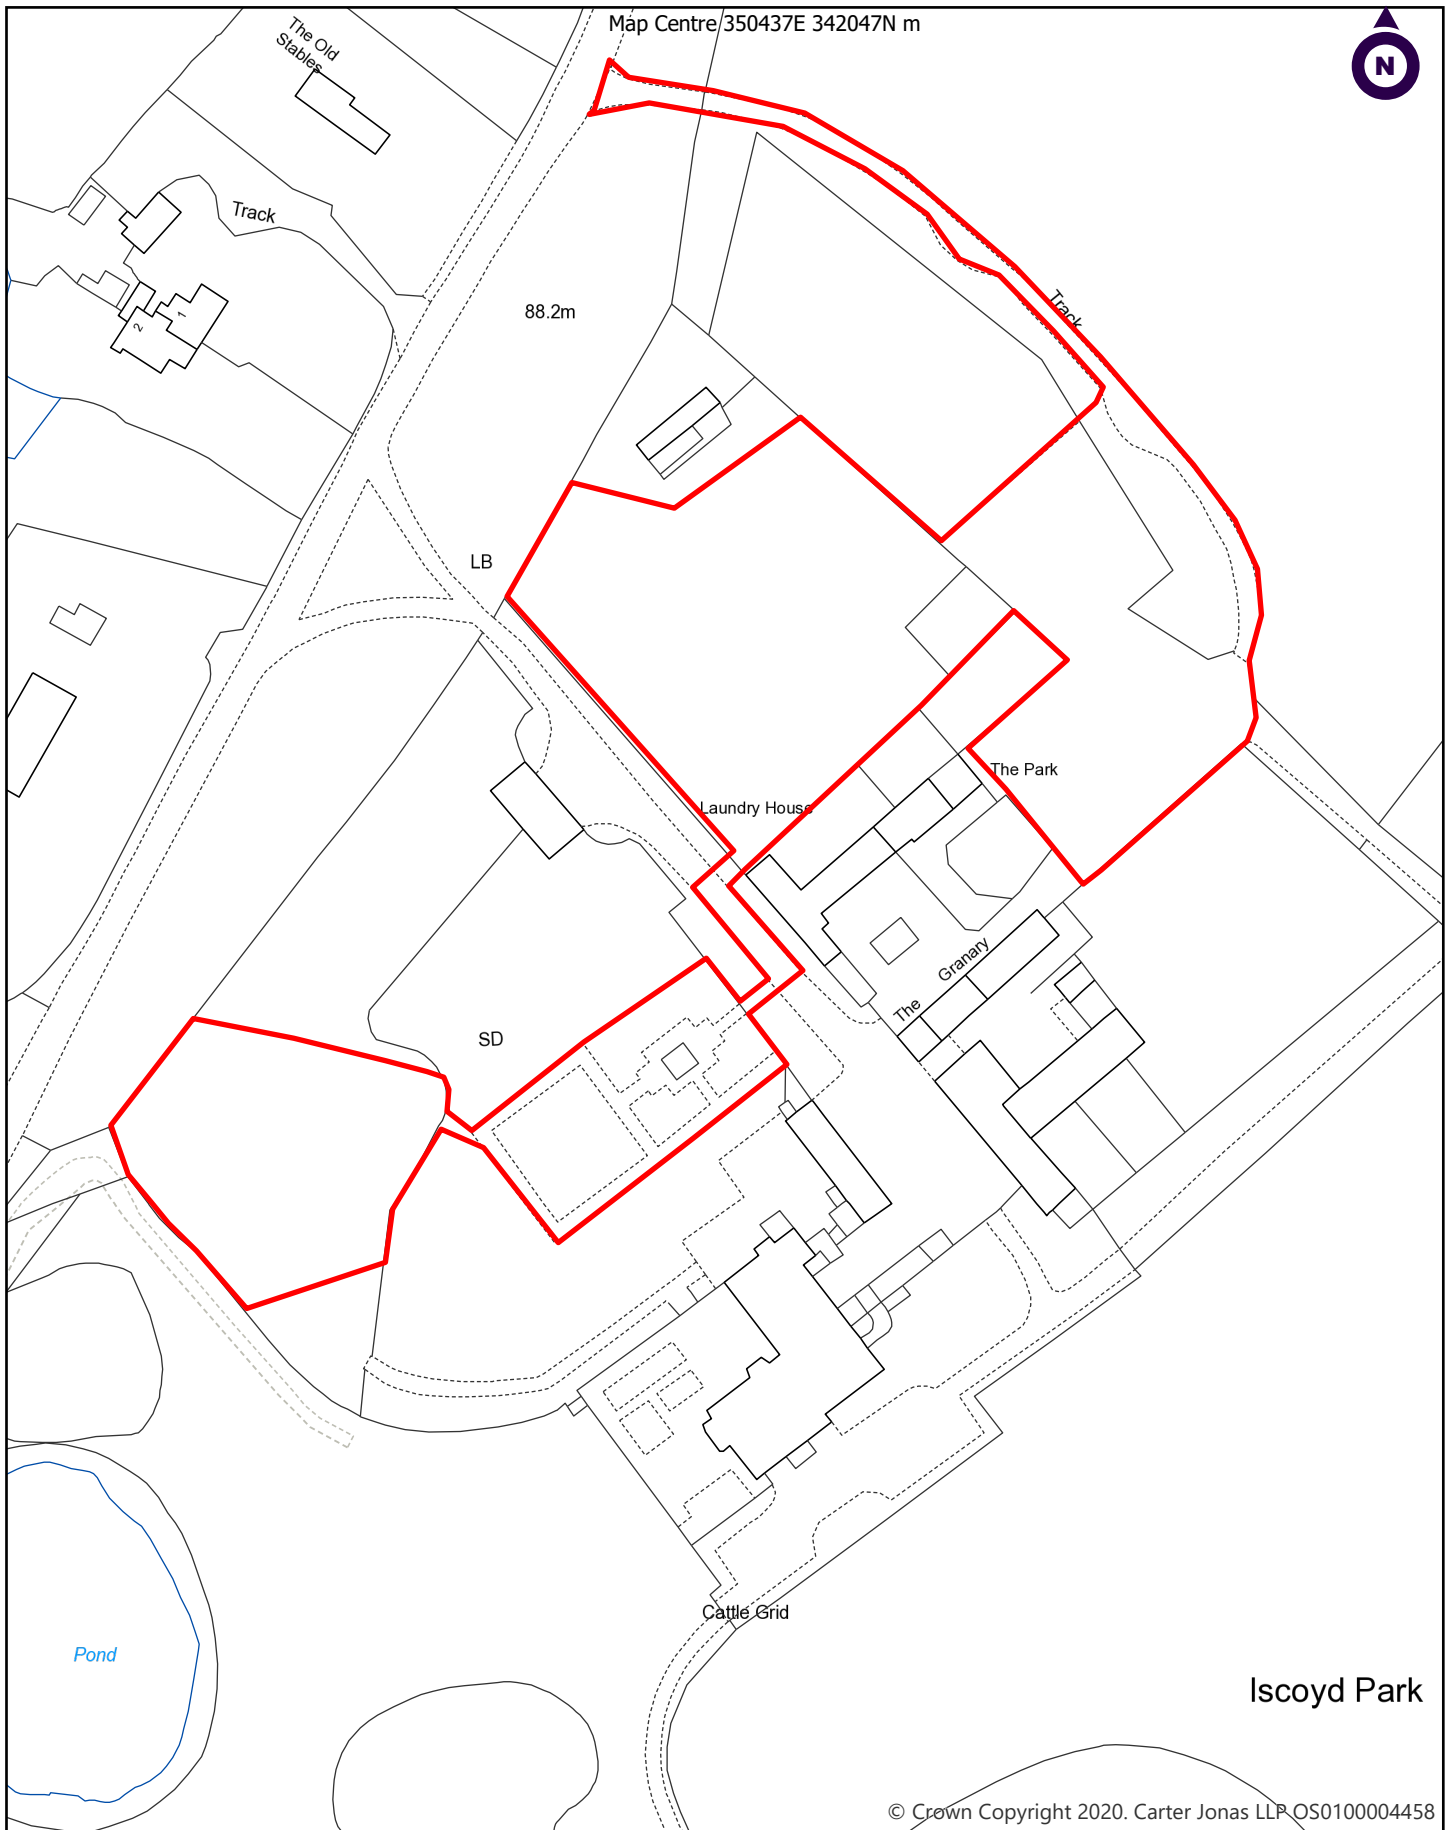

Client: Mr P Godsal

Project: Site Plan

Title: Iscoyd Park

Scale 1:1,250 @A4

Drawn By: CS

Date: 1/7/2021

Dwg no:

Carter Jonas

Two Snow Hill, Birmingham, B4 6GA
T: 0121 794 6250
carterjonas.co.uk

