


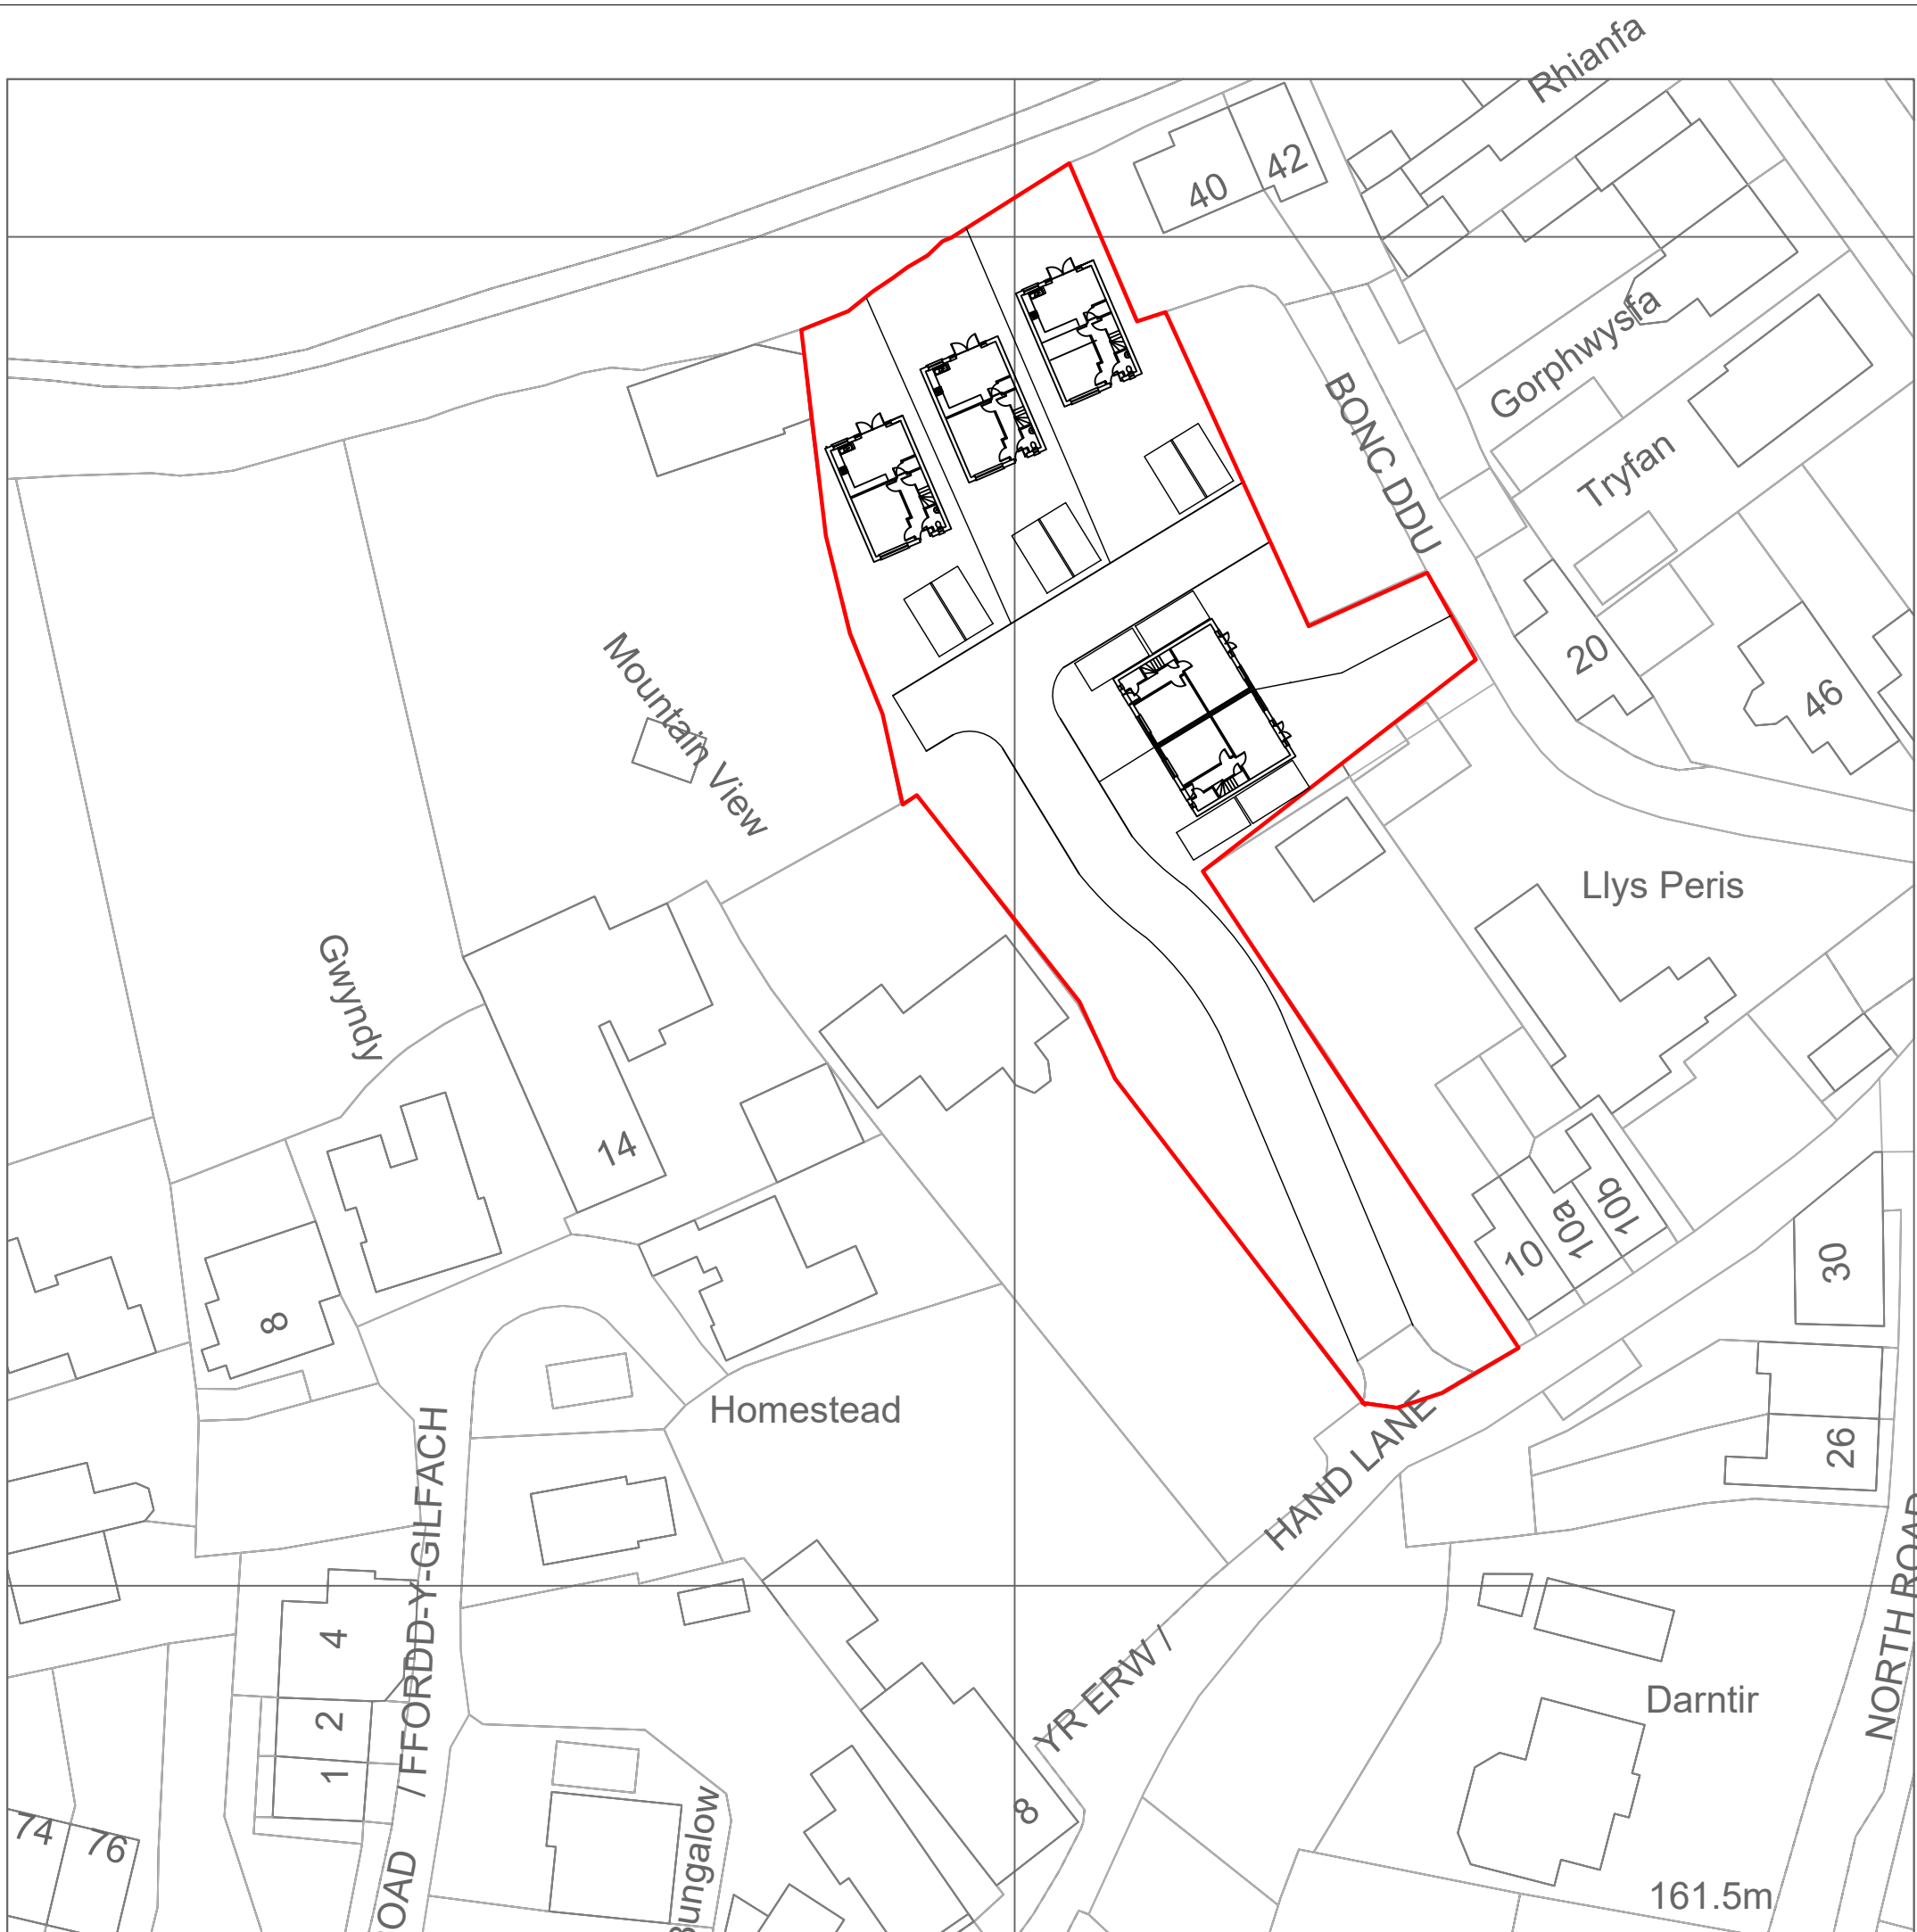

347000

Proposed Development @Hand Lane.
Ponciau, Wrexham LL14 1ET
Site Plan
DWG No. 220. 18. 04
Scale 1: 500 @ A3

346900