
 


Proposed First Floor Plan

1 : 50

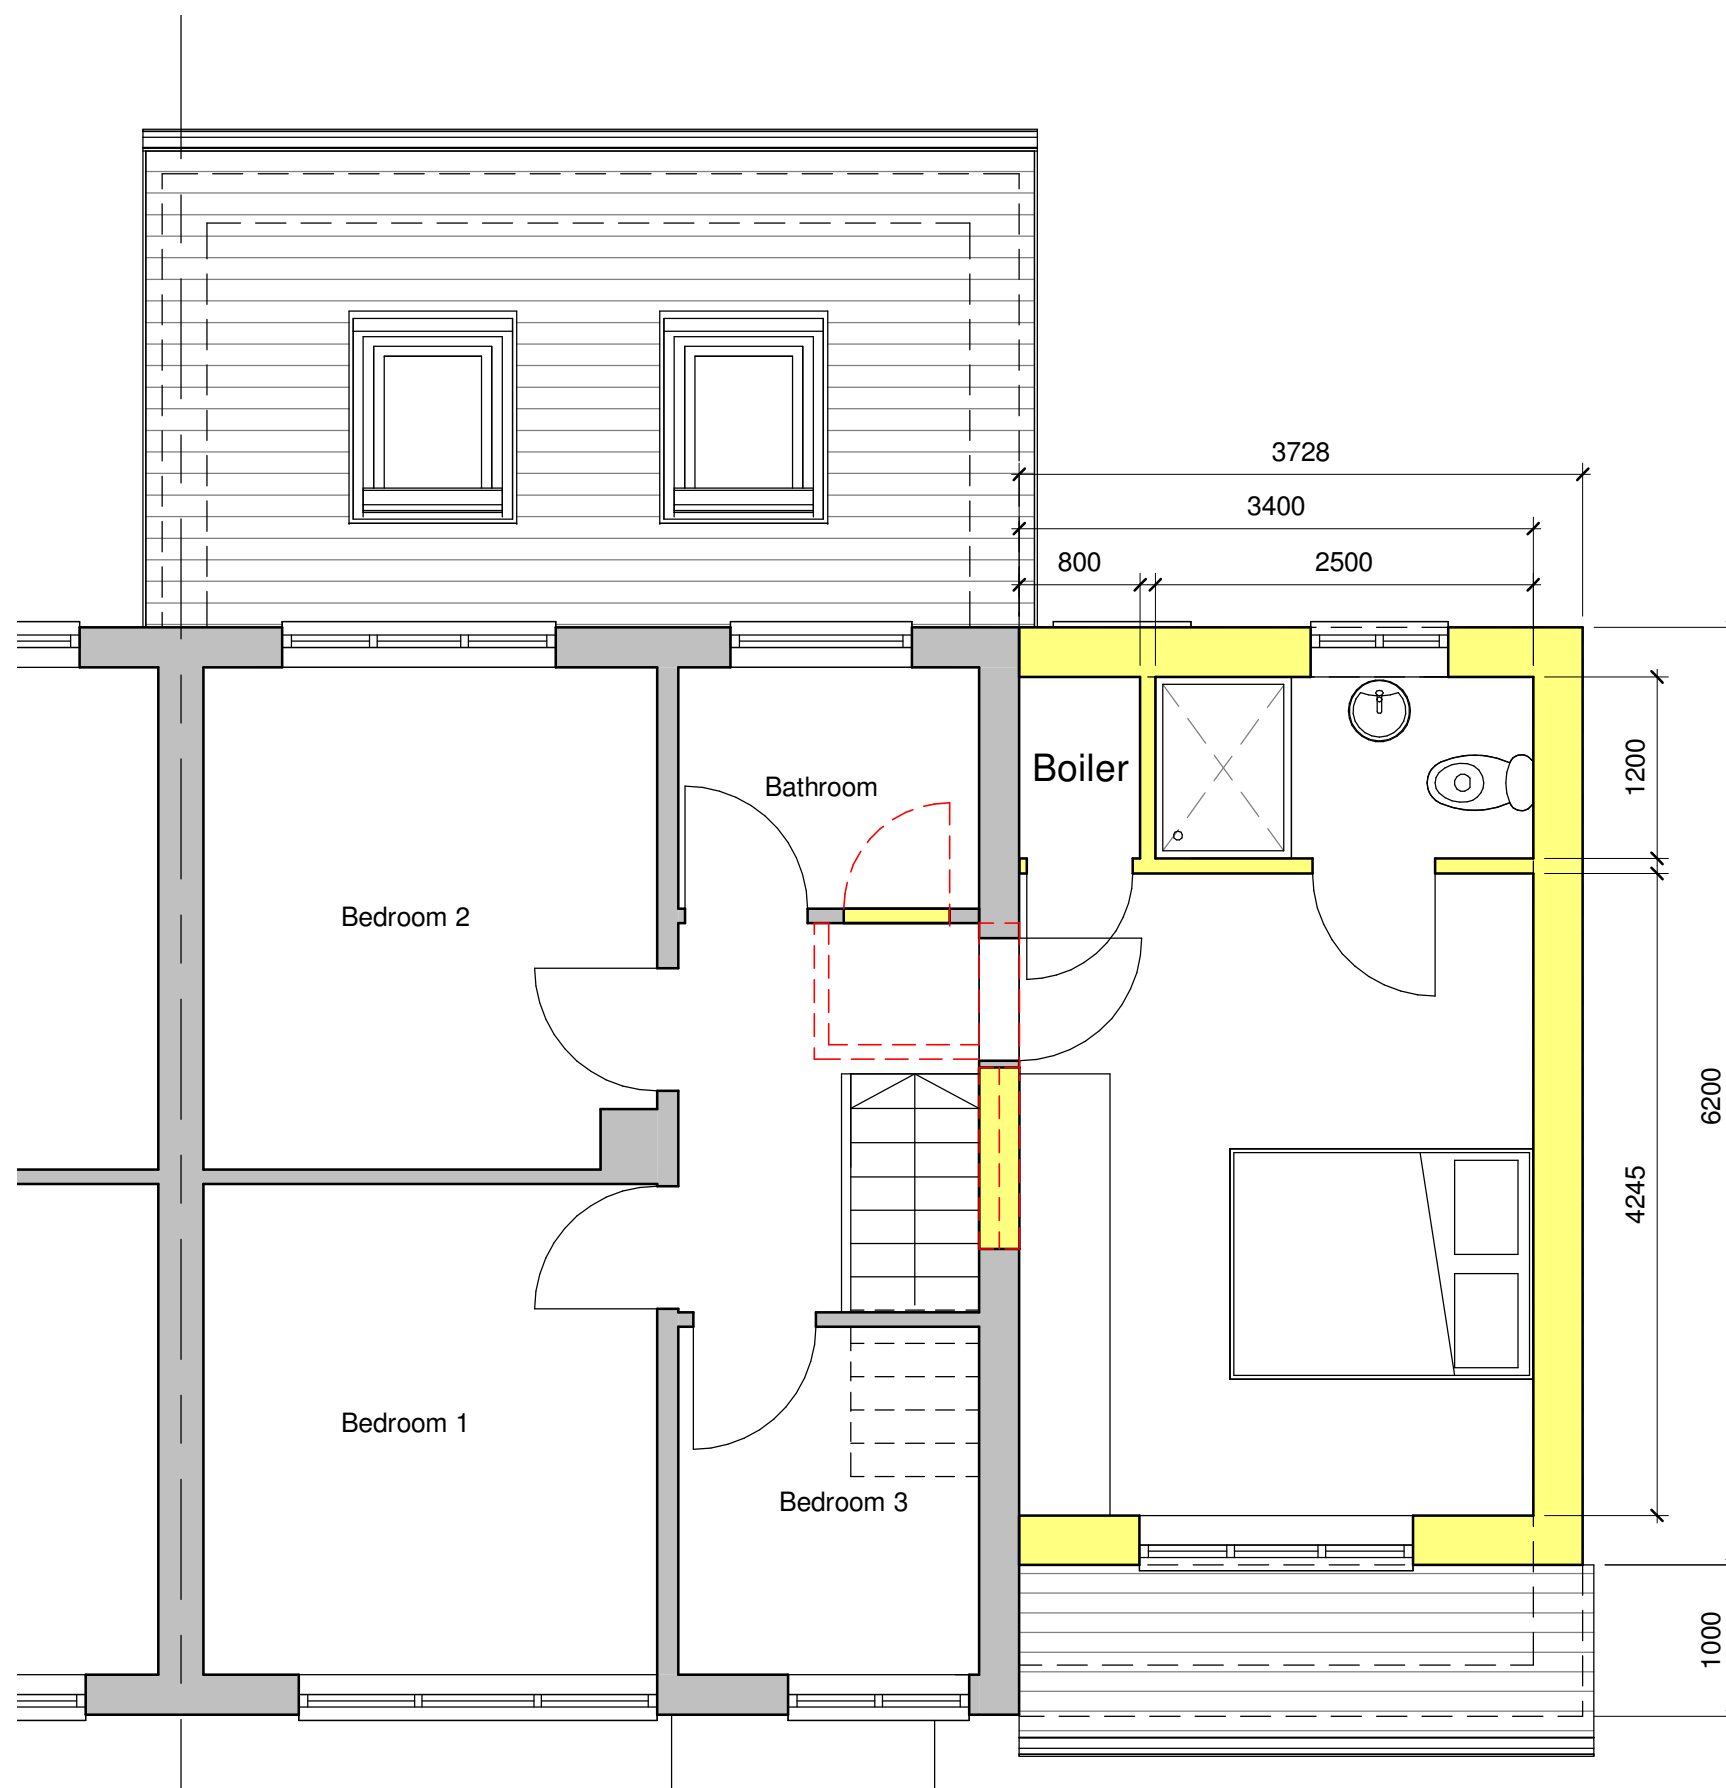

36 Plas Tirion, Johnstown,
Wrexham LL14 1UR
07543968690
geraint@weareframe.co.uk
www.weareframe.co.uk
facebook.com/frame.architect
instagram.com/we_are_frame

Project: 10 Penderyn Way, Llay LL12 ORW		
Title: Proposed First Floor Plan		
Scale @ A3: 1 : 50	Author: GE	Date: 21.01.21
Project Ref: 21-03	Drawing No: A103	Rev. A