



Front (west) Elevation




Rear (east) Elevation



Side (north) Elevation



Side (south) Elevation

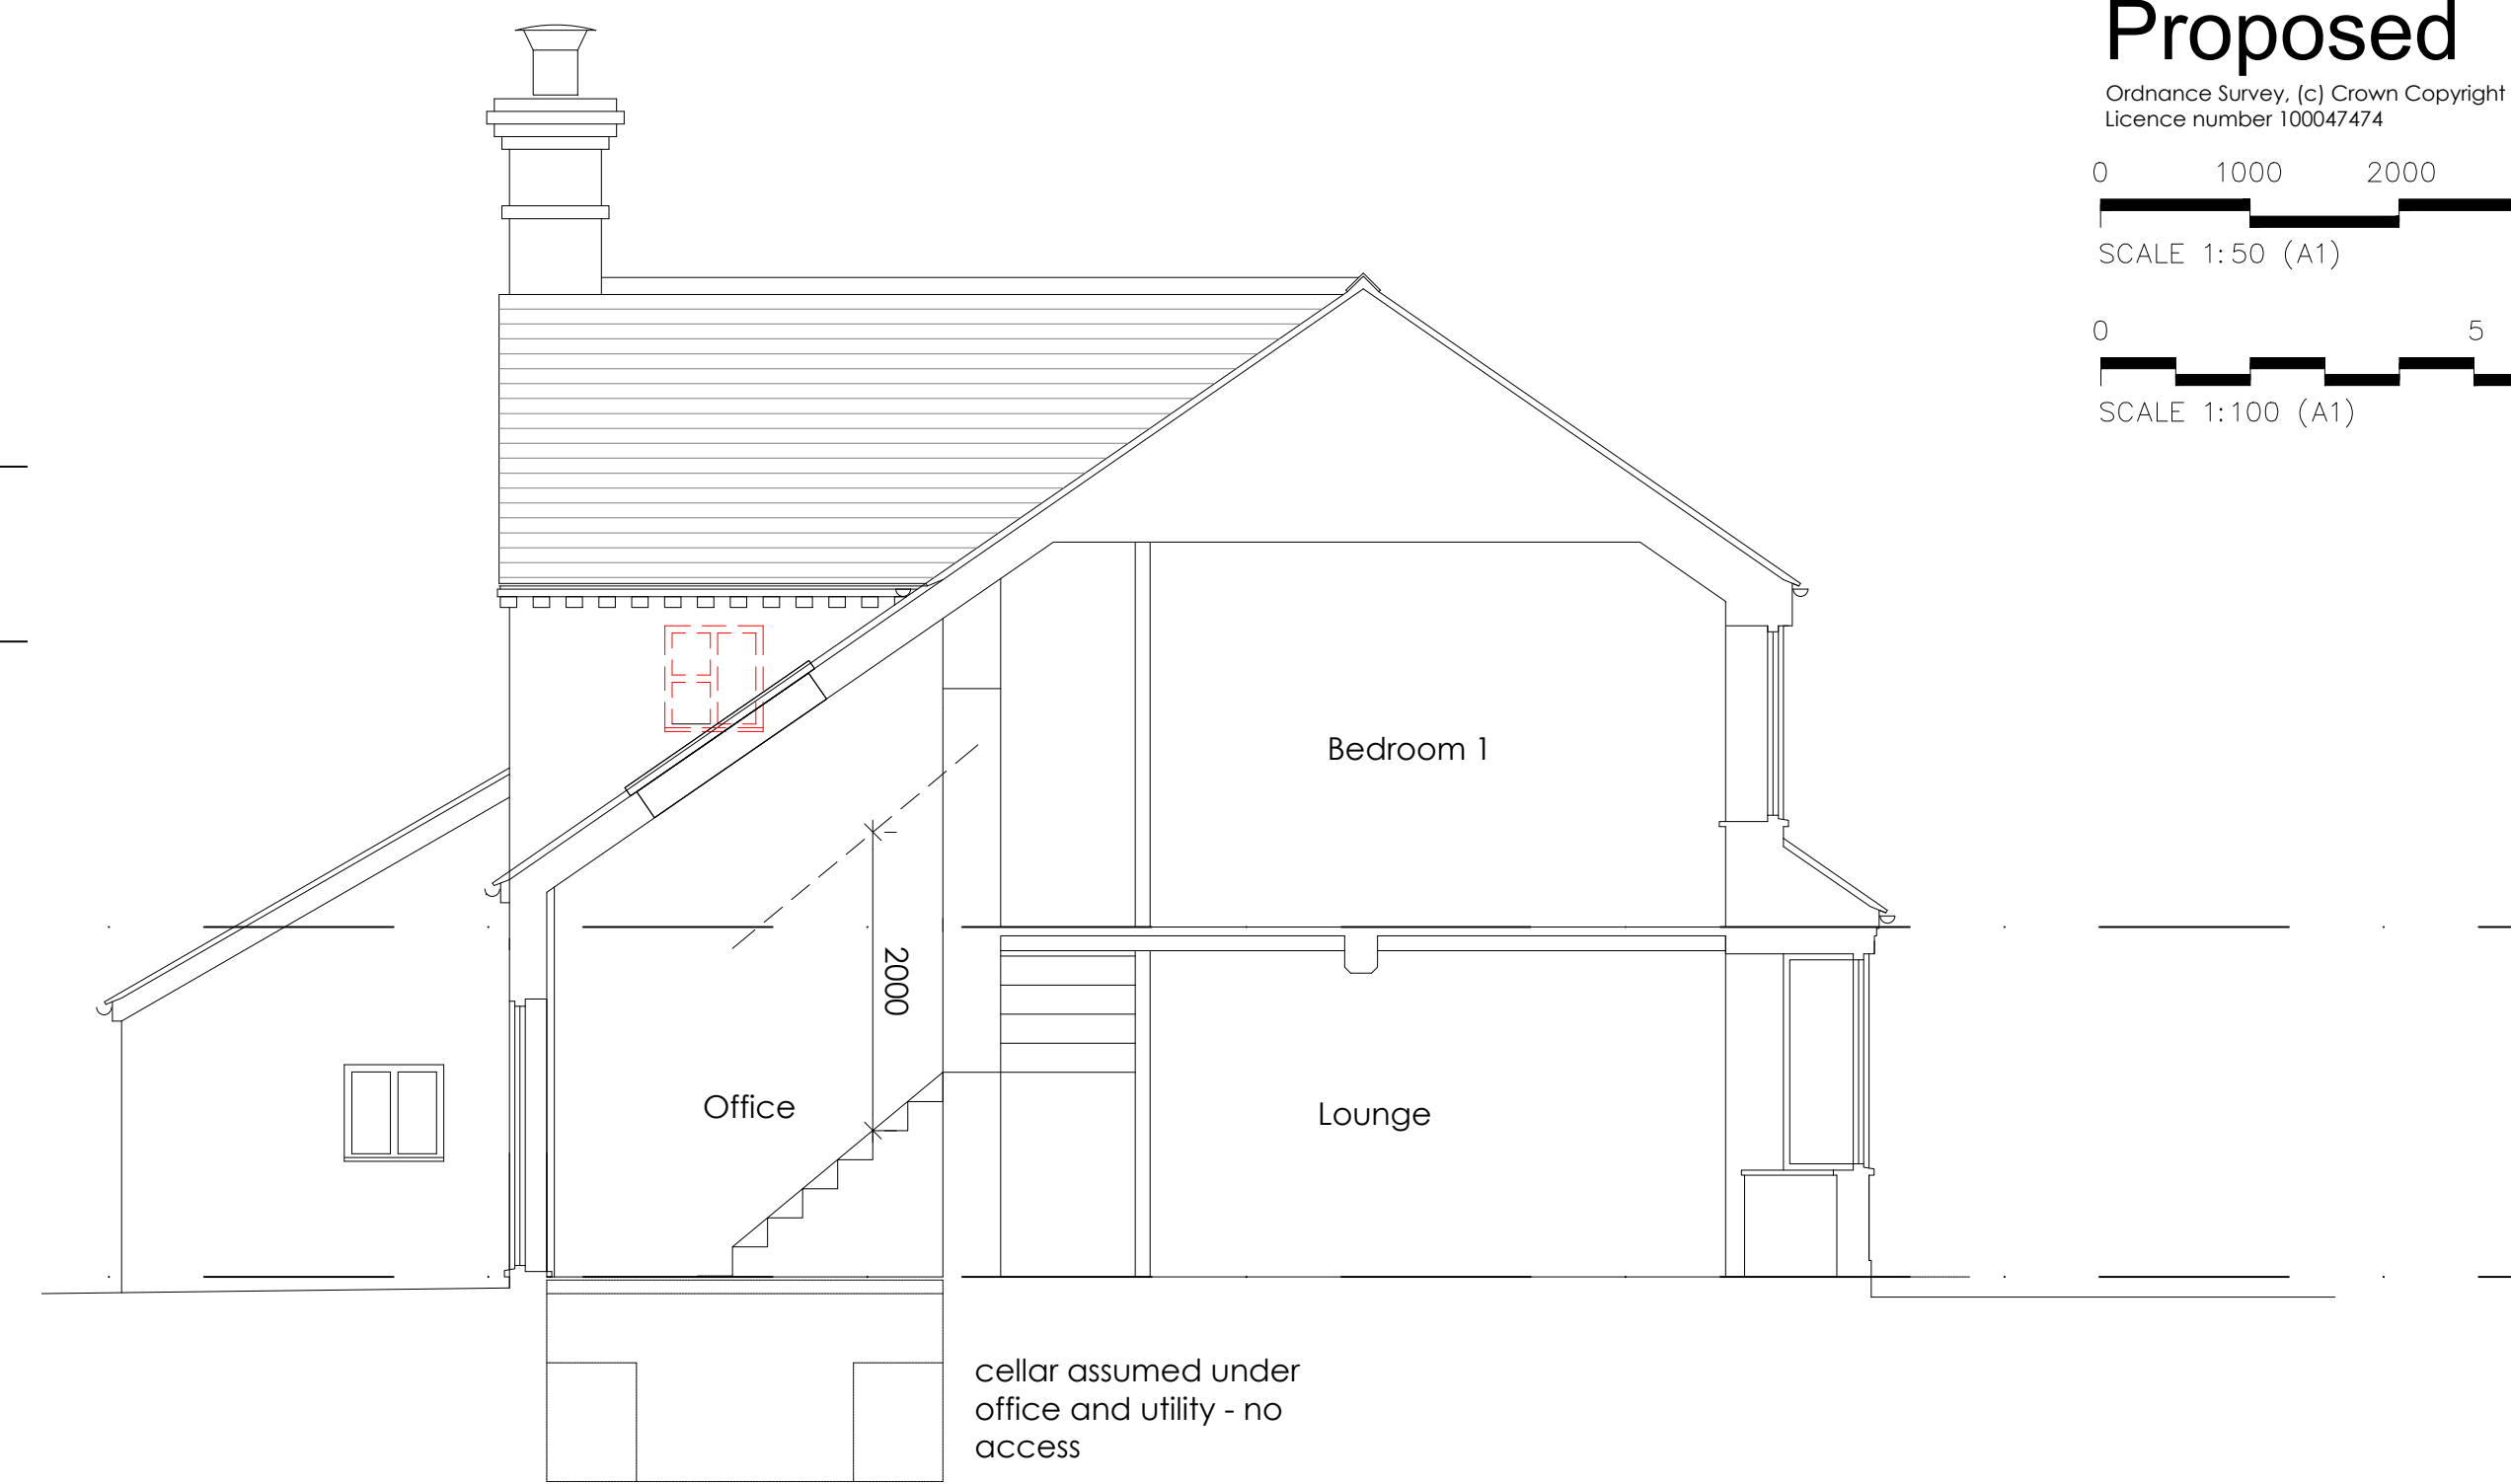


Section A-A - 1:50

Proposed


Ordnance Survey, (c) Crown Copyright 2013. All rights reserved.
Licence number 100047474

0 1000 2000 3000 4000 5000
SCALE 1:50 (A1) MILLIMETRES

0 5 10
SCALE 1:100 (A1) METRES

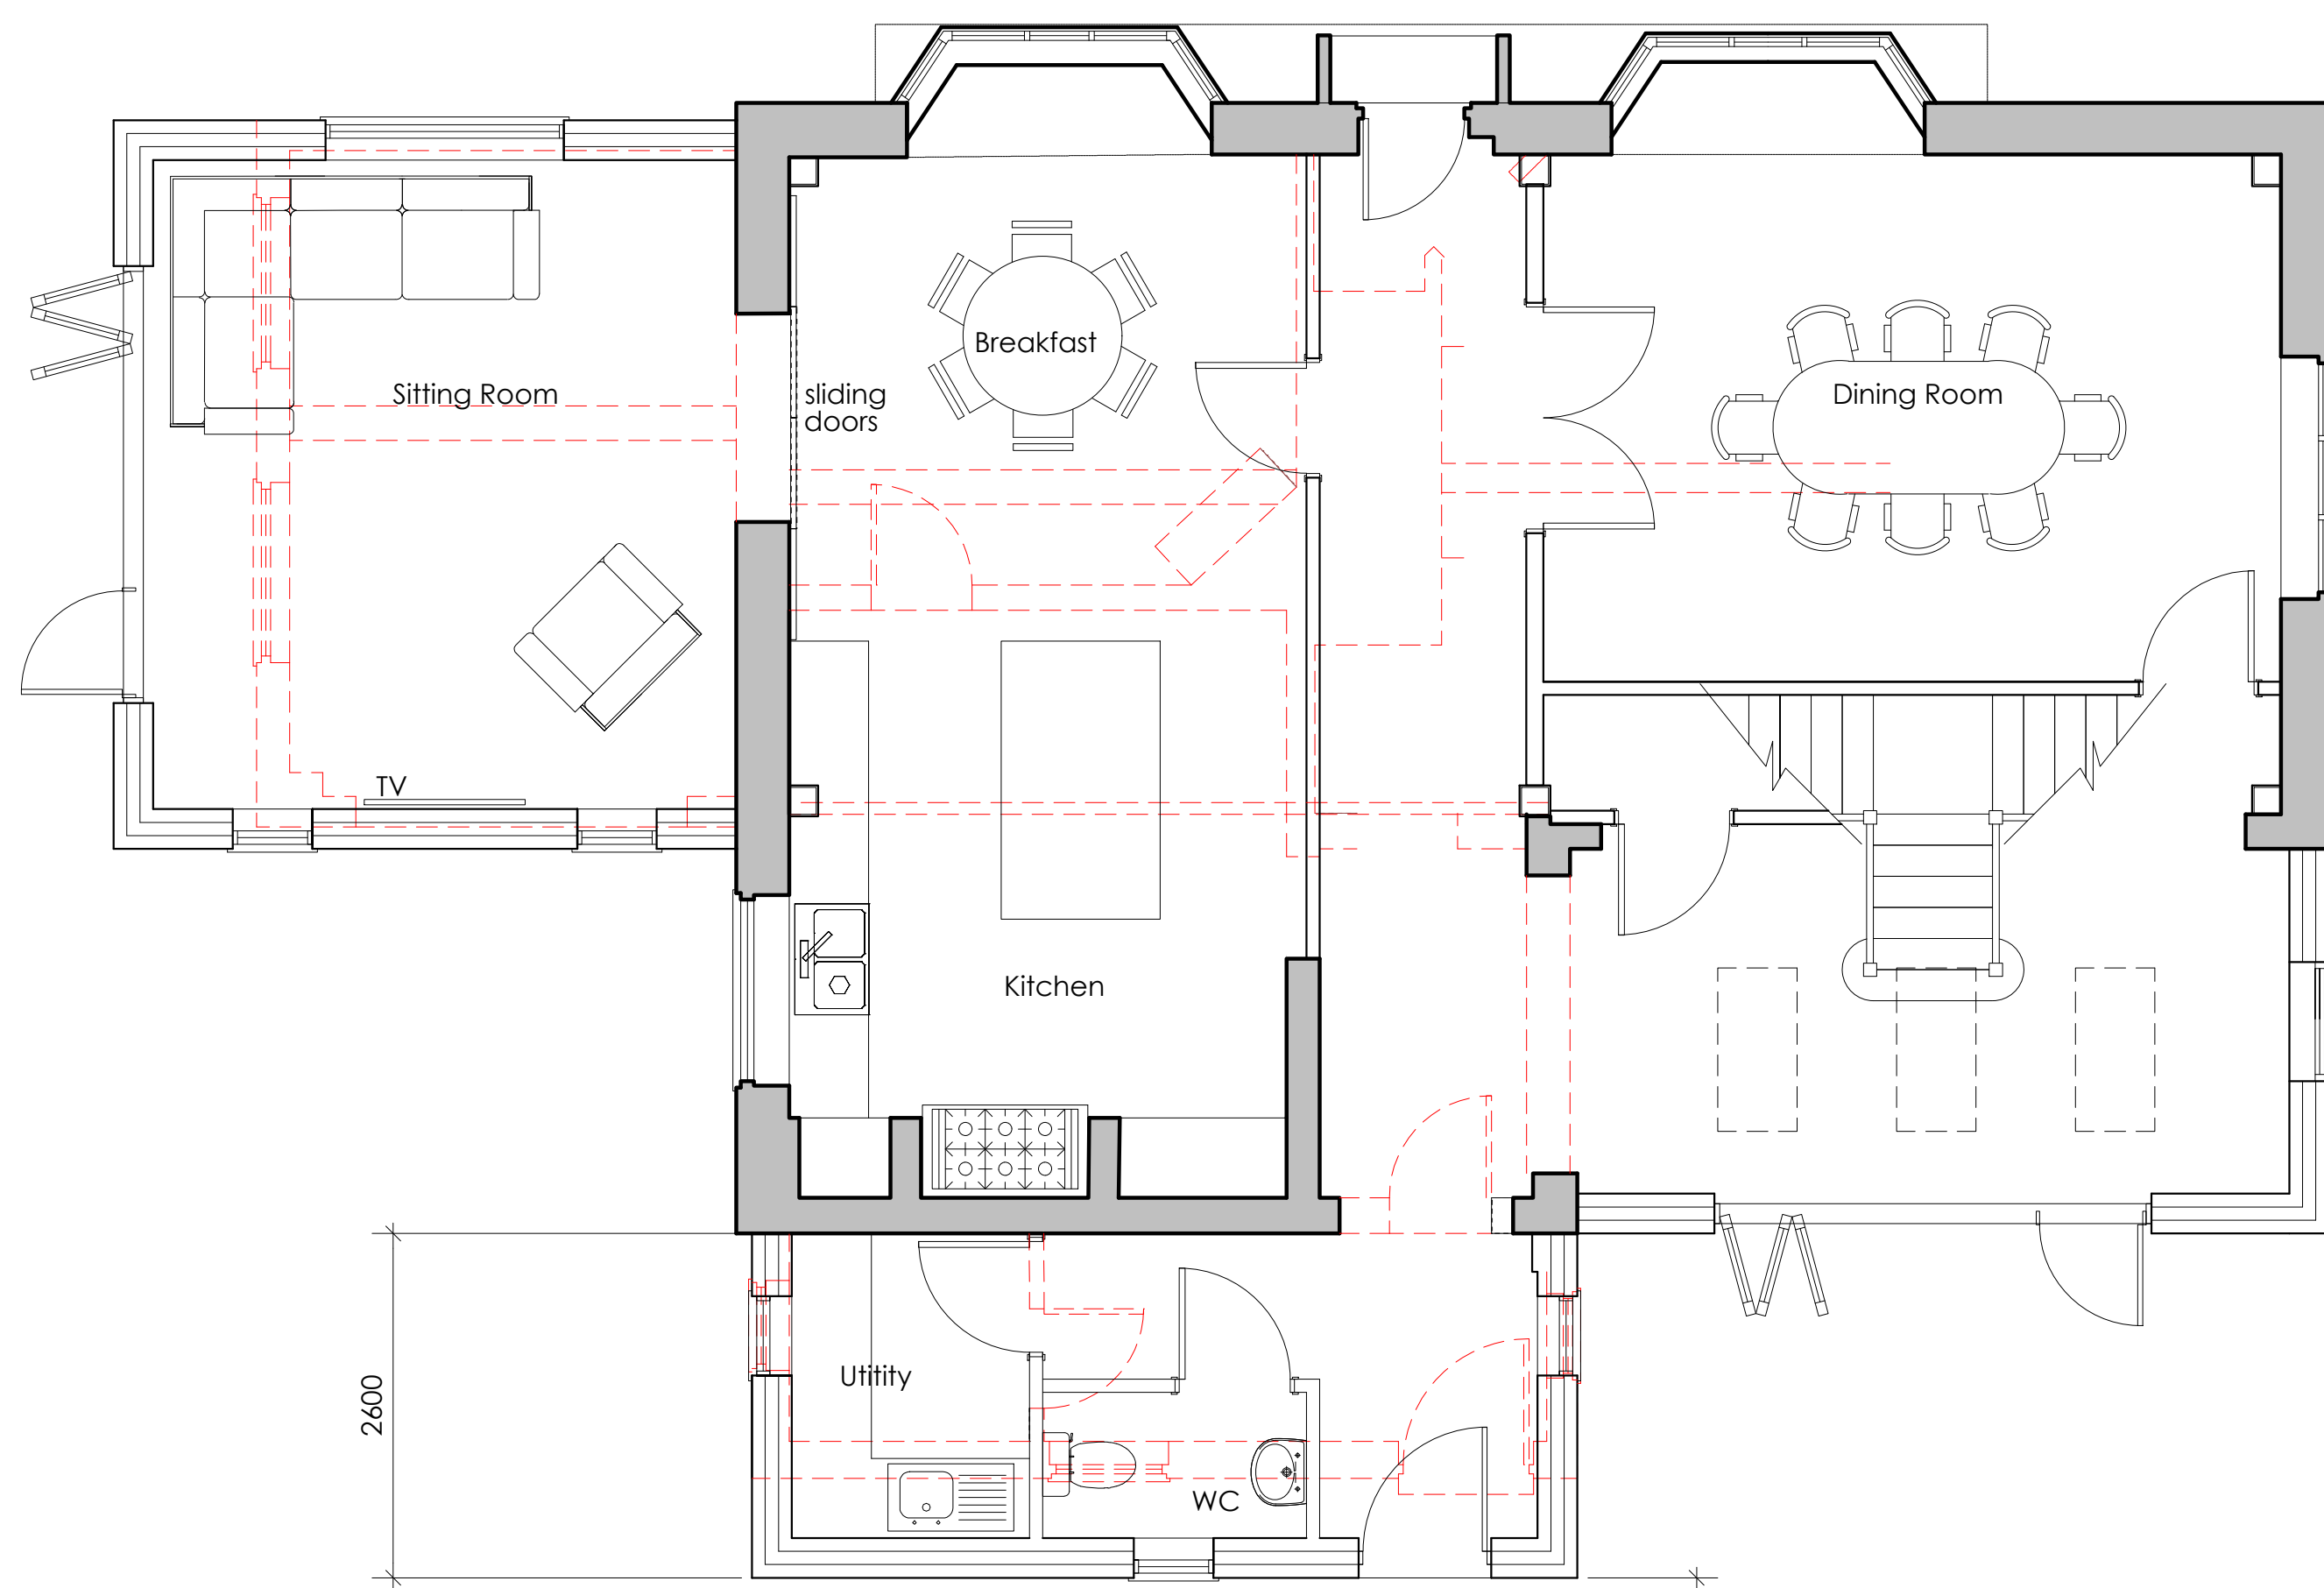

Ground Floor Plan

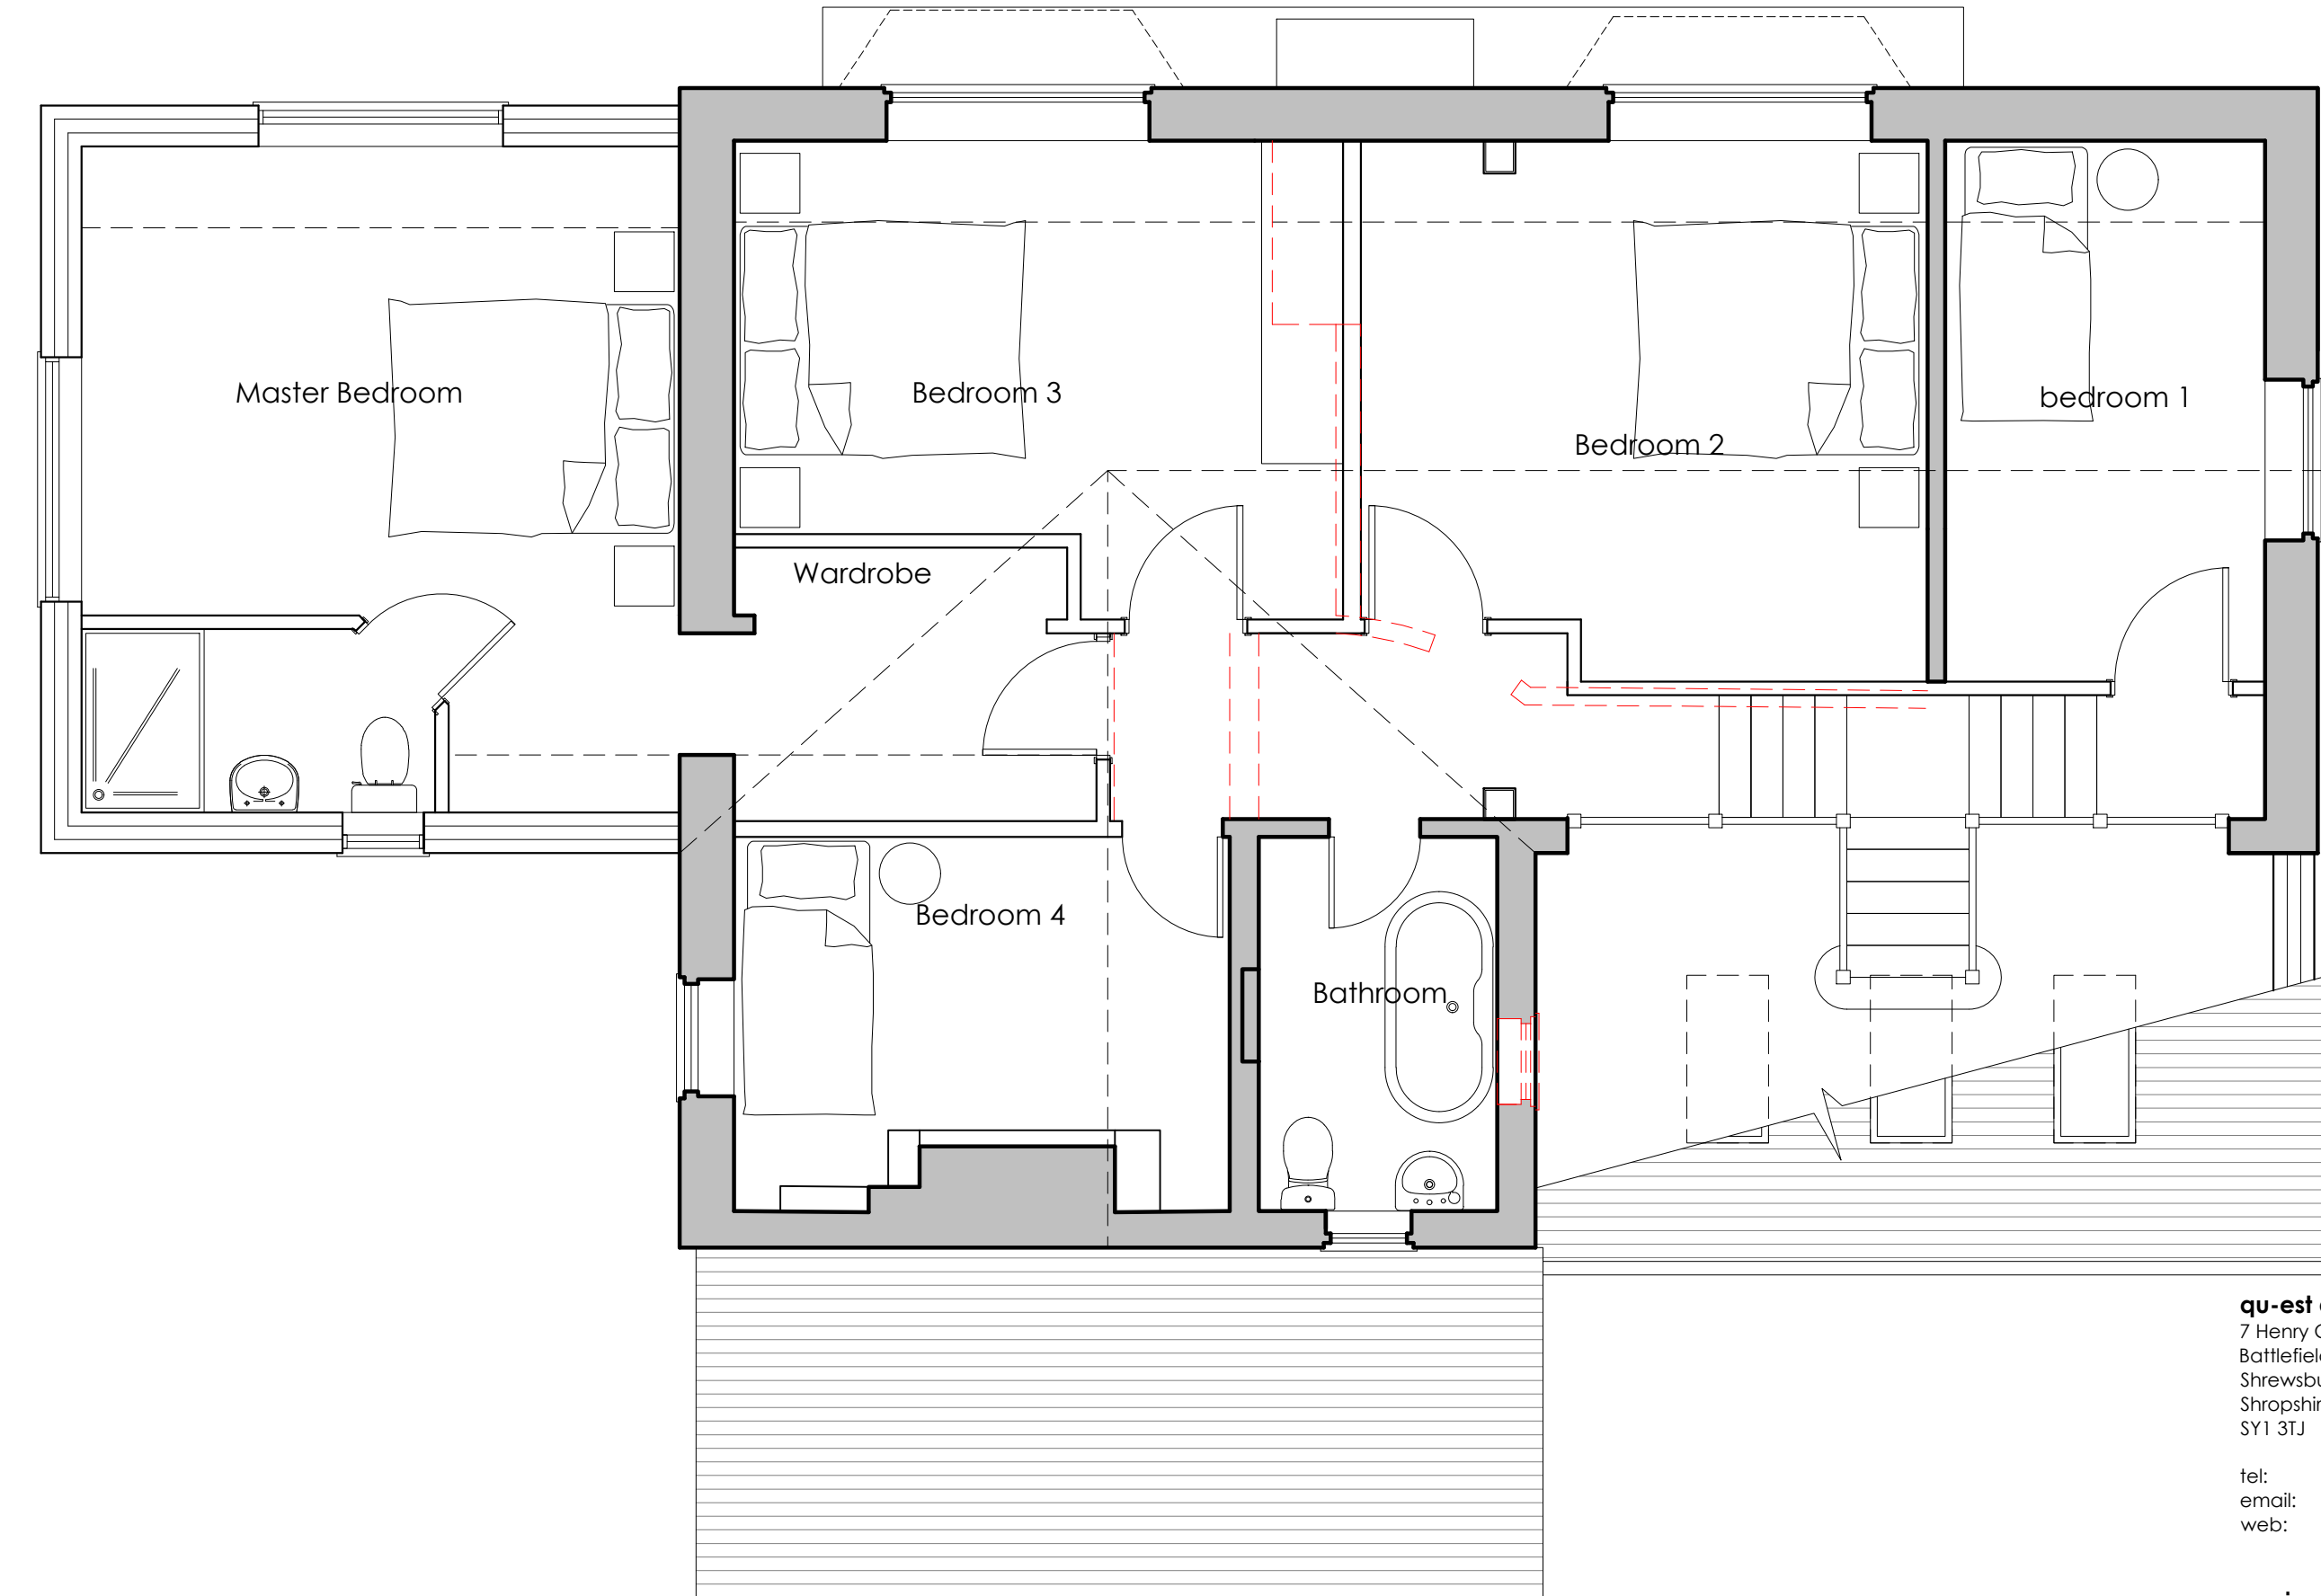

First Floor Plan

Revision
Rev A updated inline with comments 27-08-20

qu-est design & planning
7 Henry Close
Battlefield Enterprise Park
Shrewsbury
Shropshire
SY1 3TJ

tel: 01743 469928
email: info@qu-est.co.uk
web: www.qu-est.co.uk



project: Queensbridge Farm, Overton,
Wrexham. LL13 0LE

client: Mr S. Heighway

drawing: PROPOSED

scale: 1:100/50@A1 date: Sept 18

drawing no. 1939-PL-02 rev: A