




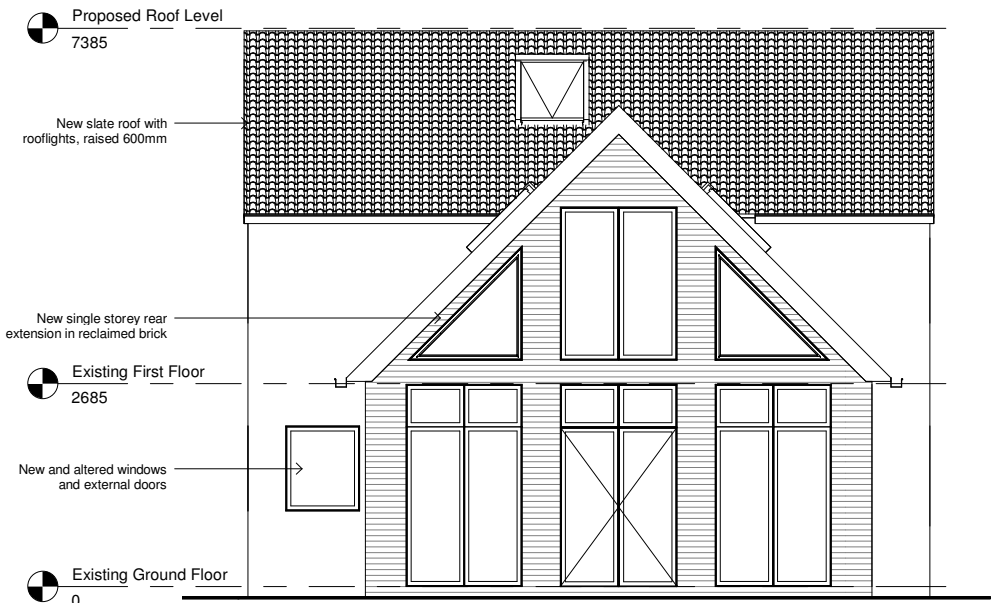

Proposed South East Elevation
1 : 50 (1 : 100 @ A3)

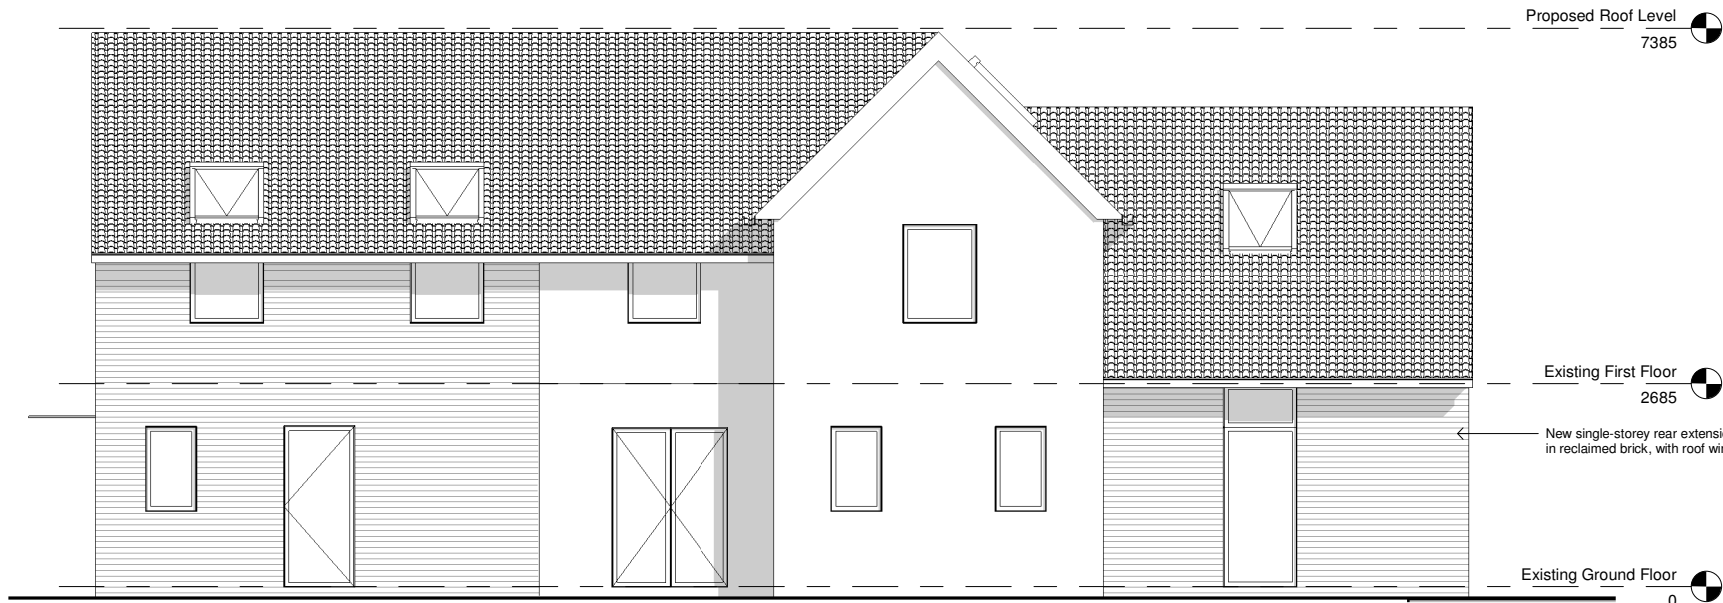

Proposed South West Elevation
1 : 50 (1 : 100 @ A3)

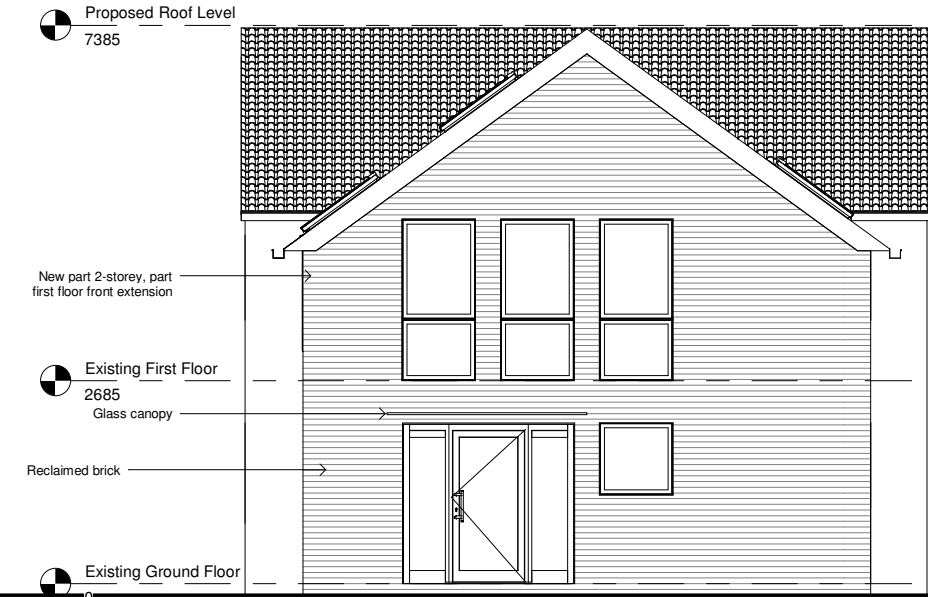

Proposed North West Elevation
1 : 50 (1 : 100 @ A3)



Proposed North East Elevation
1 : 50 (1 : 100 @ A3)

Rev	Revision Description	Drawn	Check	Date
A	Planning Issue	KS	jb	28/01/21

Greenspace Architects Ltd
The Old Town Hall
The Square, Ellesmere
Shropshire SY12 0EP
Tel 44(0)1691 623669
e-mail:
greenspace@greenspacearchitects.co.uk
web: www.greenspacearchitects.co.uk

Project **Alterations to Cefny Farm House, Caer Estyn, Wrexham LL12**

Title **Proposed Elevations**



C:\Greenspace Architects\21-01 Cefny Farm House, Caer Estyn\21-01 Proposed Planning.rvt

Scale @ A1	Scale @ A3	Drawn By	Checked By	Date
1 : 50	1 : 100	KS	jb	22/01/2020
Job No.	Sheet No.	Rev.		
20-21	A300	A		