




Proposed Front Elevation View A - 1:100




Proposed Side Elevation View B - 1:100




Proposed Rear Elevation View C - 1:100

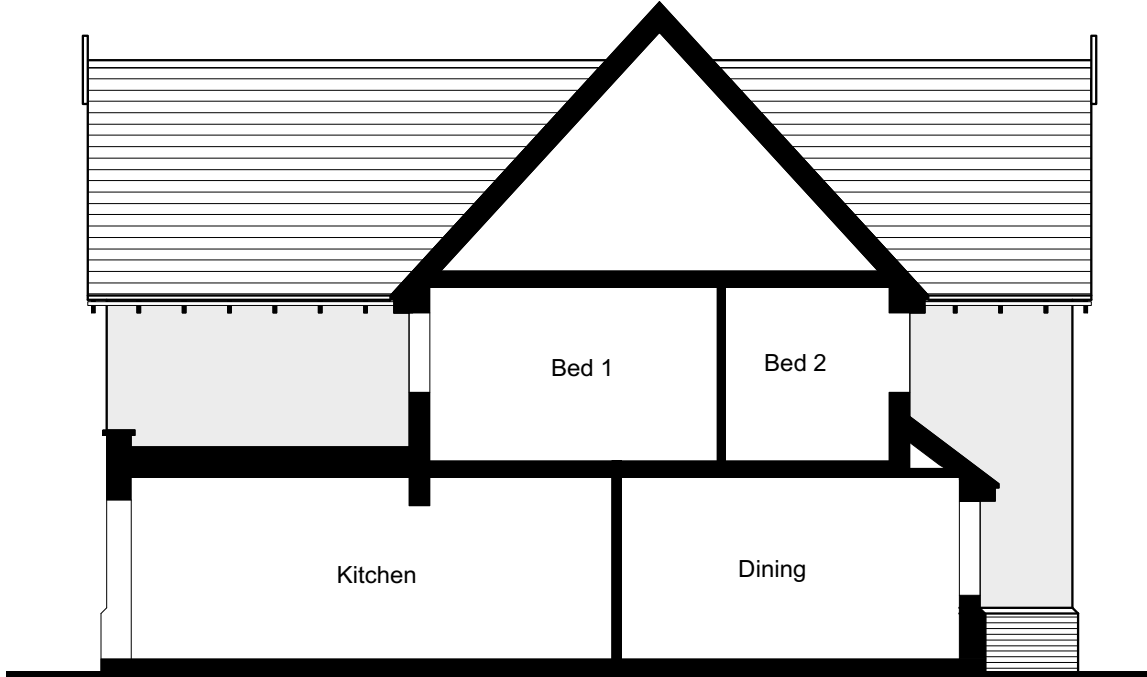


Proposed Side Elevation View D - 1:100

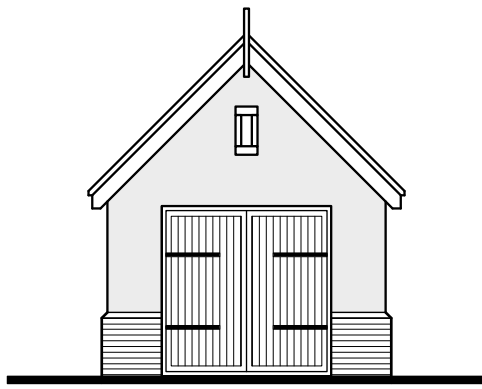


Proposed Front Elevation View A - 1:100

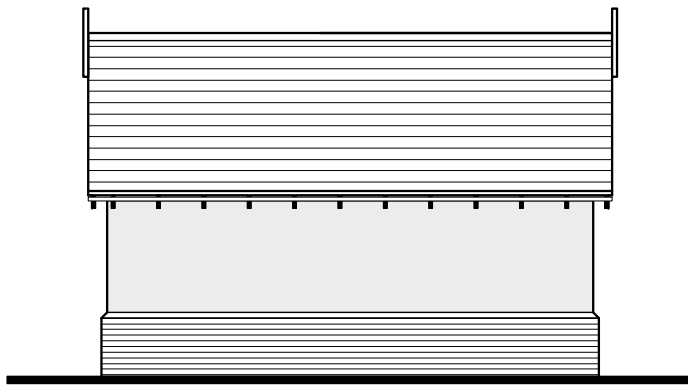


Proposed Side Elevation View B - 1:100

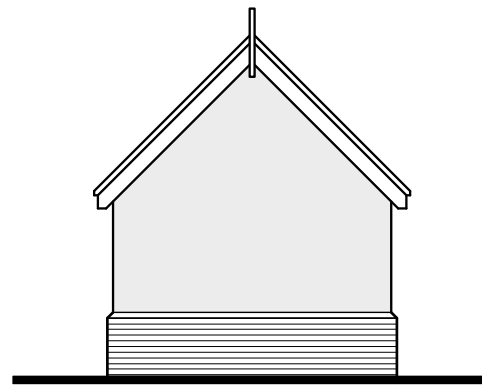


Proposed Rear Elevation View C - 1:100

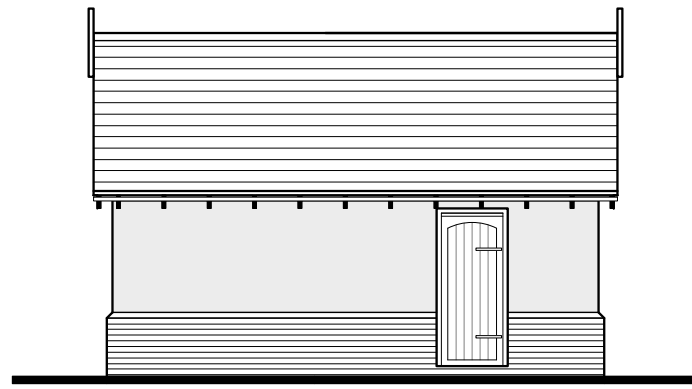

Proposed Side Elevation View D - 1:100

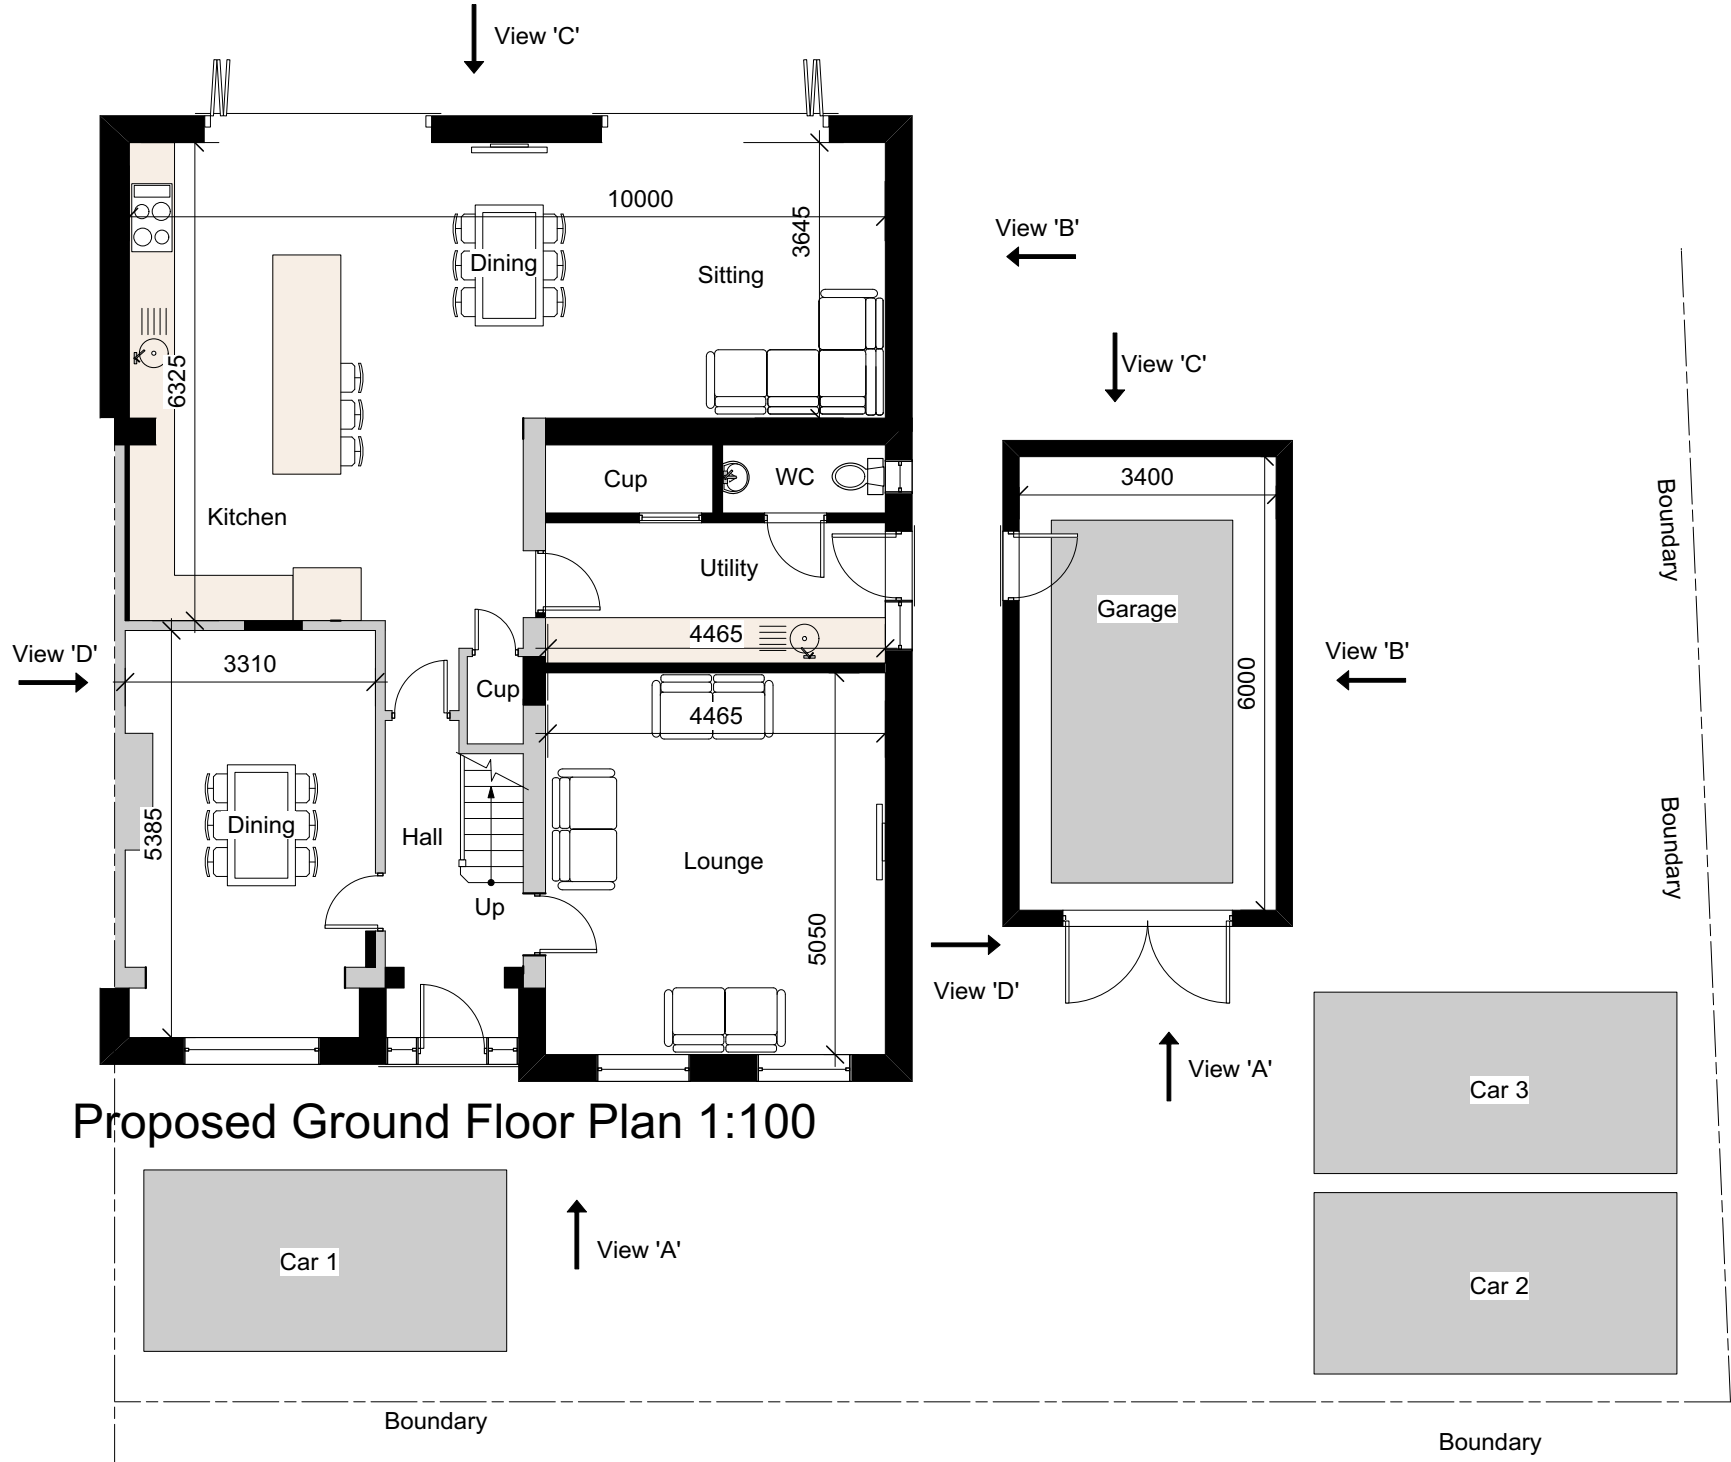

Proposed Ground Floor Plan 1:100

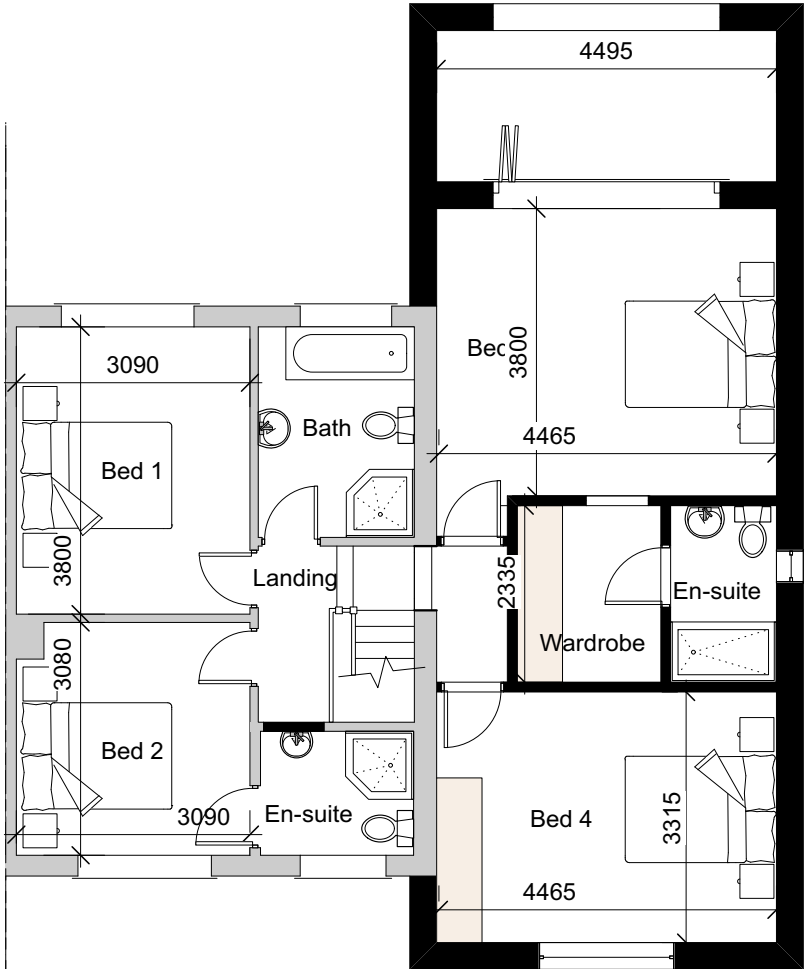

Proposed First Floor Plan 1:100

Revision 'A' 11/12/2020 - Garage alterations



AGD Architectural Ltd
Calbourne, Church Lane
Gulden Sutton
Chester, CH3 7EW

e-mail: info@agdarchitectural.co.uk
Tel: 01244 301 723

Client
**Avalon, Chester Road
Lavister**

Project
Extensions and Internal Alterations

Drawing Title
Combined Planning

Scale (A2) 1:100	Date November 2020
Drawing No. C043/05 A	Sheet 01/01

This drawing is copyright and is issued under the condition that it is not to be copied wholly or in part without the consent in writing of AGD Architectural, contractors to check all dimensions on site, do not scale from the drawing.