
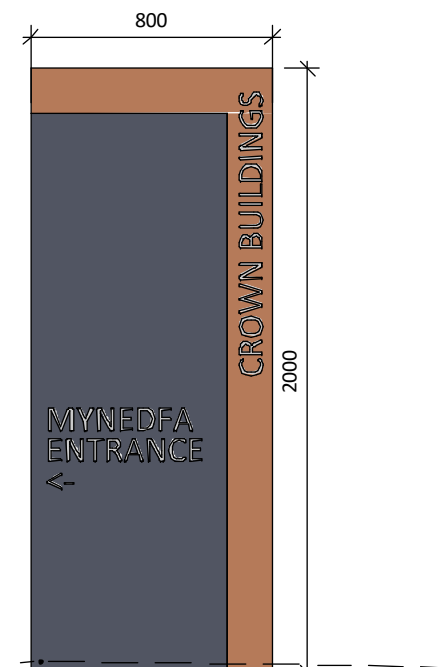


1 | PROPOSED SITE PLAN
SCALE: 1 : 200

2 | CHESTER STREET PUBLIC REALM DETAIL PLAN
SCALE: 1 : 100



3 | CHESTER STREET PUBLIC REALM 3D VIEW
SCALE:

4 | CHESTER STREET SIGNAGE TOTUM (METAL FINISH TBC)
SCALE: 1 : 25

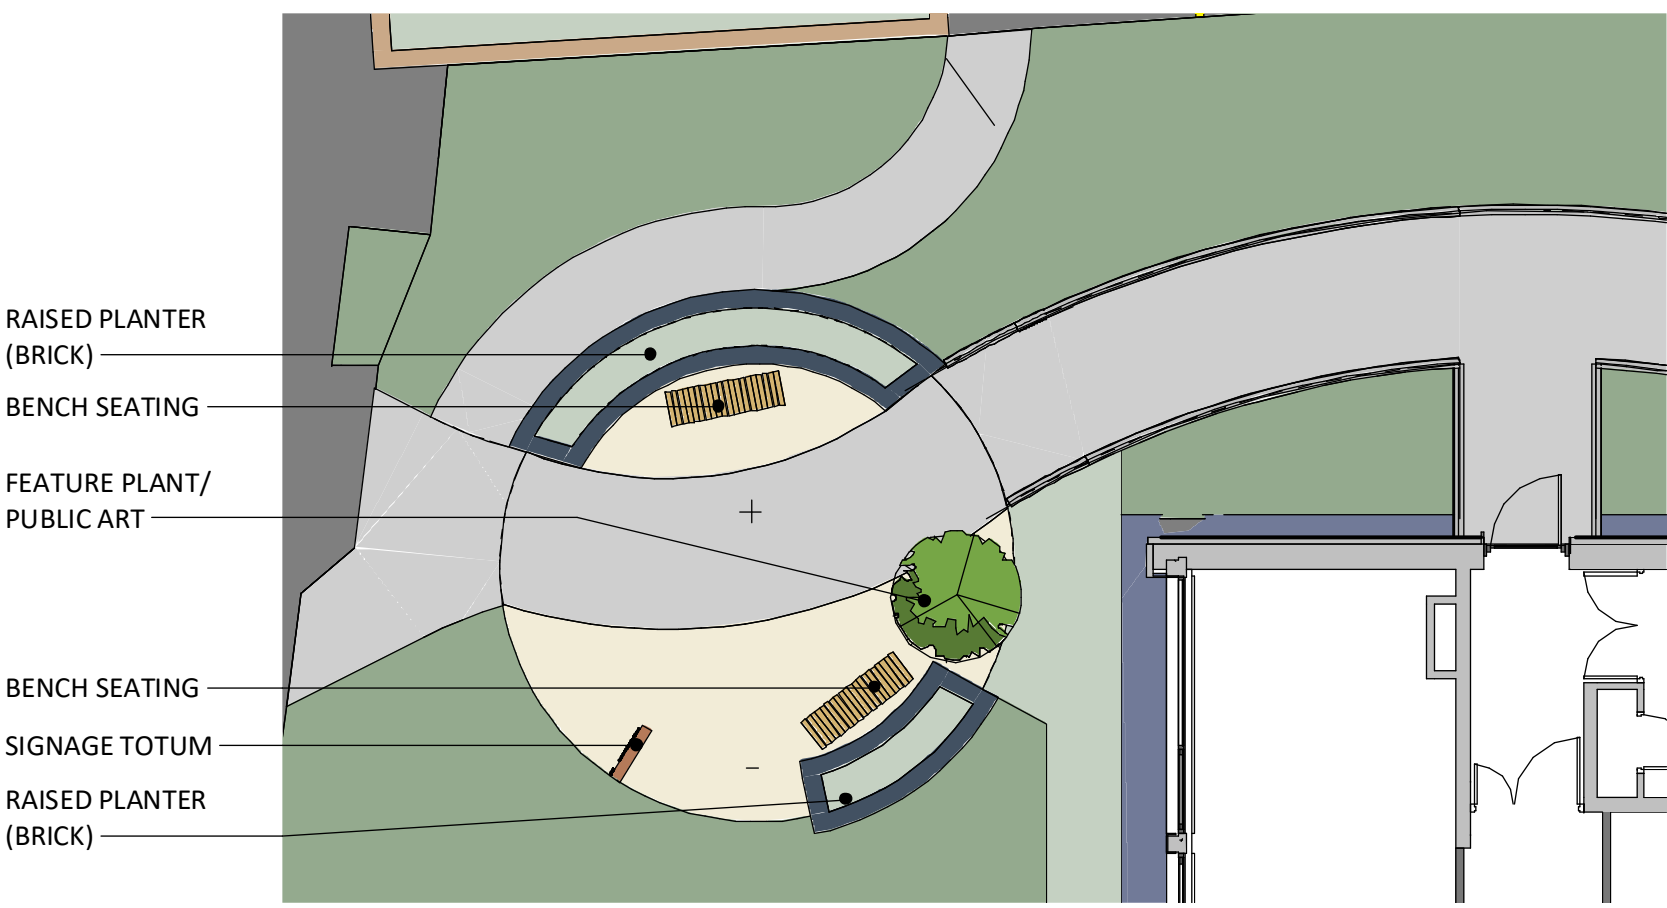

0m 4m 8m 12m 16m 20m

VISUAL SCALE 1:200 @ A1

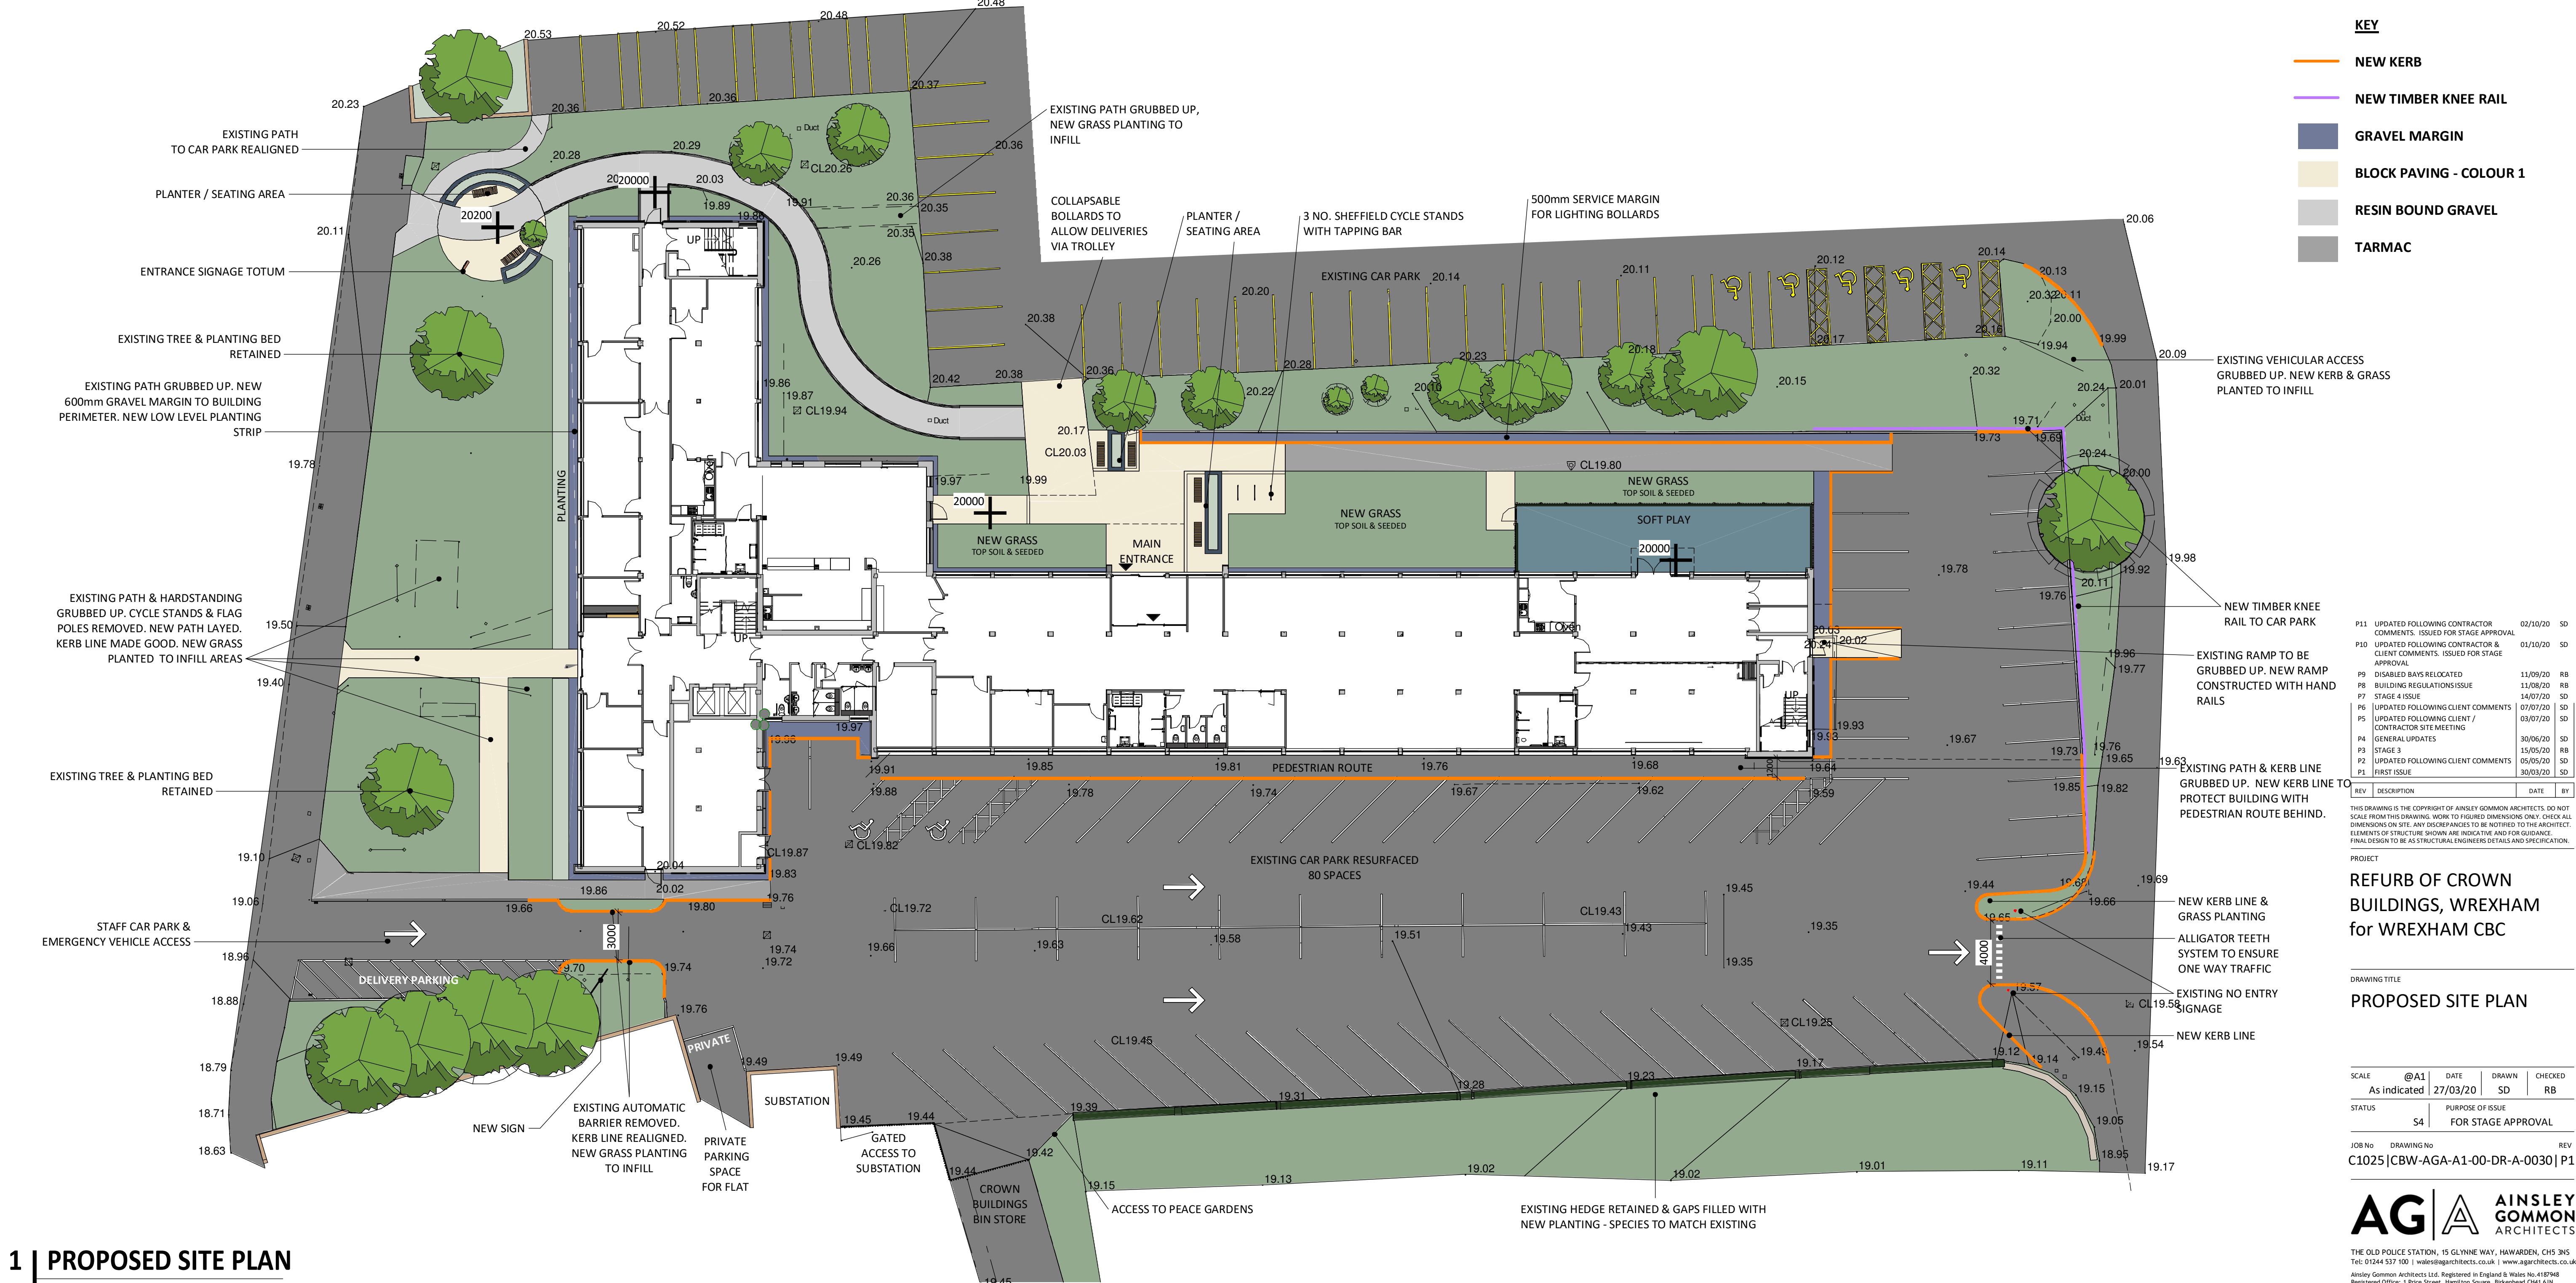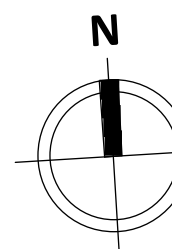

KEY

- NEW KERB
- NEW TIMBER KNEE RAIL
- GRAVEL MARGIN
- BLOCK PAVING - COLOUR 1
- RESIN BOUND GRAVEL
- TARMAC

P11	UPDATED FOLLOWING CONTRACTOR COMMENTS. ISSUED FOR STAGE APPROVAL	02/10/20	SD
P10	UPDATED FOLLOWING CONTRACTOR & CLIENT COMMENTS. ISSUED FOR STAGE APPROVAL	01/10/20	SD
P9	DISABLED BAYS RELOCATED	11/09/20	RB
P8	BUILDING REGULATIONS ISSUE	11/08/20	RB
P7	STAGE 4 ISSUE	14/07/20	SD
P6	UPDATED FOLLOWING CLIENT COMMENTS	07/07/20	SD
P5	UPDATED FOLLOWING CLIENT / CONTRACTOR SITE MEETING	03/07/20	SD
P4	GENERAL UPDATES	30/06/20	SD
P3	STAGE 3	15/05/20	RB
P2	UPDATED FOLLOWING CLIENT COMMENTS	05/05/20	SD
P1	FIRST ISSUE	30/03/20	SD

REFURB OF CROWN BUILDINGS, WREXHAM for WREXHAM CBC

PROPOSED SITE PLAN

SCALE	DATE	DRAWN	CHECKED
As indicated	27/03/20	SD	RB
STATUS	PURPOSE OF ISSUE	REV	REV
S4	FOR STAGE APPROVAL		

JOB No C1025 | DRAWING No CBW-AGA-A1-00-DR-A-0030 | P11



THE OLD POLICE STATION, 15 GLYNNE WAY, HAWARDEN, CH5 3NS
Tel: 01244 537 100 | wales@agarchitects.co.uk | www.agarchitects.co.uk
Ainsley Gomon Architects Ltd. Registered in England & Wales No. 4187948
Registered Office: 1 Price Street, Hamilton Square, Birkenhead CH41 6JN
PRINTED: 02/10/2020 10:51:58