



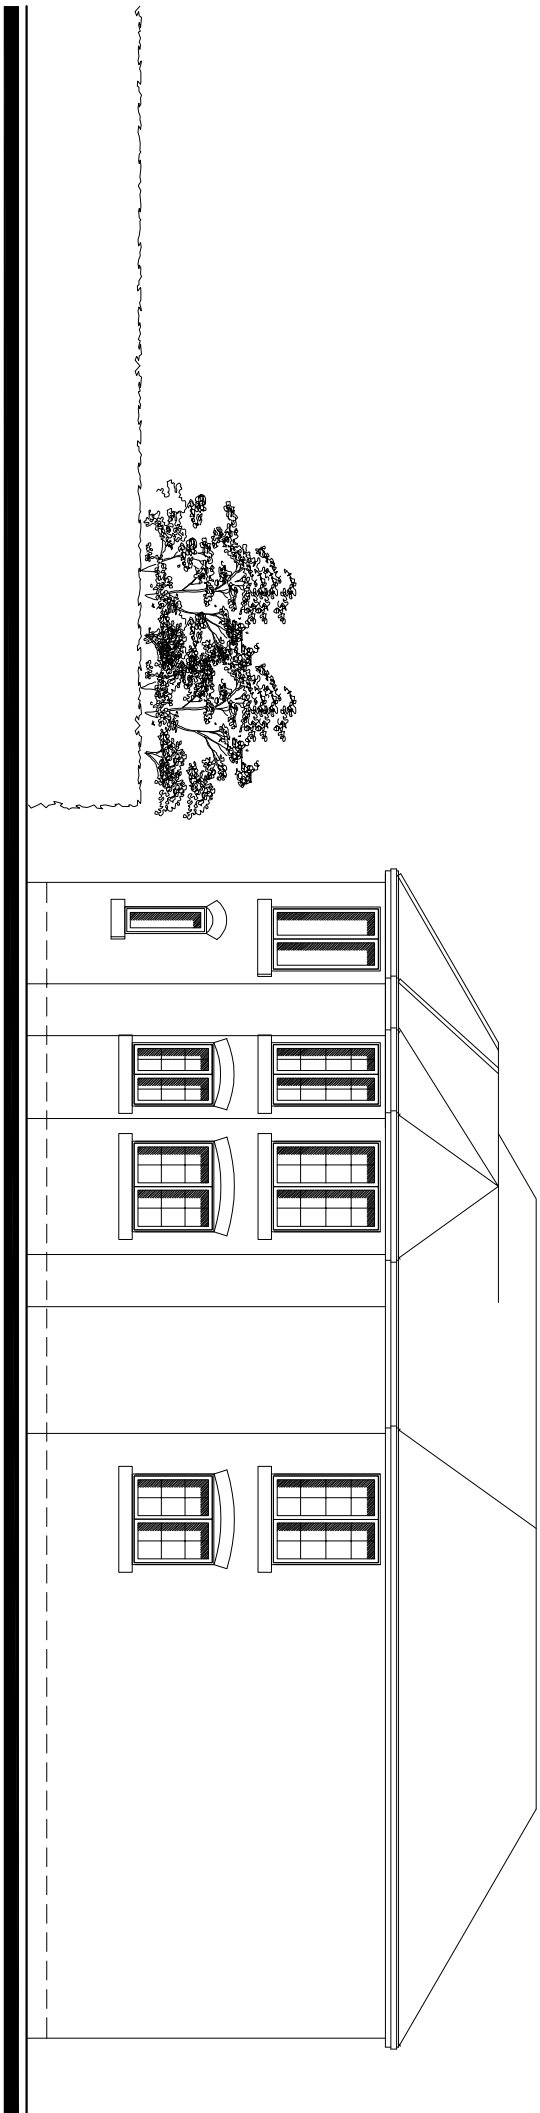

EXISTING NORTH EAST ELEVATION

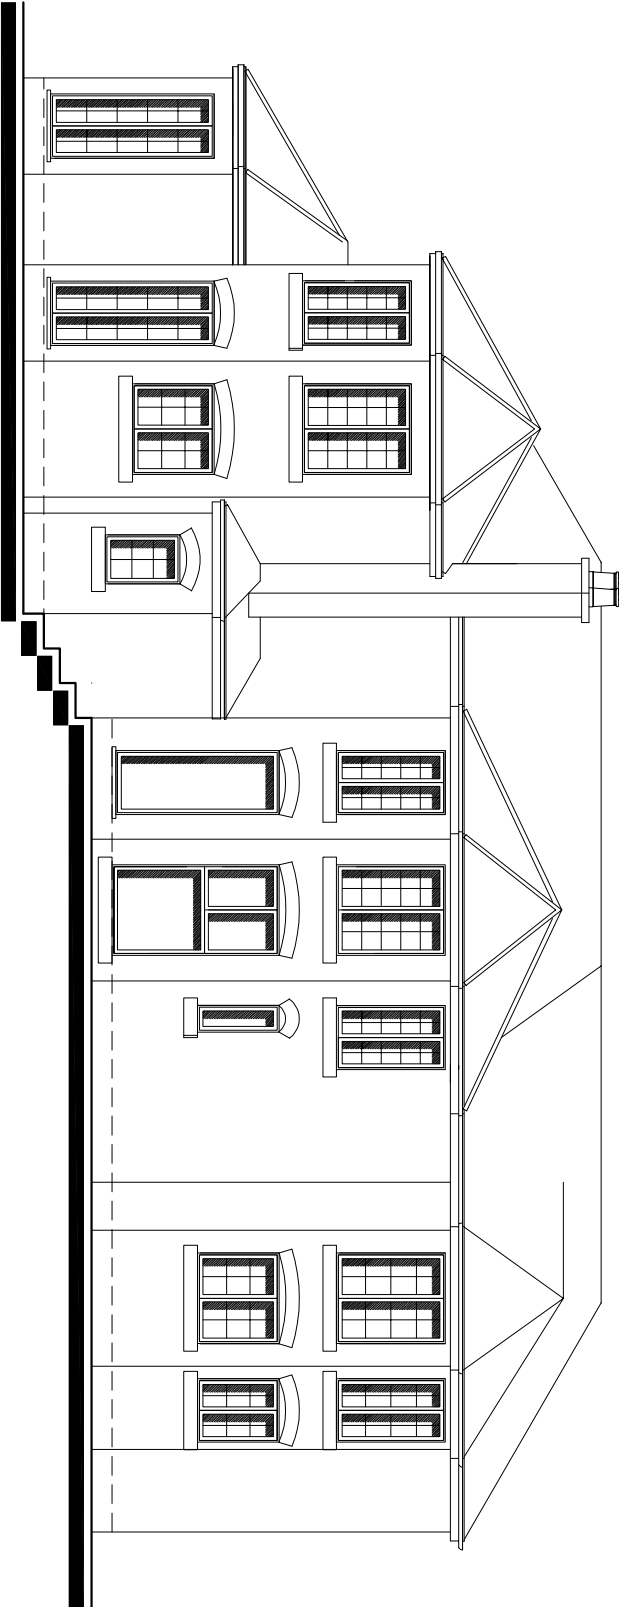

EXISTING SOUTH WEST ELEVATION



EXISTING NORTH WEST ELEVATION

 DESIGN IN SAFETY 57 CHARLES STREET, BRYNBO, WREXHAM, LL11 5FL www.designinsafety.net david@designinsafety.net 07734097463 			
CLIENT: MR & MRS RAMSBOTTOM			
ADDRESS: WILLOW LODGE, VILLAGE WALKS, MARFORD, WREXHAM, LL12 8SZ			
DRAWING TITLE: EXISTING ELEVATIONS			
PROJECT NO: DIS_AD_0080	DRAWING NO: DIS_AD_0080_PL03		
SCALE AT A3: 1:100	DATE: 22/09/2020	REVISION: /	
All designs are the sole property of Design In Safety and may not be used without written agreement. Any discrepancies must be reported to Design In Safety for clarification. Do not scale off drawings. Site check dimensions are to be taken prior to works commencing.			