


Copyright of this drawing is vested in the Architect and it must not be copied or reproduced without consent. Figures and dimensions only are to be taken from this drawing. All contractors must visit the site and be responsible for taking and checking all dimensions relative to their work. HULMEUPRIGHT are to be advised of any variation between drawings and the site. DO NOT SCALE OFF THIS DRAWING. IF IN DOUBT ASK

Rev	Drawn	Comments	Date
A	CW	Amended Drawing to meet up to date Site Plan.	04.02.21
B	CW	Amended Drawing Date.	10.02.21

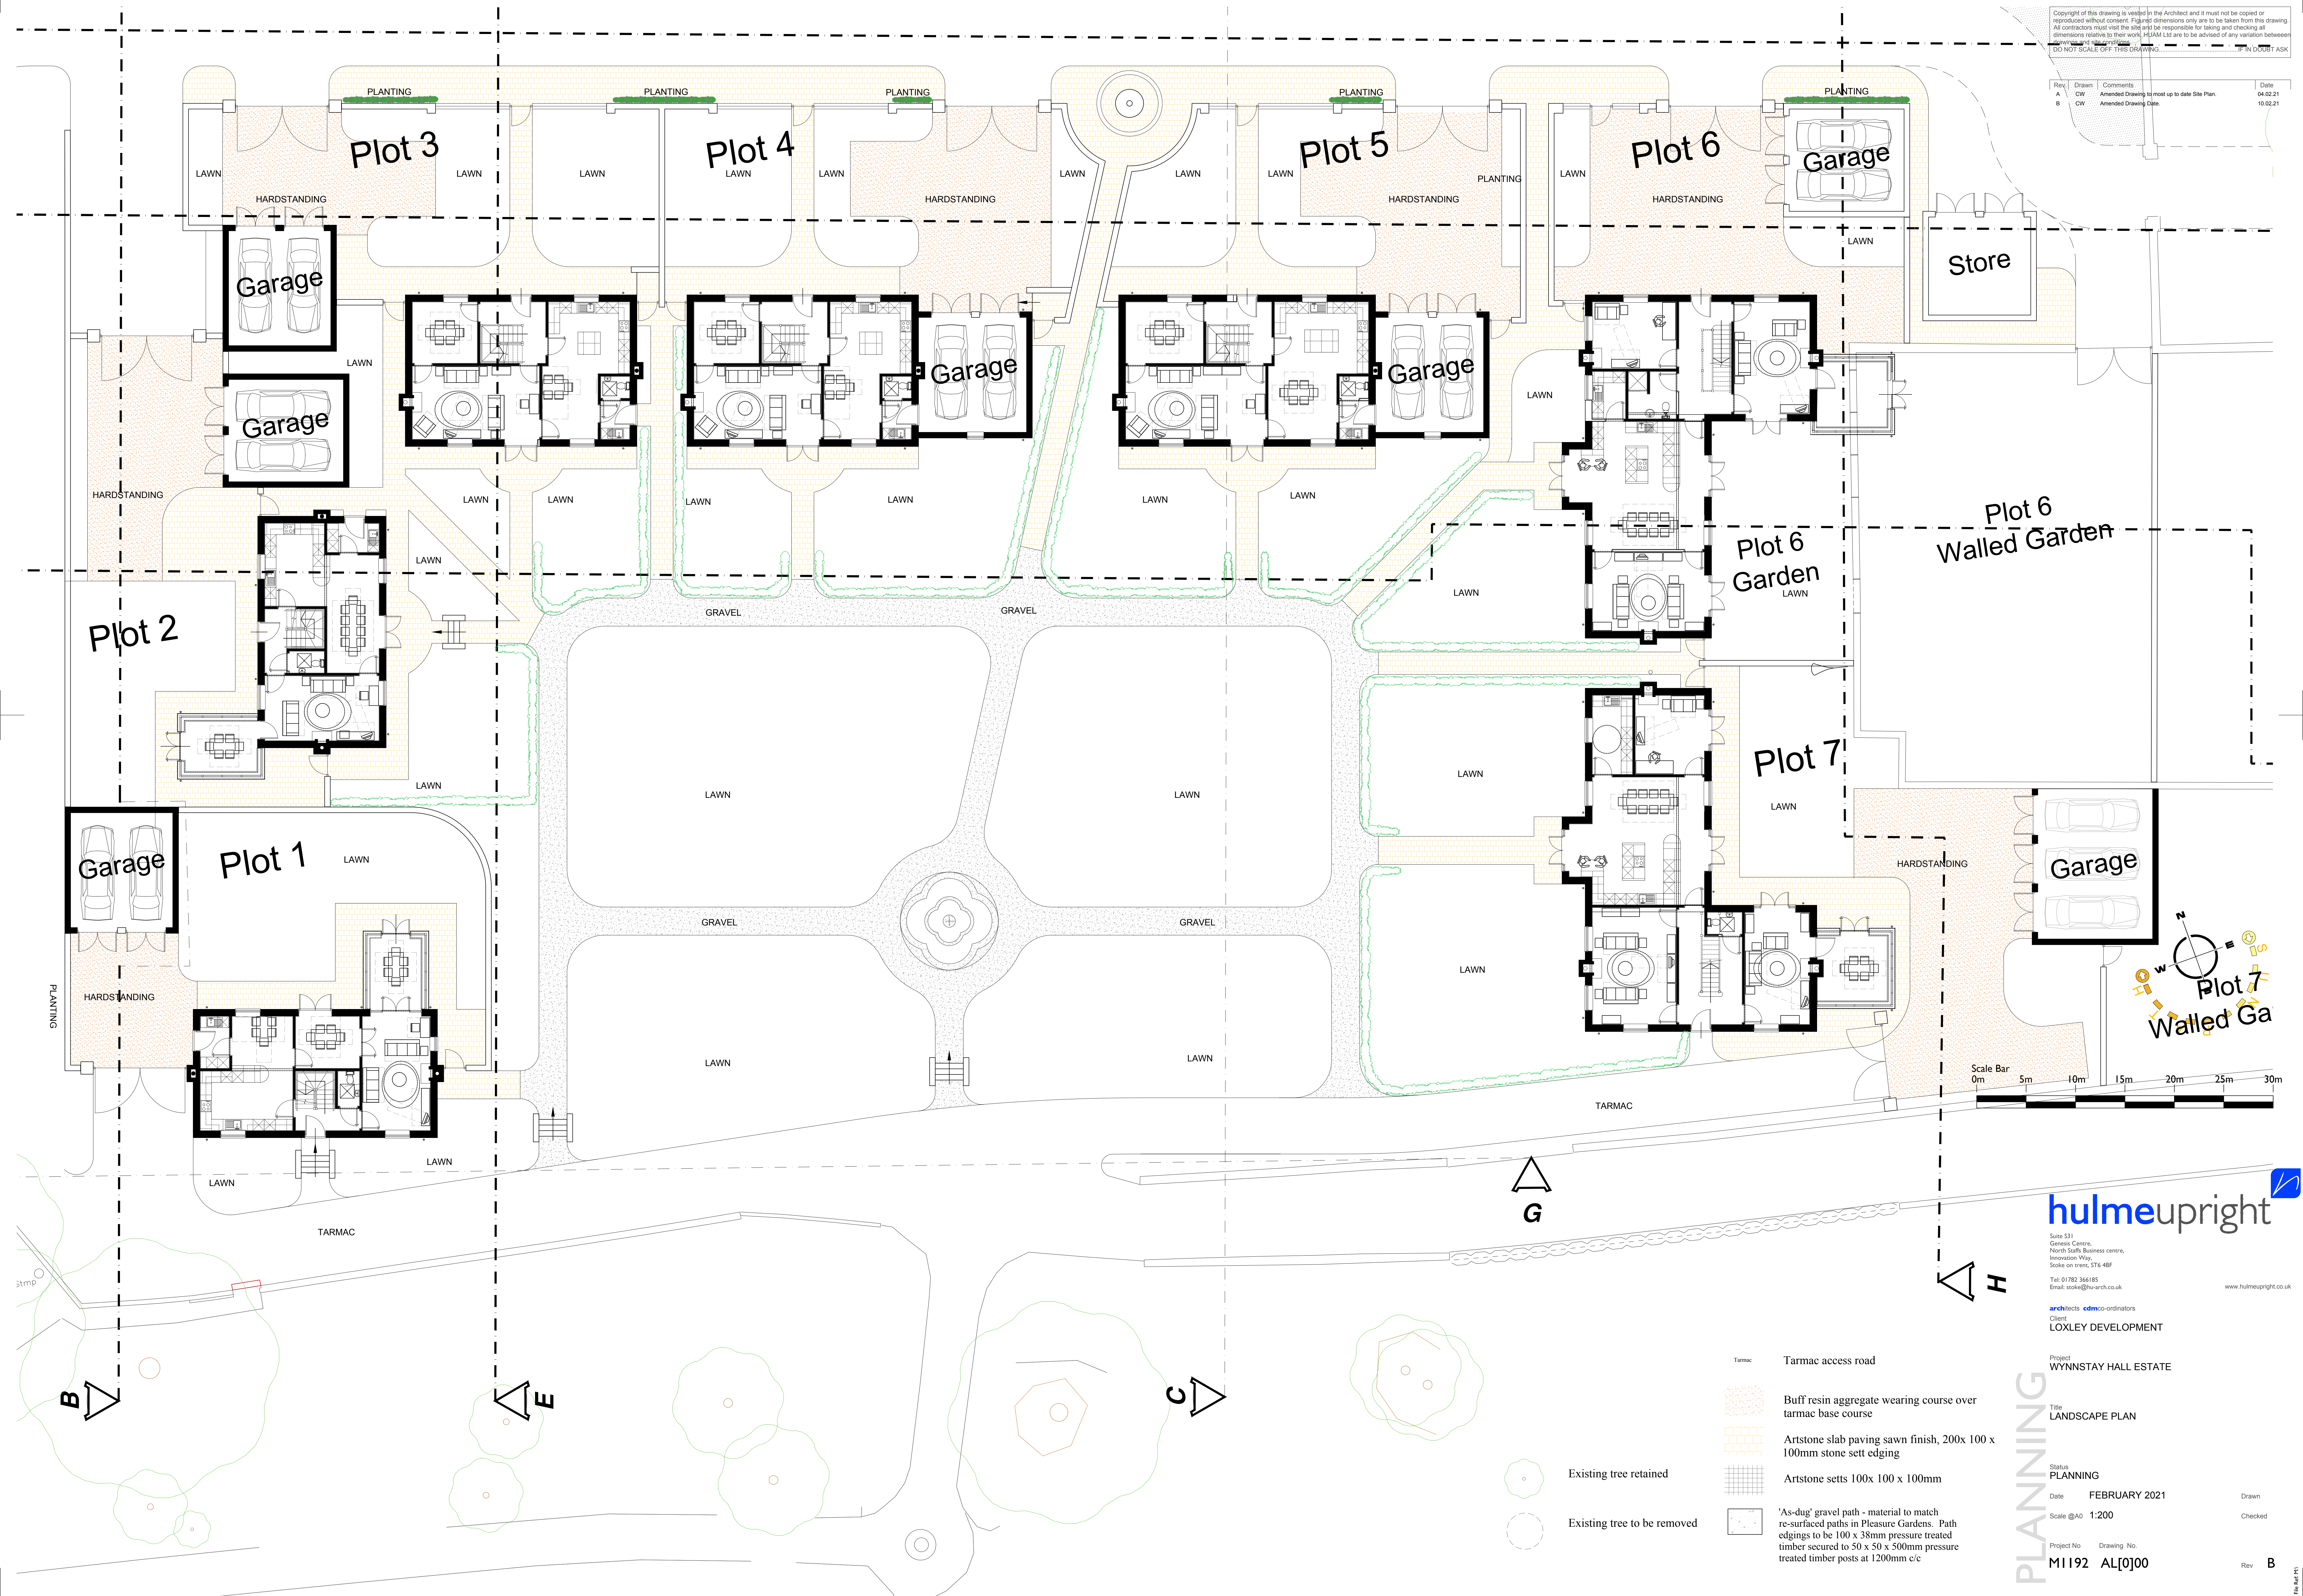

hulmeupright

Suite 531
Genesis Centre,
North Staffs Business Centre,
Innovation Way,
Stoke on Trent, ST4 4BP
Tel: 01782 364185
Email: stoke@hu-arch.co.uk
www.hulmeupright.co.uk

architects edmo-ordinators
Client
LOXLEY DEVELOPMENT

Project
WYNNSTAY HALL ESTATE

Title
LANDSCAPE PLAN

Status
PLANNING

Date
FEBRUARY 2021

Scale @A0
1:200

Project No
M1192

Drawing No
AL[0]00

Rev
B

- Tarmac Tarmac access road
- Buff resin aggregate wearing course over tarmac base course
- Artstone slab paving sawn finish, 200x 100 x 100mm stone sett edging
- Artstone setts 100x 100 x 100mm
- 'As-dug' gravel path - material to match re-surfaced paths in Pleasure Gardens. Path edgings to be 100 x 38mm pressure treated timber secured to 50 x 50 x 500mm pressure treated timber posts at 1200mm c/c
- Existing tree retained
- Existing tree to be removed