


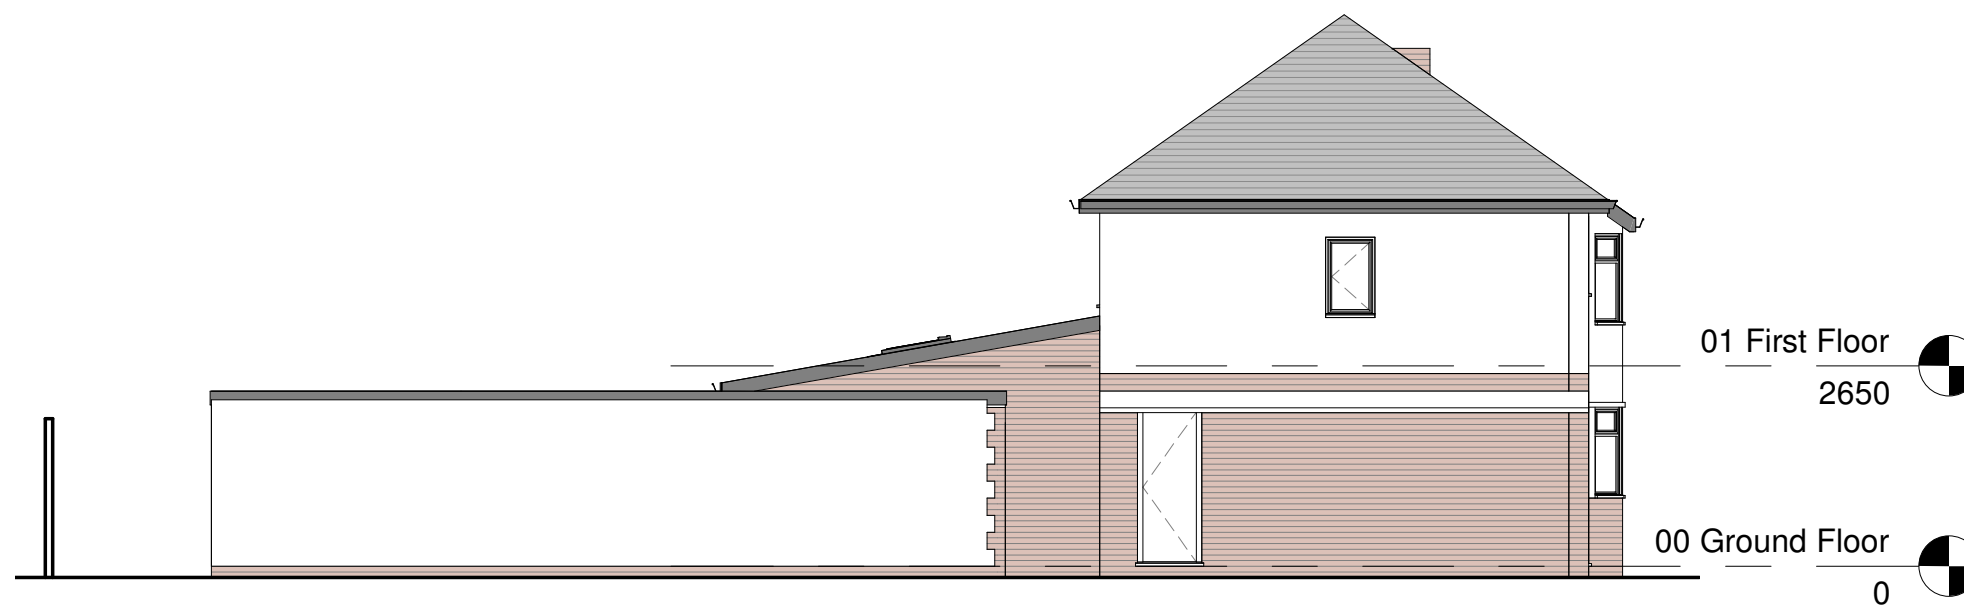

Proposed North Elevation
1 : 100



Proposed East Elevation
1 : 100



36 Plas Tirion, Johnstown,
Wrexham LL14 1UR
07543968690
geraint@weareframe.co.uk
www.weareframe.co.uk
facebook.com/frame.architect
instagram.com/we_are_frame

Project:	Tan Y Clawdd, Nant Parc, Johnstown		
Title:	Proposed N&E Elevations		
Scale @ A3:	1 : 100	Author: GE	Date: 14.06.2020
Project Ref:	19-17	Drawing No: A300	Rev. A