



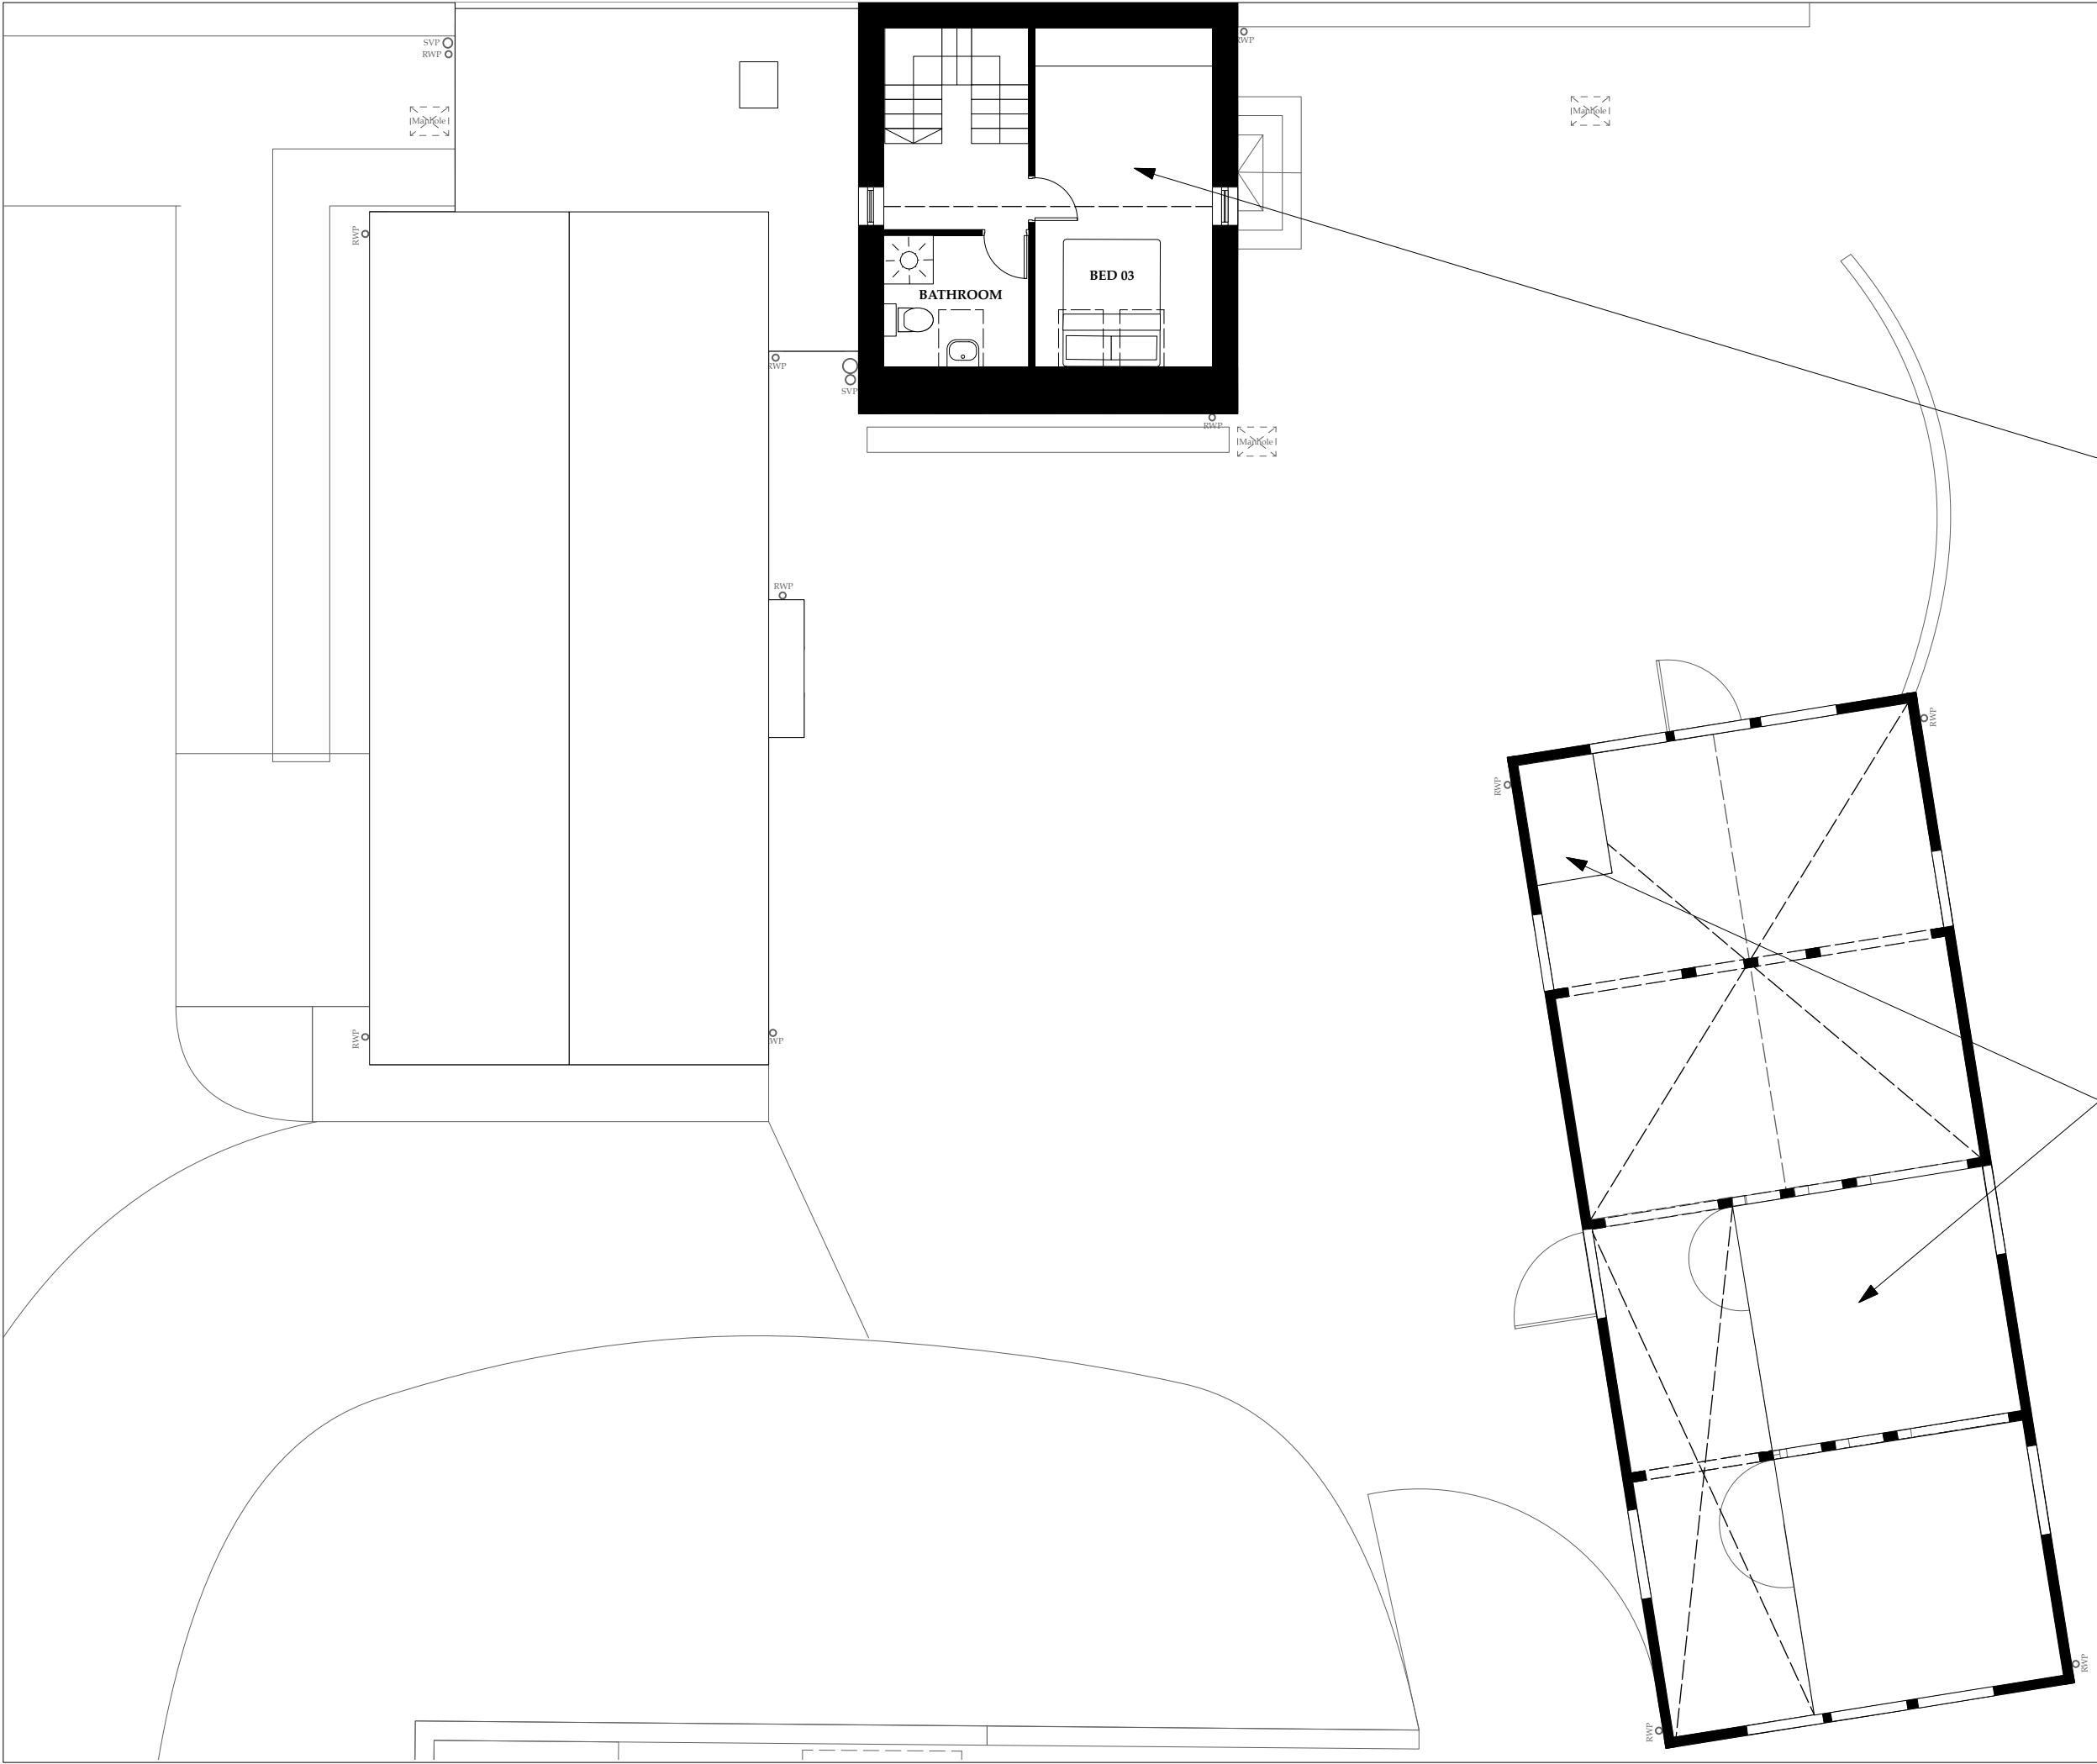

TREVALYN WOOD, ROSSETT - 373

ARCHITECTURAL EMPORIUM Ltd
EMAIL: mail@architectural-emporium.co.uk
WEB: www.architectural-emporium.co.uk
ADDRESS: 13 Hope St, Liverpool, L1 9BQ
PHONE: +44 (0)151 363 0000

 

- North Point

Existing bedroom detached from other bedrooms

Flat roof over internal partitions for upper level storage

Rev A: 14.05.20
Revised planning submission

FOR: PLANNING

CHECKED BY: TW | DRAWN BY: MS

SCALE: 1:100

PAPER SIZE: A3

JOB: TREVALYN WOOD, ROSSETT NO. 373

0.102_Rev_A

FIRST ISSUE: 26.09.19

EXISTING FIRST FLOOR PLAN