




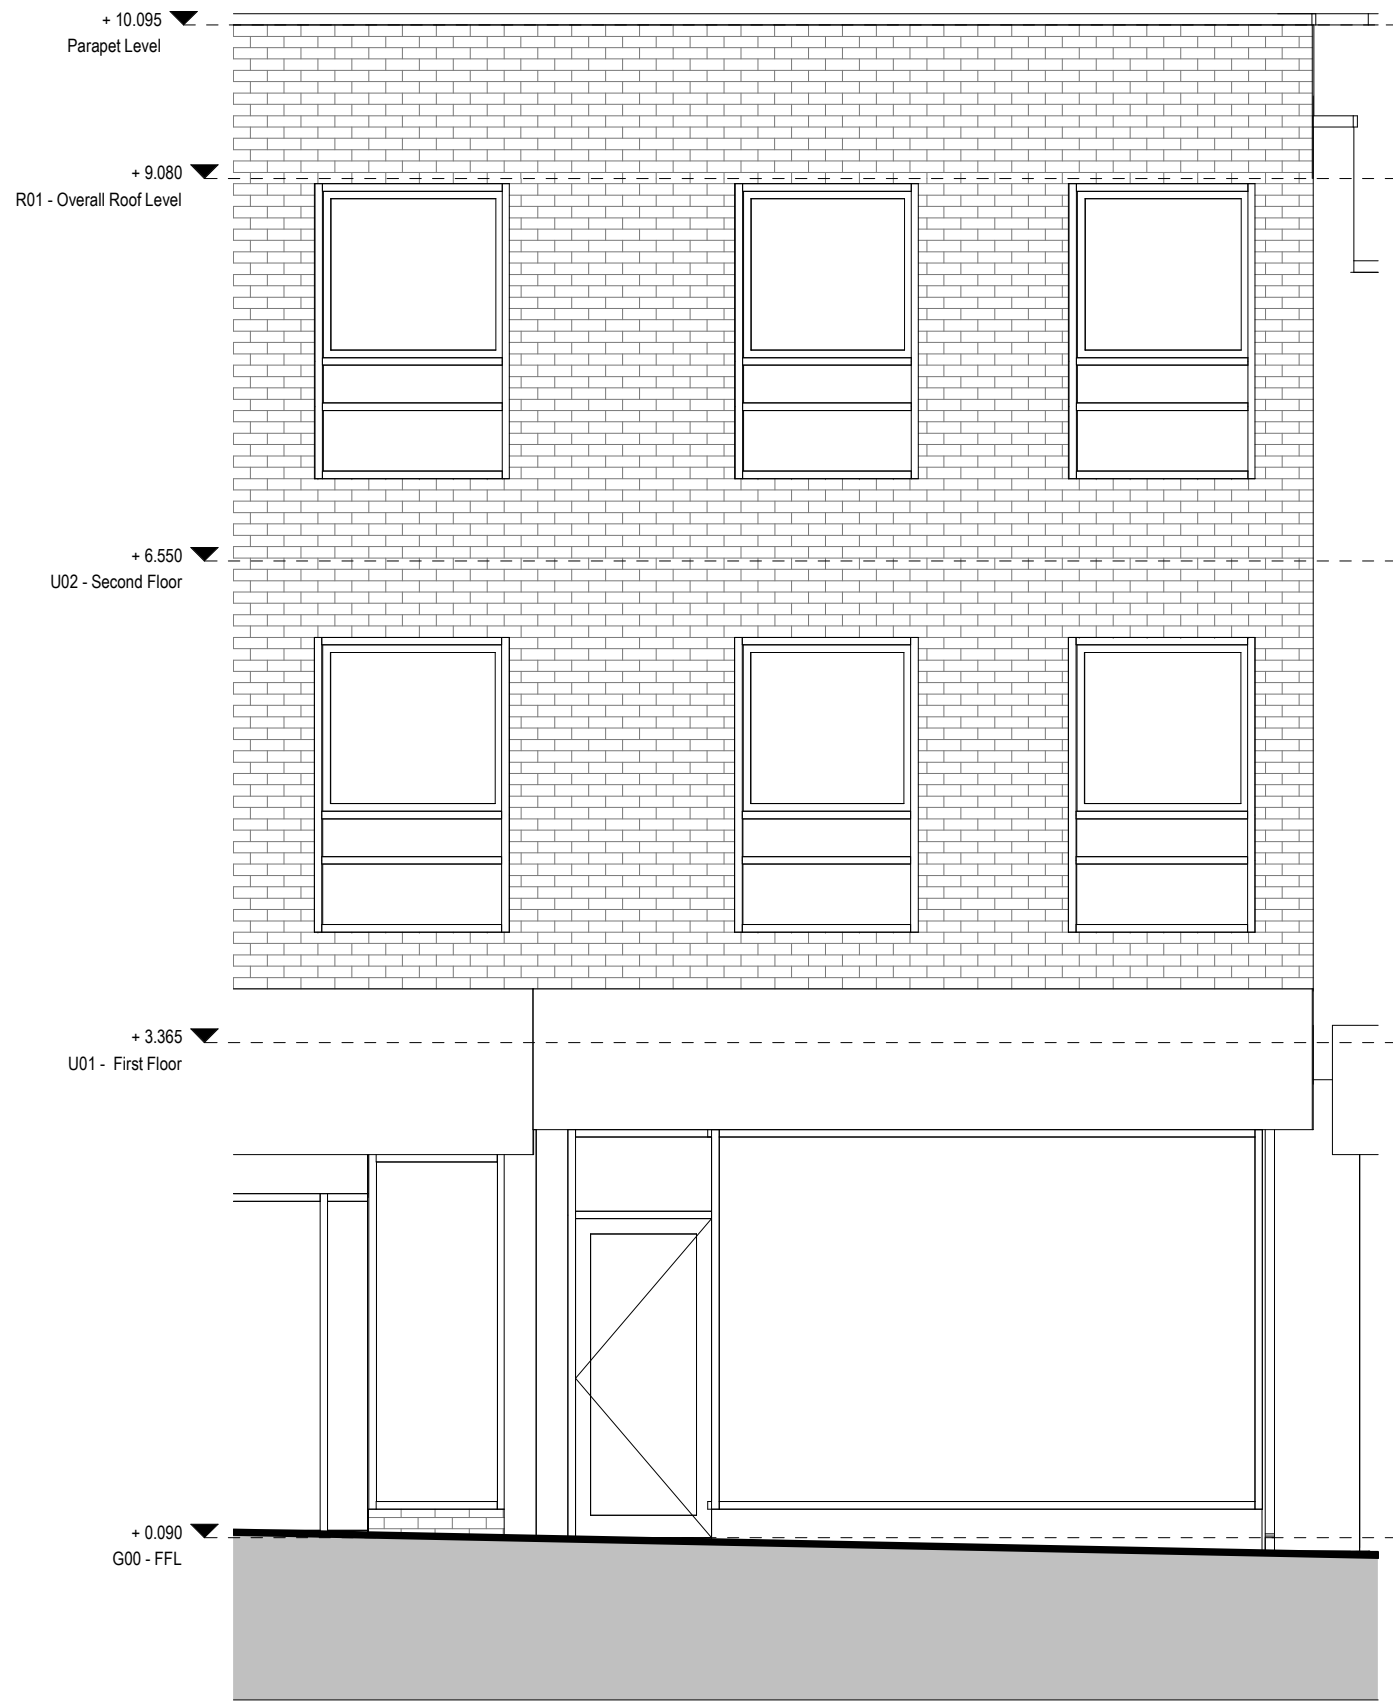

EXISTING SOUTH ELEVATION 1:50

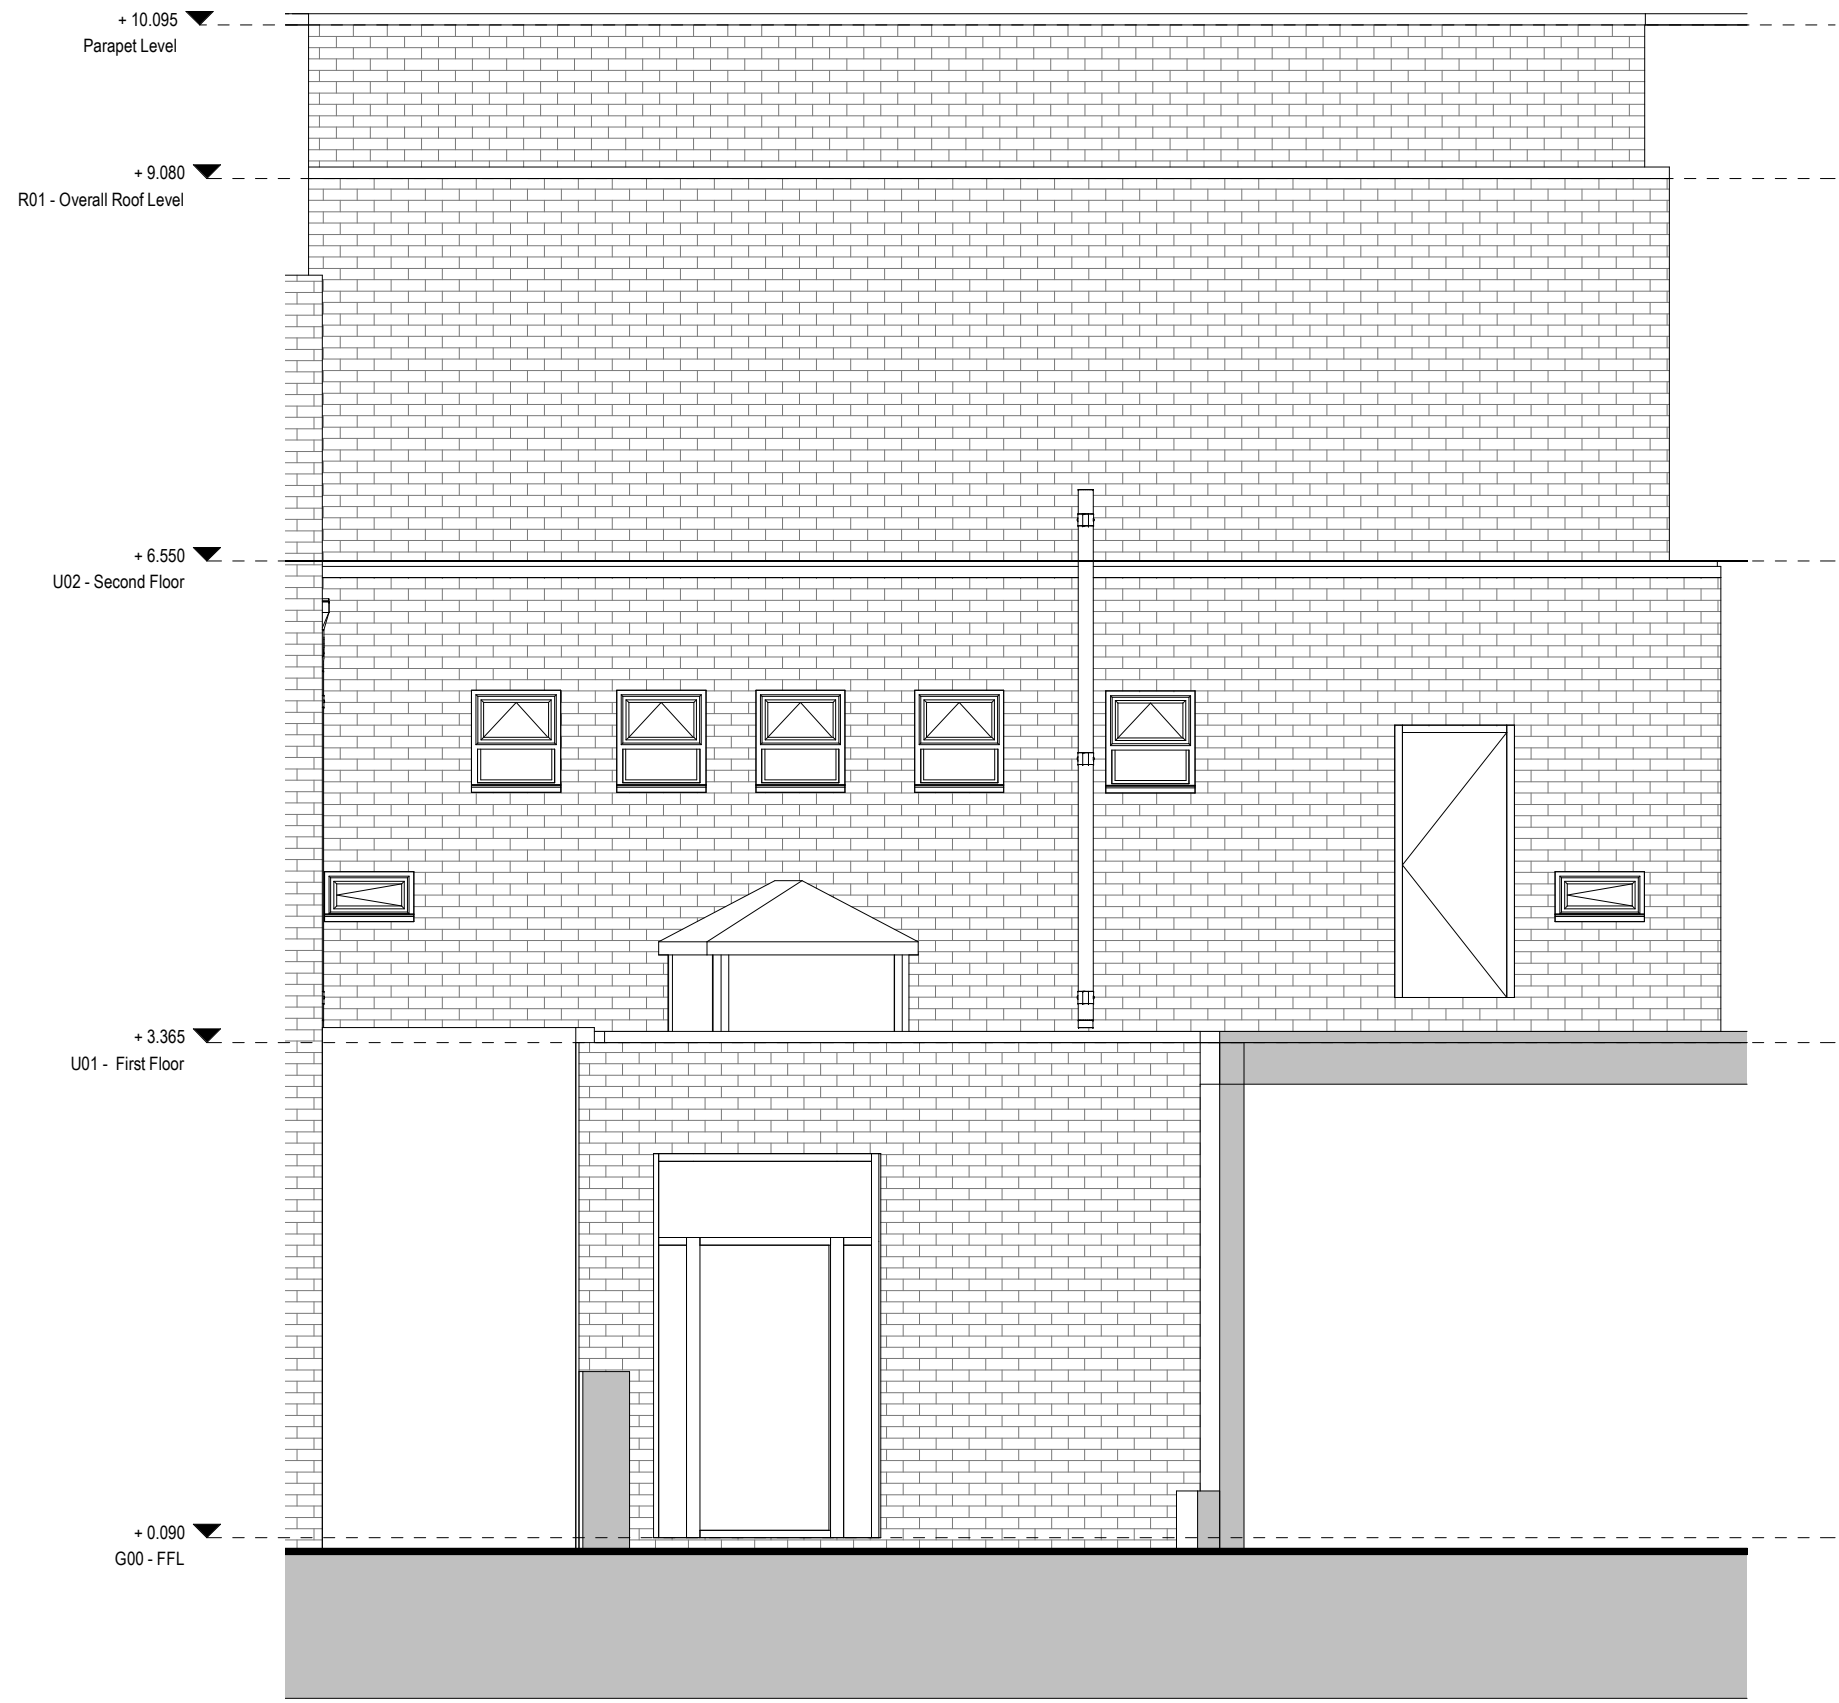

EXISTING NORTH ELEVATION 1:50

 

P01 Initial Issue AJ K'O'H		27/11/2020
REV	DESCRIPTION DRAWN BY CHECKED BY APPROVED BY	DATE
RIBA PLAN OF WORK 2013 WORKSTAGE		LEVEL OF MODEL DEFINITION (LoD)
Stage 3 - Developed Design		LoD 3 - Approximate Model
PURPOSE OF ISSUE - SUITABLE FOR ...		BS1192 STATUS
Planning Submission		Status A - Approved



CARDIFF 029 2052 8140
LONDON 0207 138 3560
WREXHAM 01978 357 887

www.lawray.co.uk

CLIENT
MORROCTAILS

PROJECT TITLE
7 HIGH STREET WREXHAM

DRAWING TITLE
EXISTING ELEVATIONS

PROJECT No 0001 SCALE @ A1 1:50

DRAWING No	PROJECT	ORIGINATOR	VOLUME	LEVEL	TYPE	ROLE	NUMBER	REVISION
001/001/001	WHS-LAW-X-X-DR-	A-032001	P01					

DO NOT SCALE Any discrepancy or query concerning this drawing should be referred to the Architect. Copyright © LAWRAY LIMITED. Registered Office: Greenmeadow Springs, 1 Cae Gwynedd, Tonypandy, CARDIFF CF15 7AB. Reg. Co. No. 2724178. VAT Reg. No. 134 2148 06.