



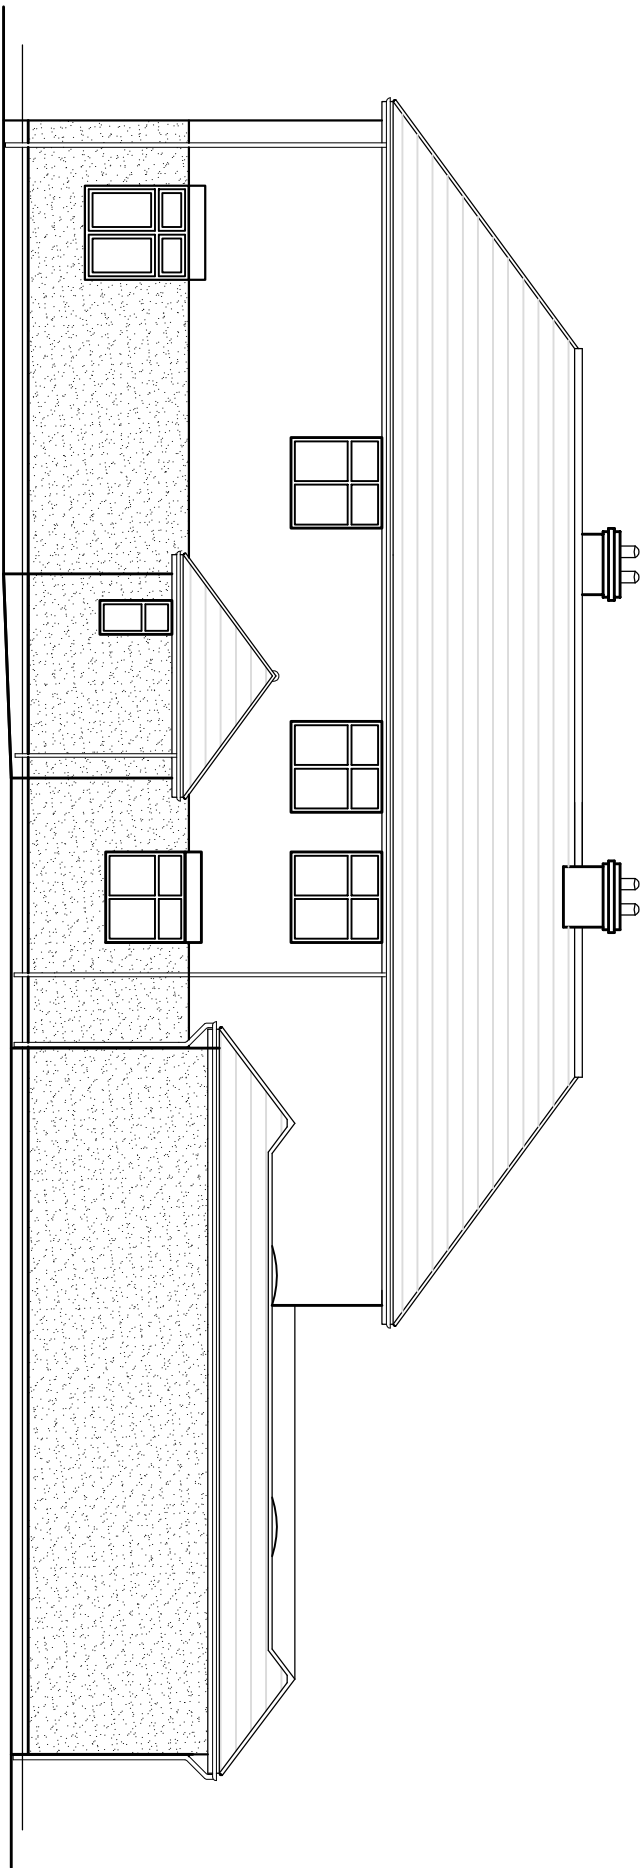


PROPOSED REAR ELEVATION (SOUTH EAST) - 1:100

1 1

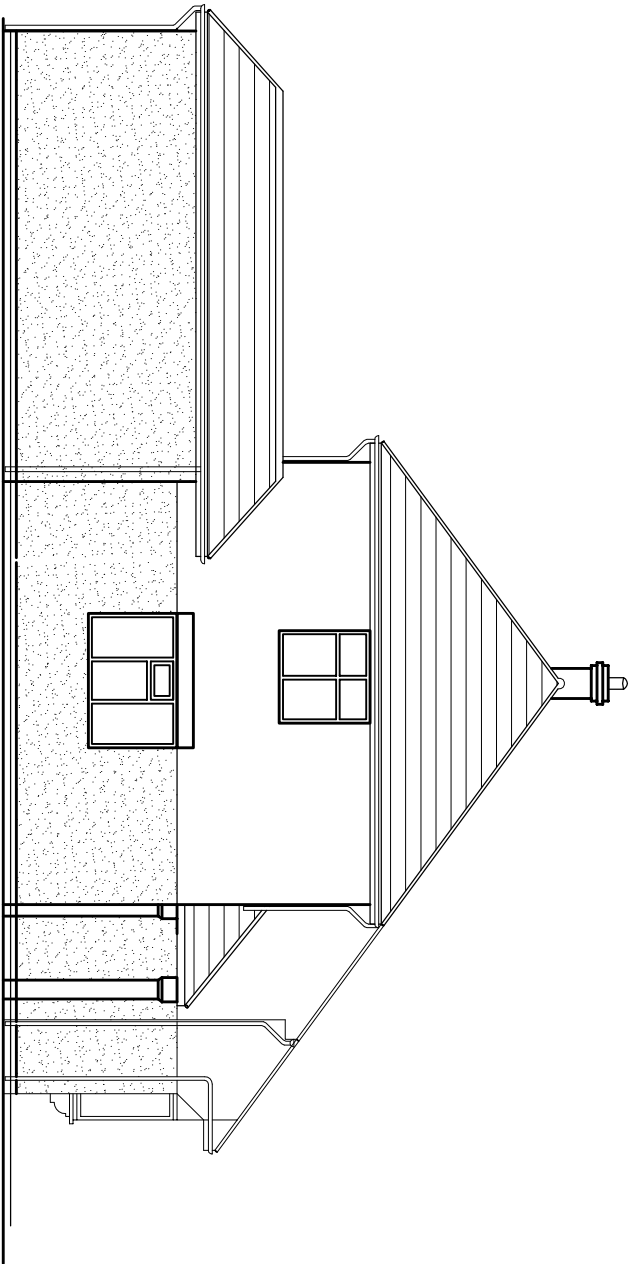

PROPOSED SIDE ELEVATION (NORTH EAST) - 1:100

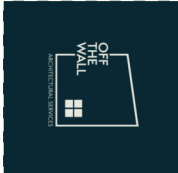REV	DESCRIPTION	BY	DATE
 Off The Wall - Architectural Services 1 The Woodlands, Chester Road Gersford, Wrexham, LL12 8JU Intelligent, offhanded, architectural phone: 07722 113 971 email: cathy@offthewallarchitectural.com			
CLIENT: Mr & Mrs Woolrich			
ADDRESS: Lyndhurst, Wynnslay Lane, Marford			
STAGE: Planning Application			
TITLE: Proposed Rear & Side Elevations			
SCALE AT AS:	DATE:	DRAWN:	CHECKED:
1:100	13.12.2020	CO	CO
PROJECT NO:	DRAWING NO:	REVISION:	
1017	PL03	A	