



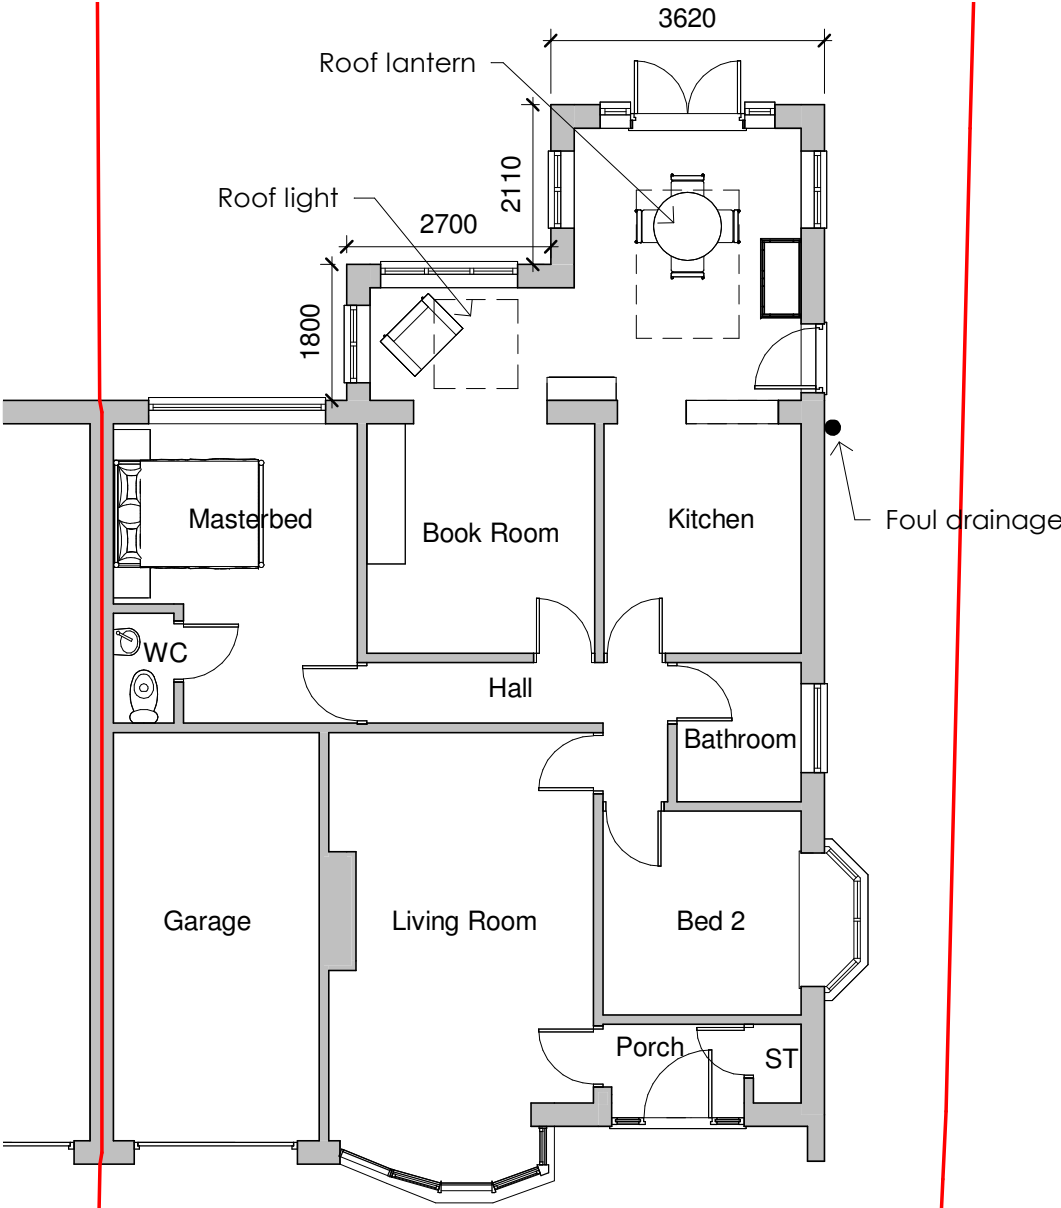

Proposed Ground Floor
1 : 100

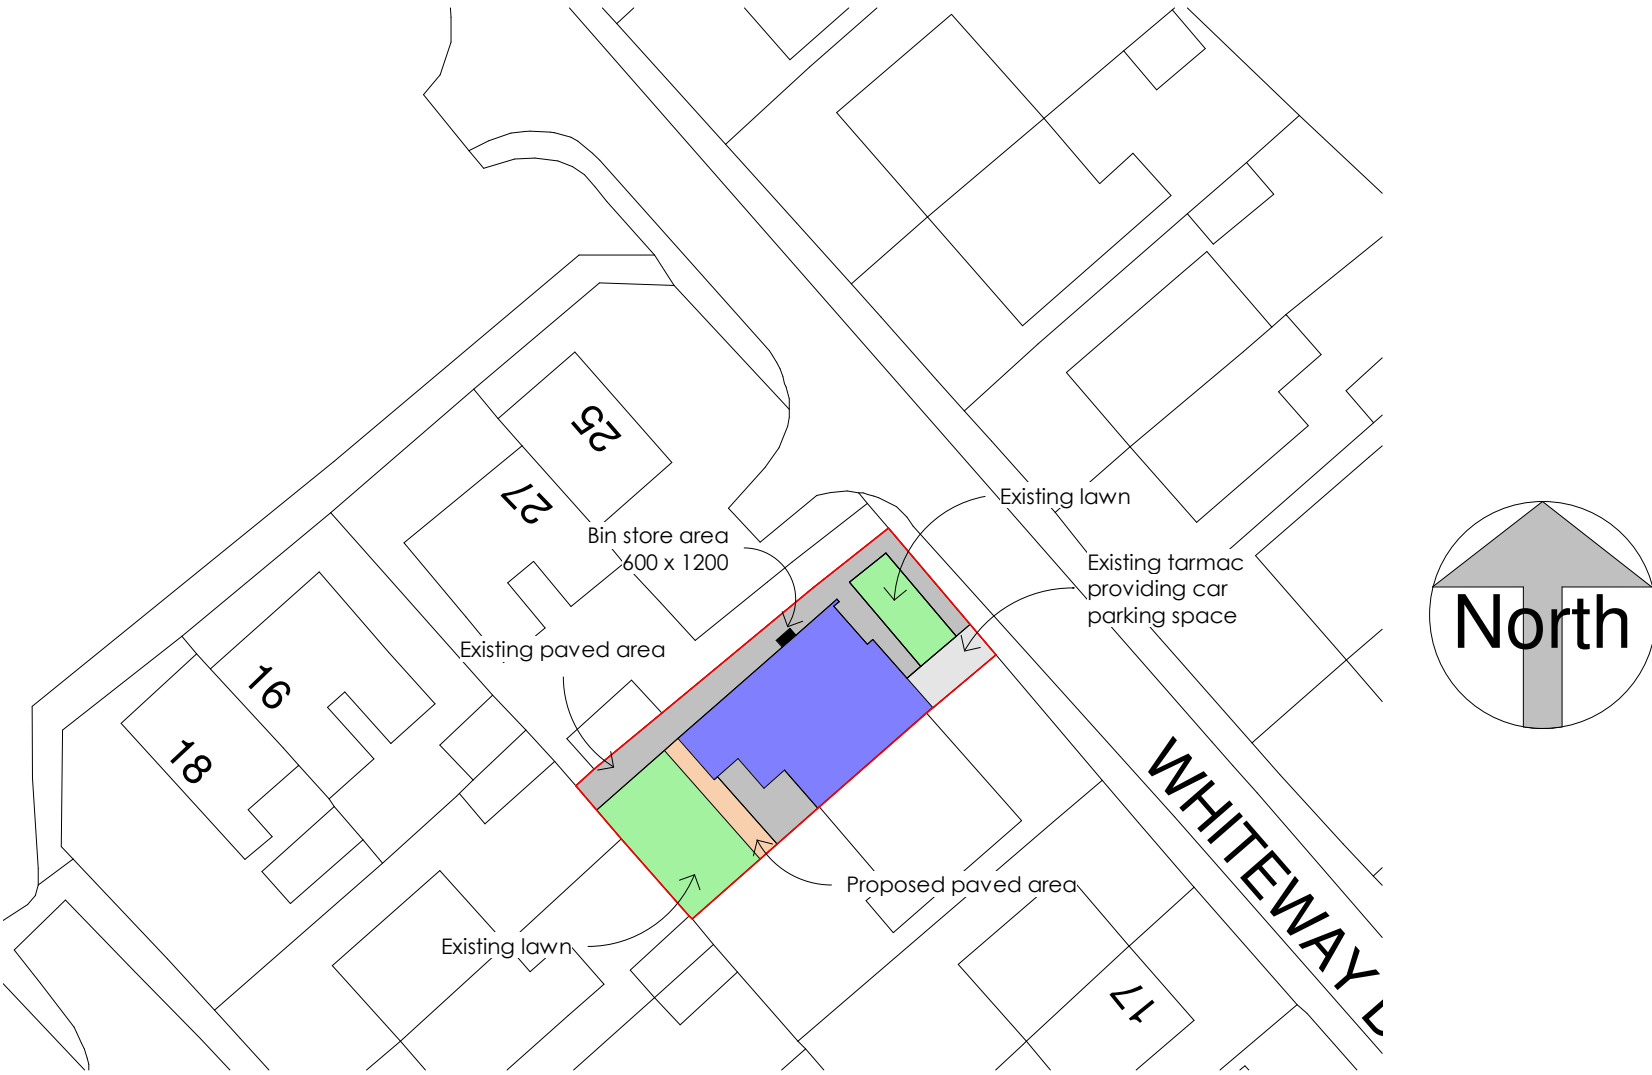

Proposed Site Plan
1 : 500

B	Client Amendments 2		23.02
A	Client Amendments 1		19.02
REV	DESCRIPTION	BY	DATE



OFF THE WALL - Architectural Services
1 The Woodlands, Chester Road
Gresford, Wrexham, LL12 8NU
Instagram: @offthewall_architectural
phone: 07772 113 971
email: catry@offthewallarchitectural.com

CLIENT: Mrs Toy

ADDRESS: 23 Whiteway Drive, Gresford

STAGE: Lawful Development Application

TITLE: Proposed Floor and Site Plans

SCALE AT A3: As indicated	DATE: 19/02/21	DRAWN: LJ	CHECKED: CO
PROJECT NO: OTW1176	DRAWING NO: LD01	REVISION: B	