




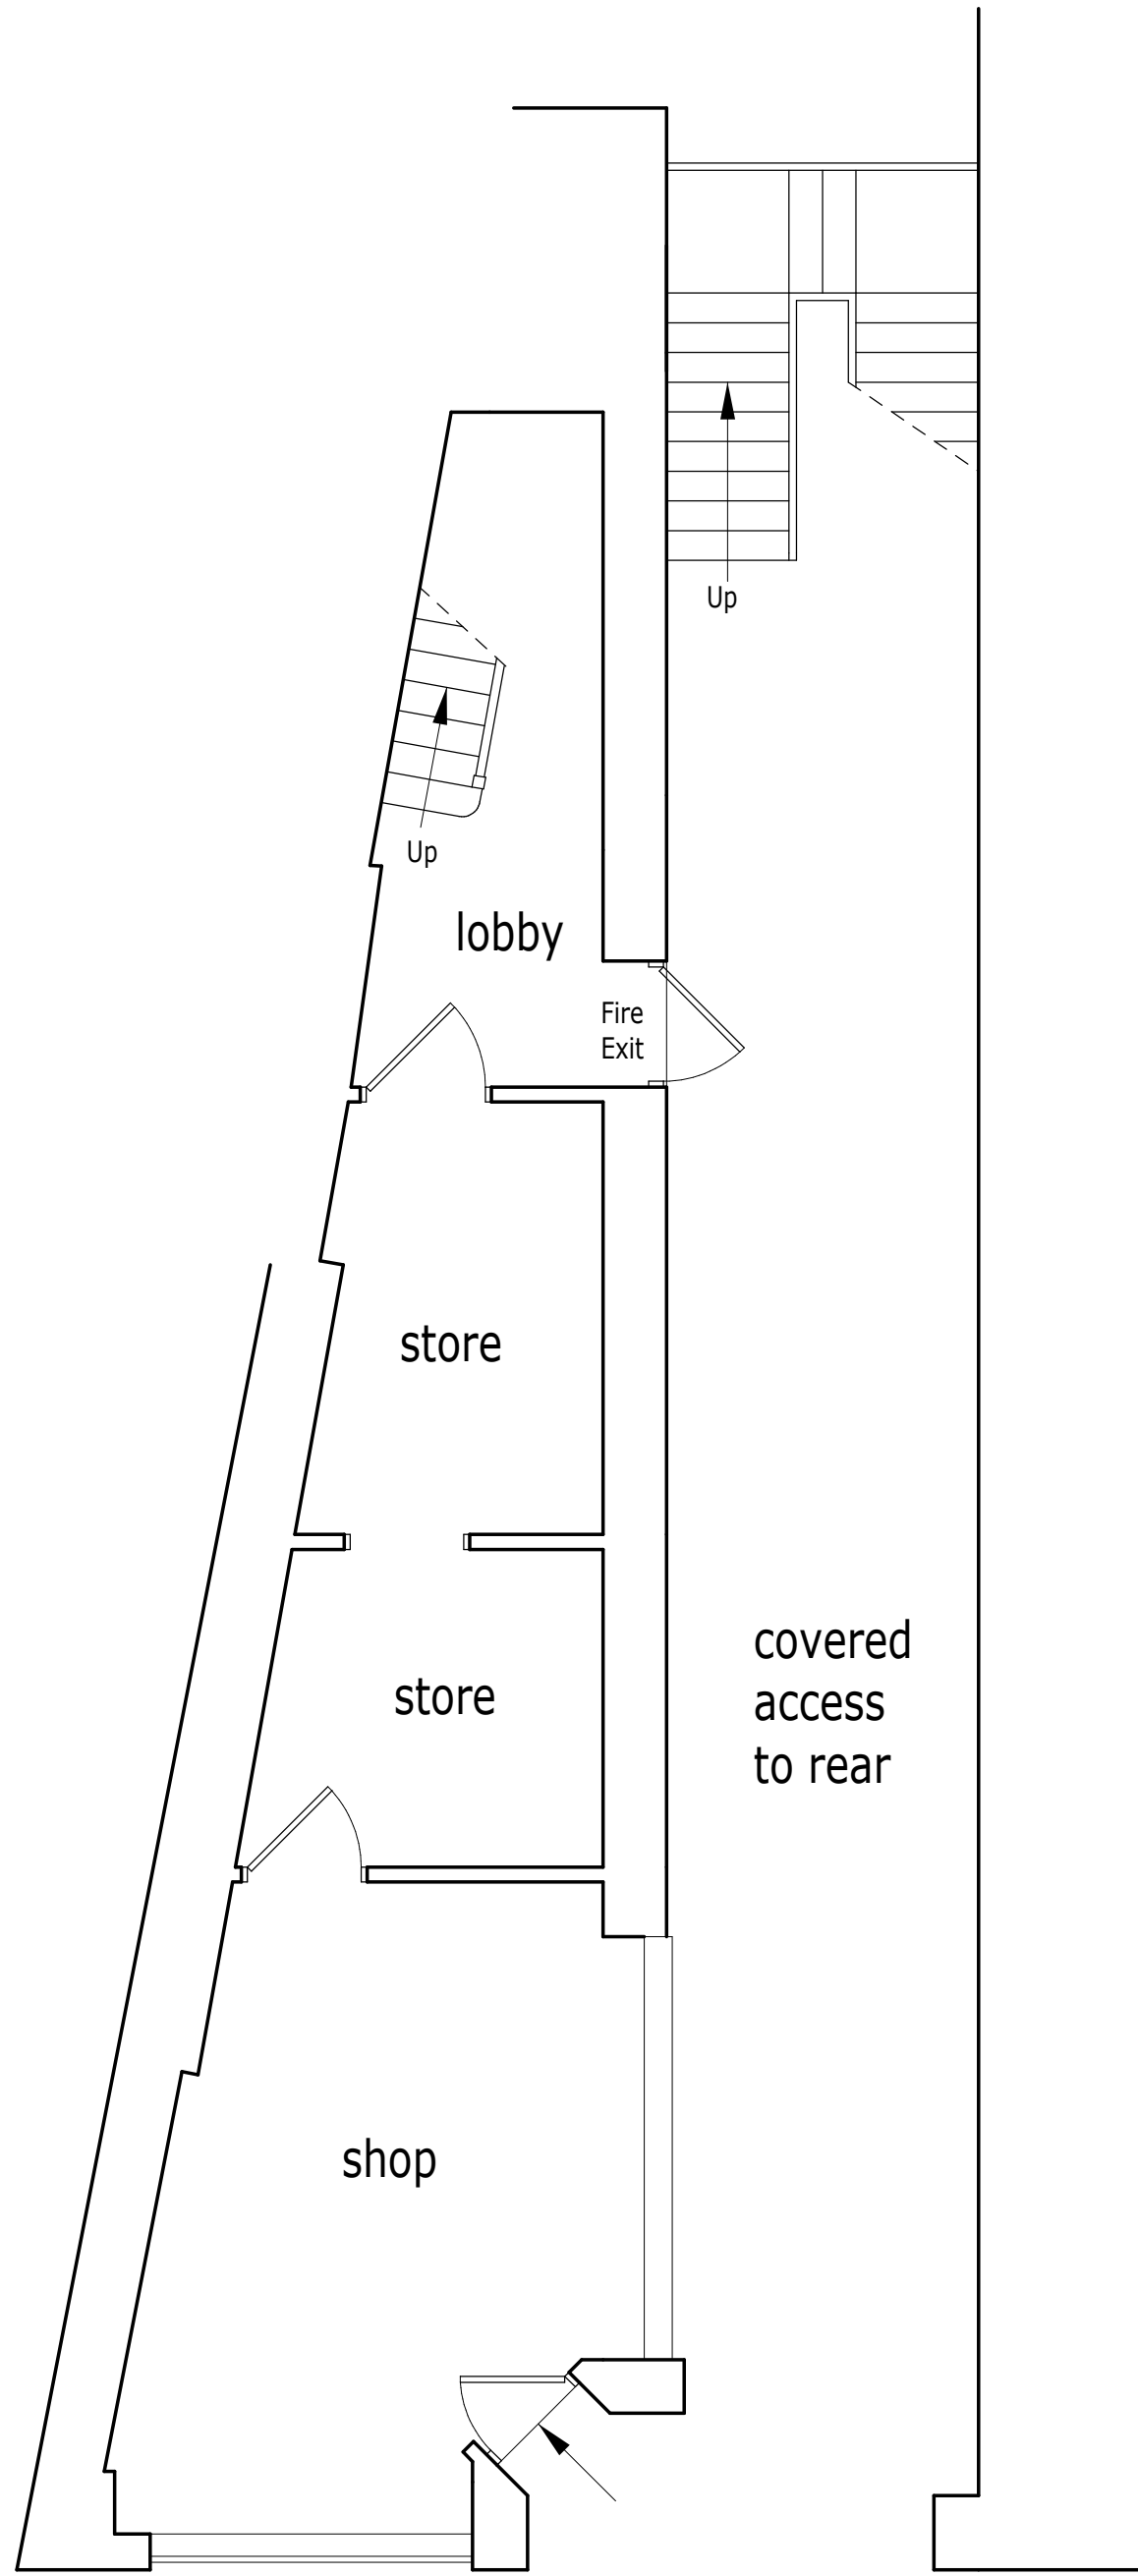


EXISTING GROUND FLOOR PLAN.

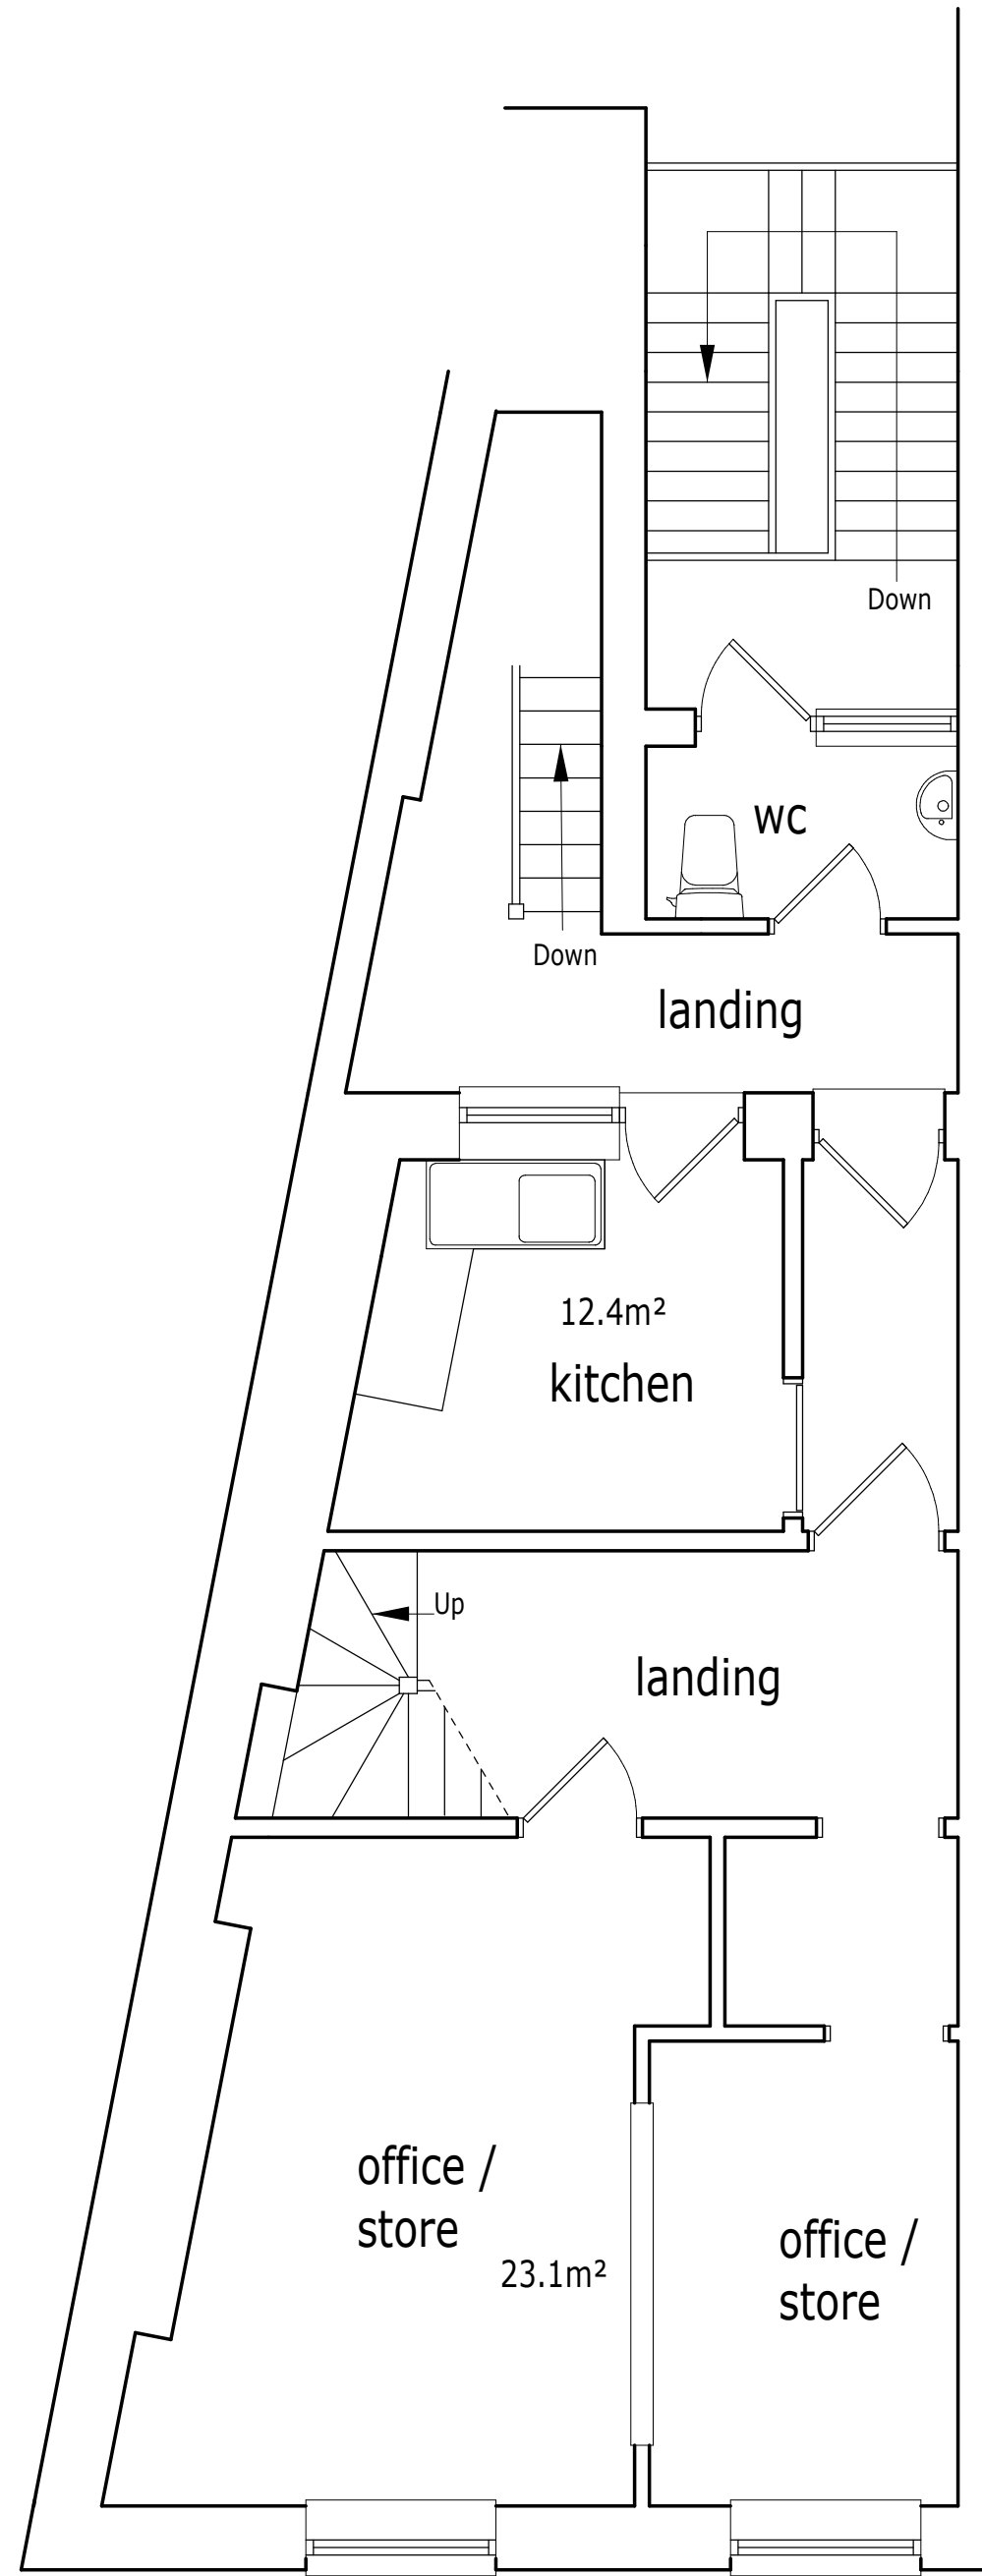

EXISTING FIRST FLOOR PLAN.

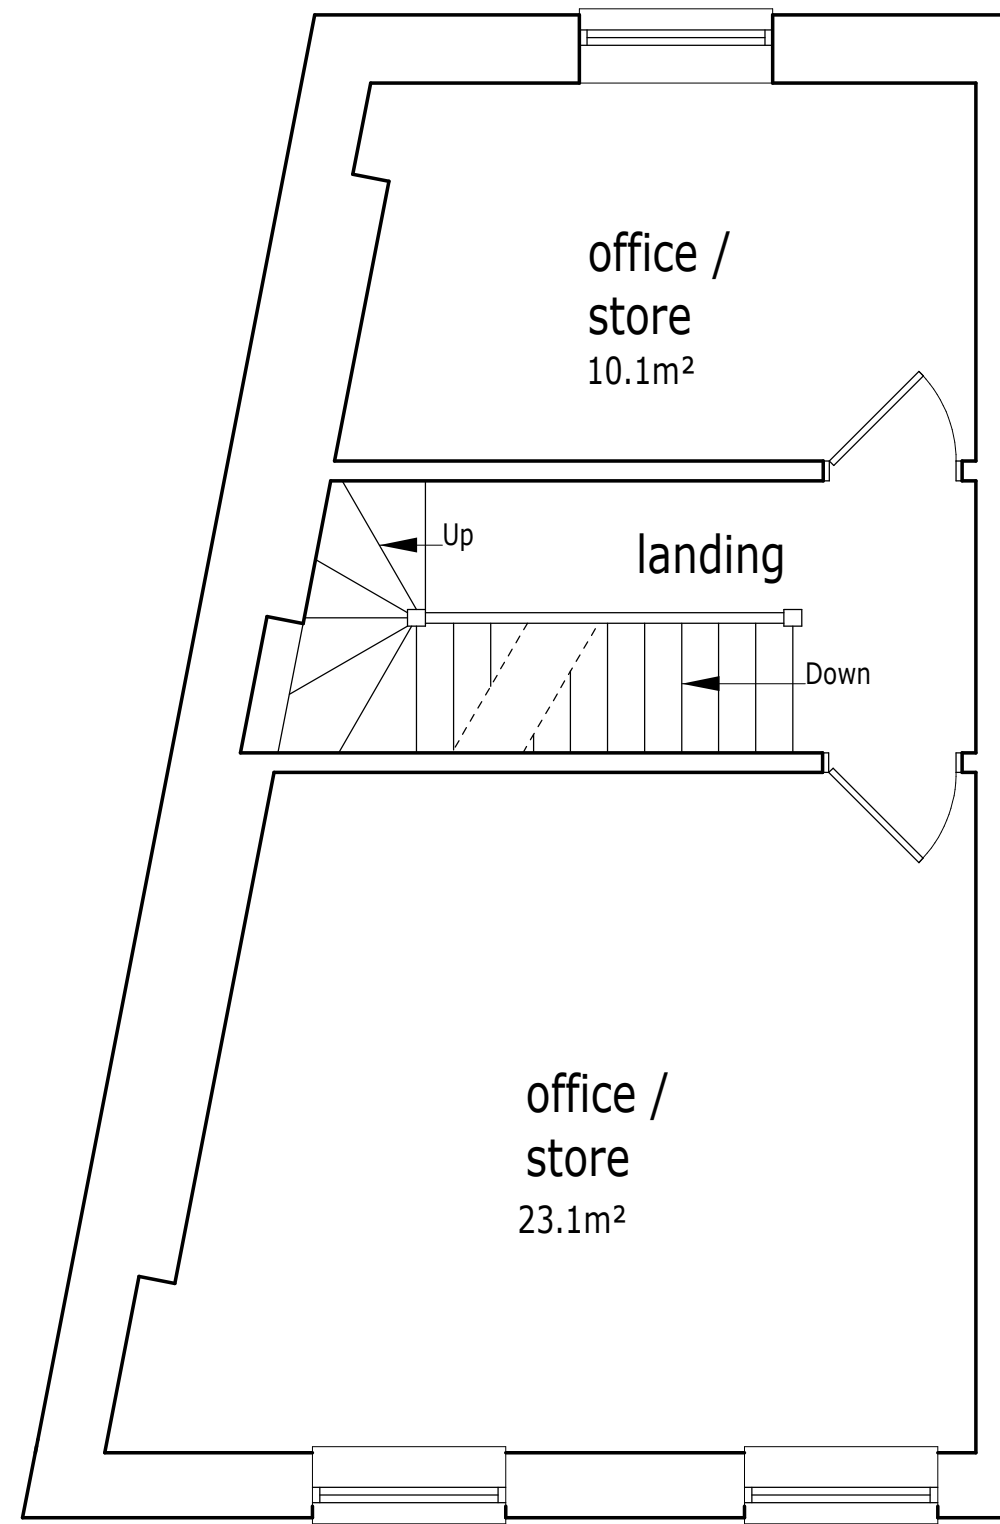

EXISTING SECOND FLOOR PLAN.

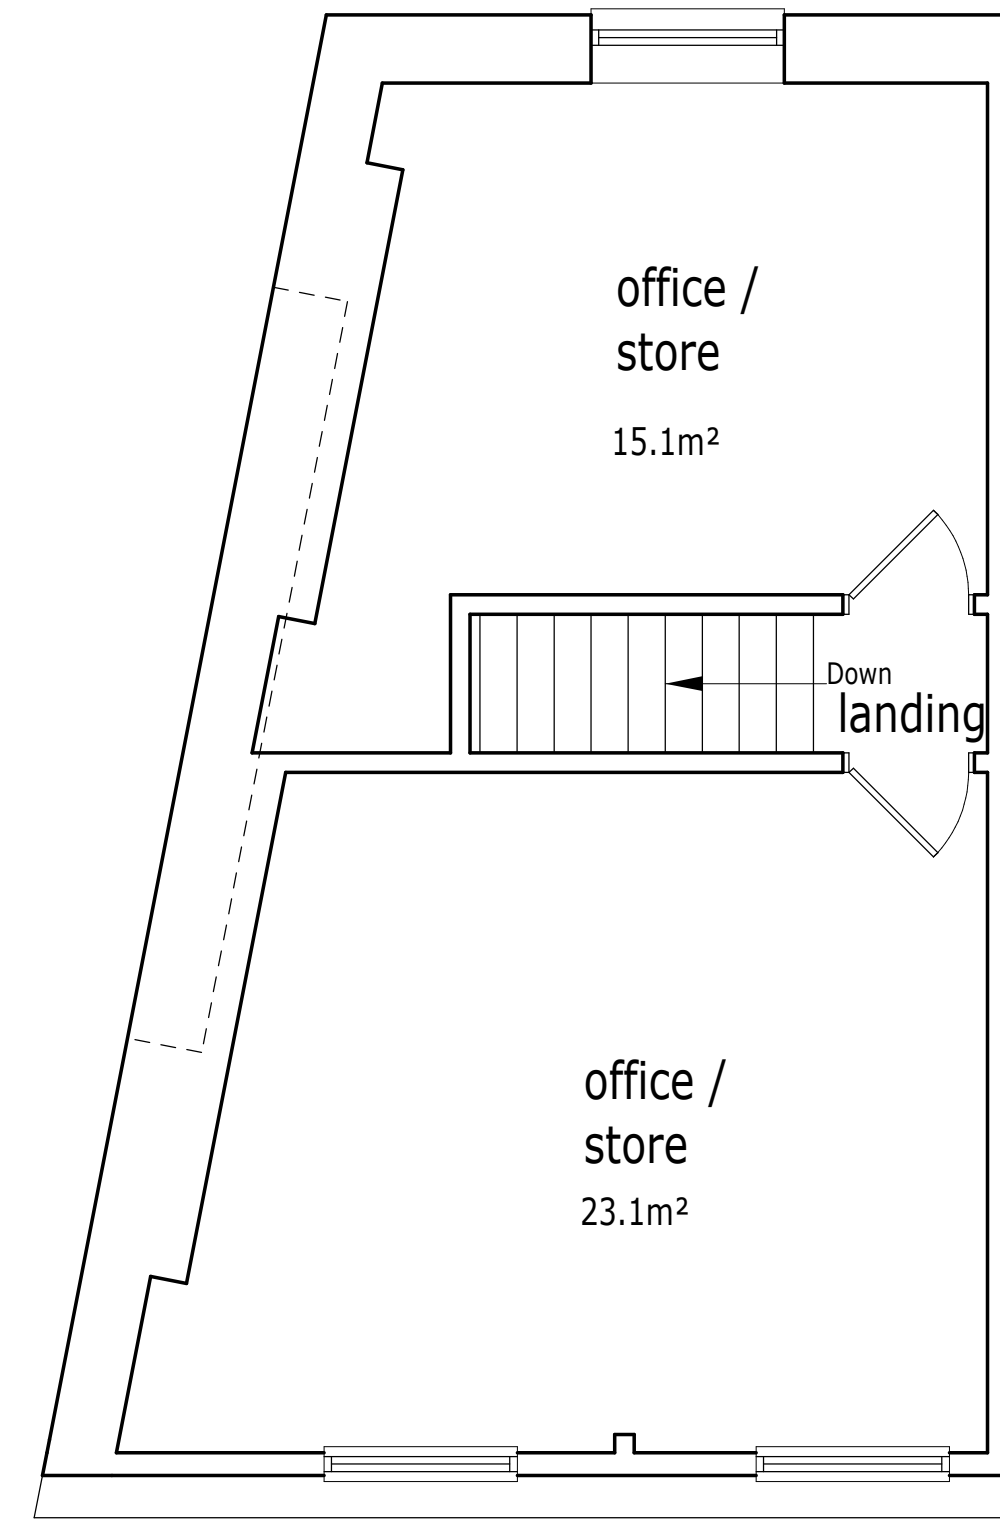

EXISTING THIRD FLOOR PLAN.



Project.	
PROPOSED CONVERSION OF UPPER FLOORS TO APARTMENTS at 50, HOPE STREET, WREXHAM, LL11 1BE.	
Client.	
HARDING COMMERCIAL.	
Title.	
EXISTING FLOOR LAYOUT PLANS.	
Drawing No.	
10500.03.dsj	
Date.	Scale.
Dec 2020.	1:50@A1.
D.S. Jones & Co.	
Architectural & Planning Consultants. The Studio, 26, Prospect Drive, Coedpoeth, Wrexham, LL11 3PE. Tel : 01978 750195 / 07880 874522. E : dsjonesandco@live.co.uk	