

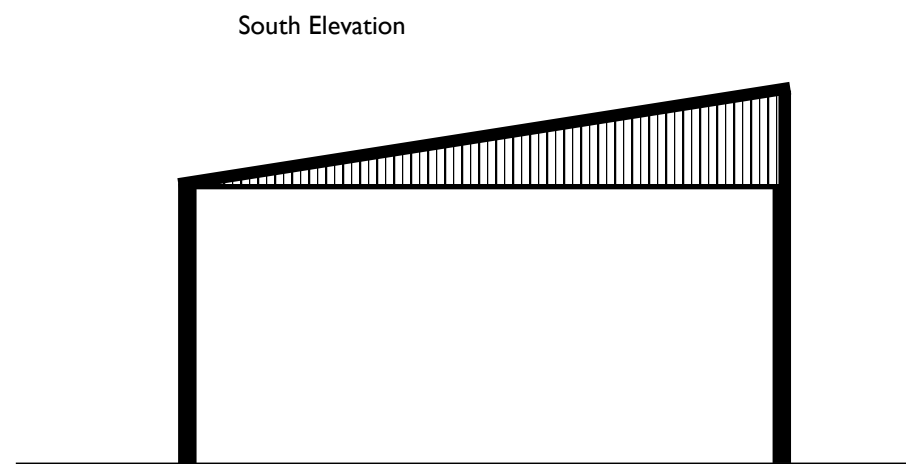


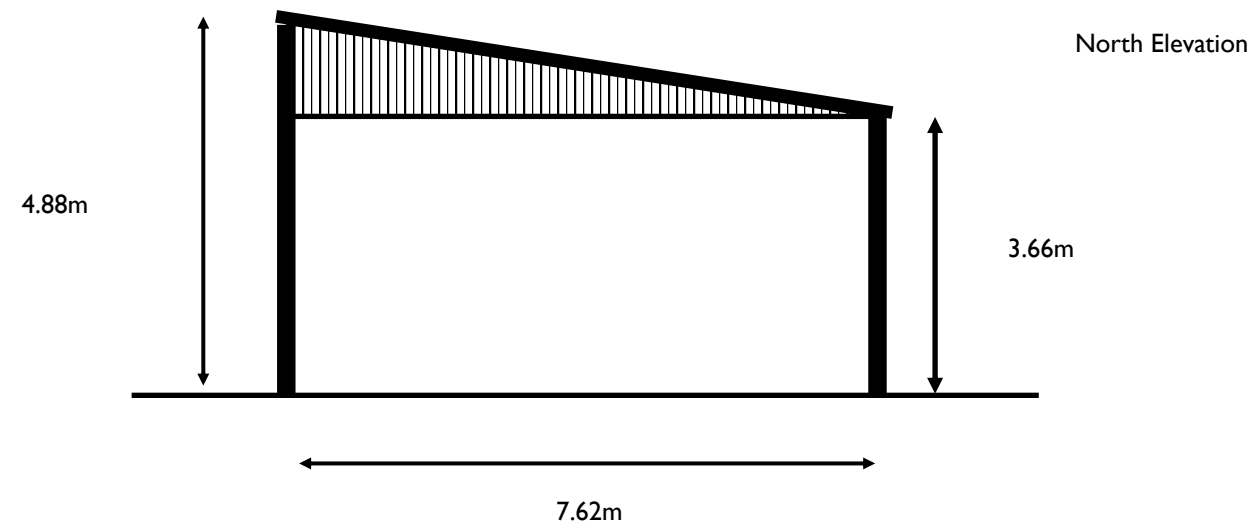


- Project: C W & Y E Mellor
- Scale: 1:100 @ A4
- Specification:
- 1m concrete panels to the back and sides
 - Box profile green/blue/grey clad
 - Natural grey fibre cement sheets

East Elevation

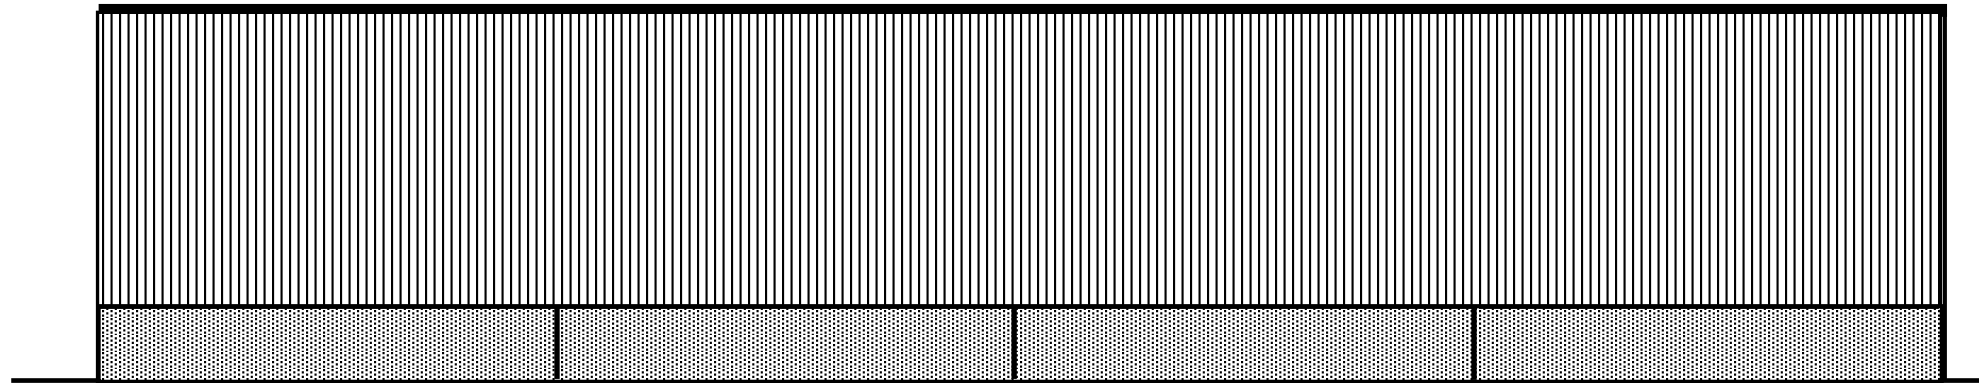

West Elevation

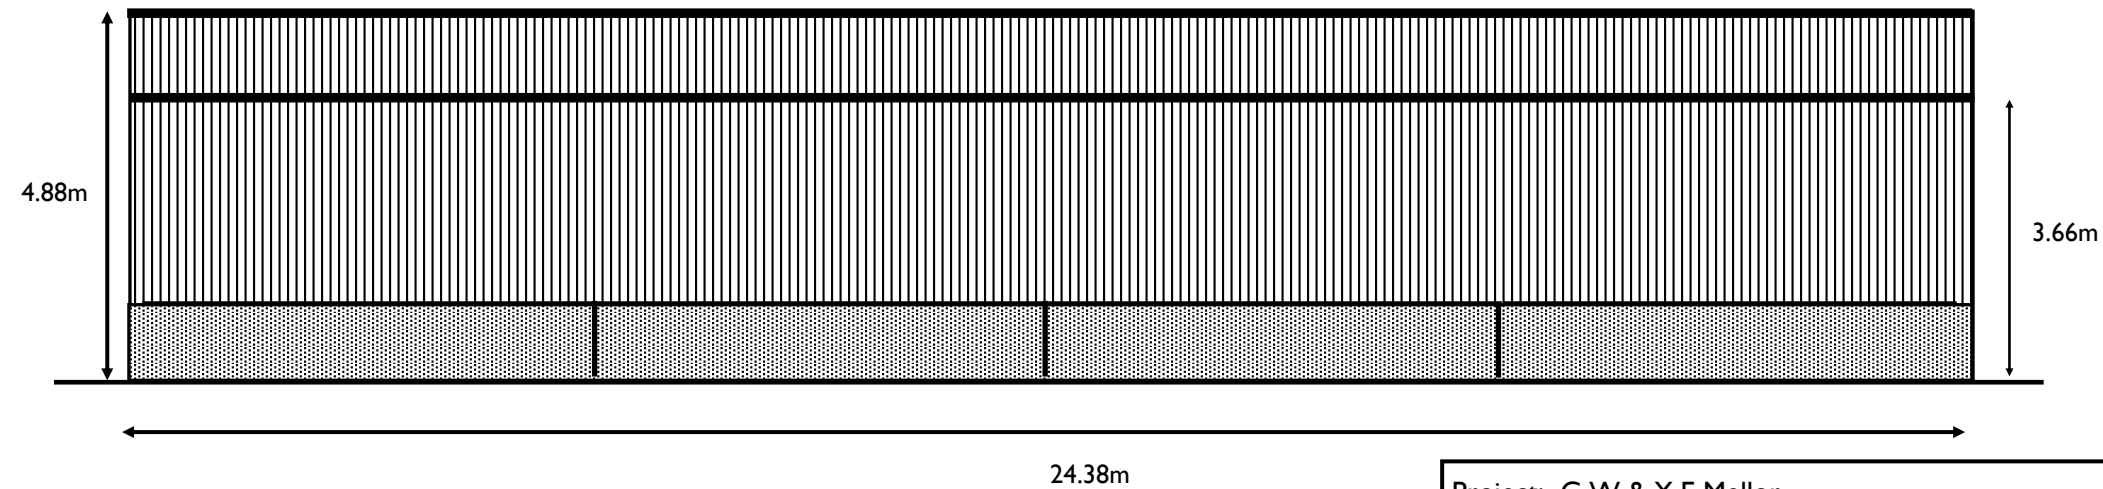

Project: C W & Y E Mellor

Scale: 1:100 @ A4

Specification:

- 1m concrete panels to the back and sides
- Box profile green/blue/grey clad
- Natural grey fibre cement sheets