


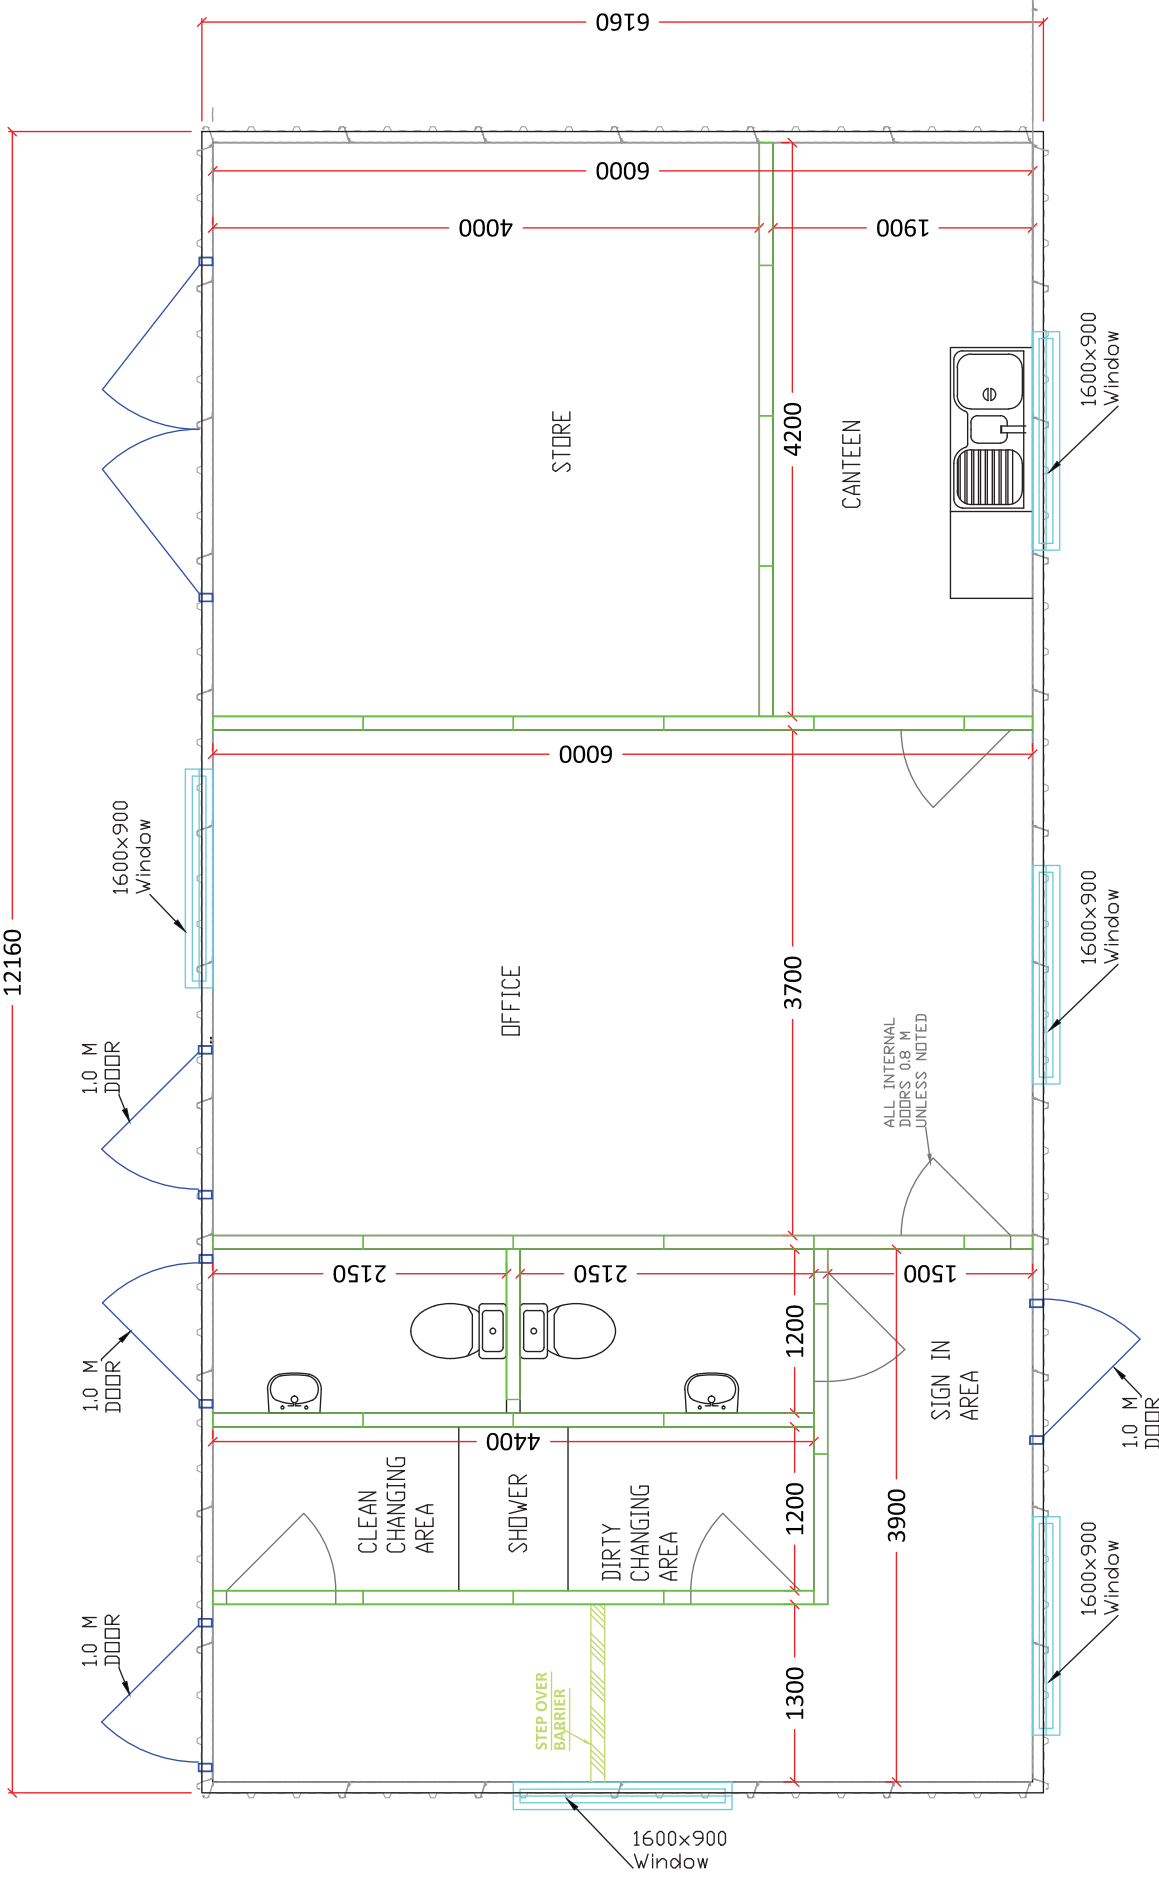

DWG No.

NOTES:
FEED BIN AND
CONTROL ROOM
TO BE
POSITIONED AS
PER SITE PLAN

TITLE: Amenity building base plan

DATE: 15/09/2020

DRWN BY: KJS




SCALE: N.T.S

DRWG No: Amenity base plan

CLIENT: Soaltar

TEL: 01291 672334
FAX: 01291 673928
enquires@morspan.co.uk
www.morspan.com

Morspan
CONSTRUCTION LTD

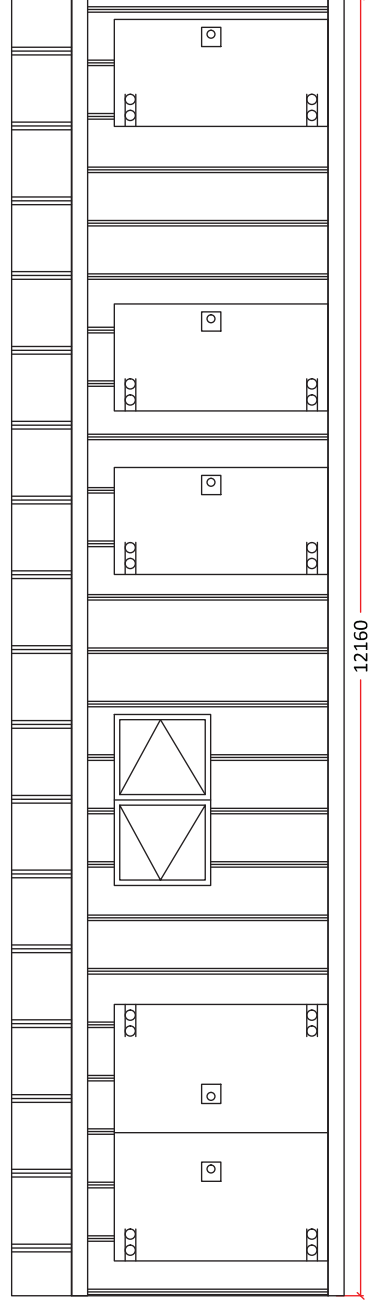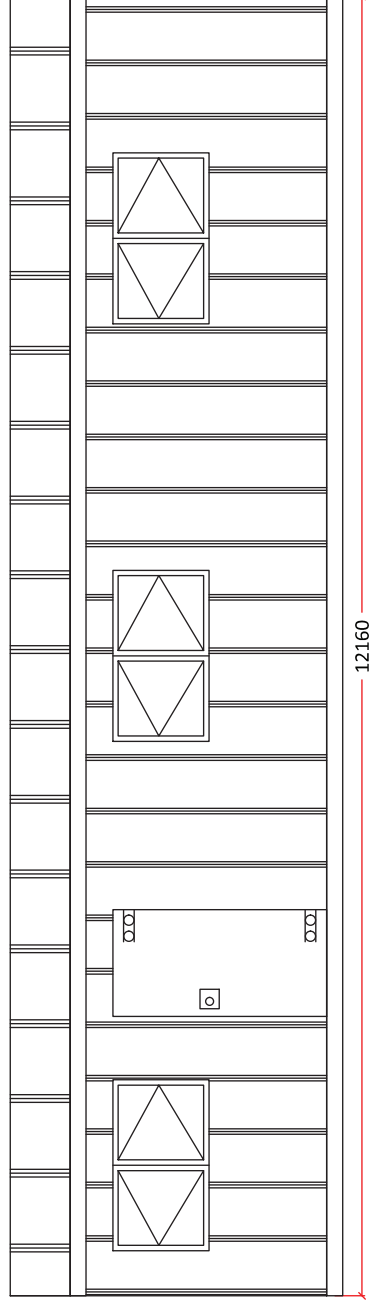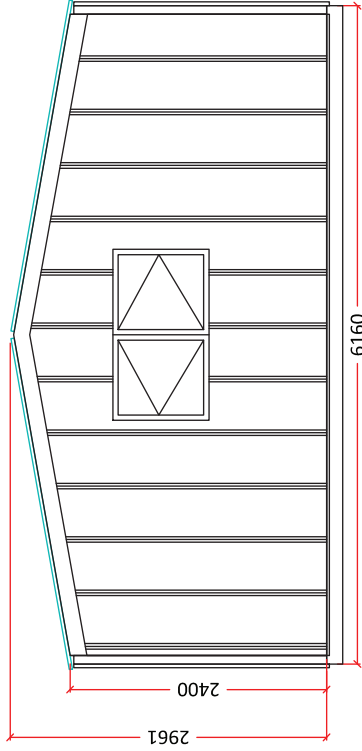

TEL: 01291 672334
 FAX: 01291 673928
 enquires@morspan.co.uk
 www.morspan.com

DATE: 13/11/2020
 DRWN BY: KJS
 SCALE: N.T.S
 DRWG No: Amenity Elevations
 CLIENT: Soaltar

TITLE: Soaltar Amenity building Elevations

NOTES:
 FEED BIN AND
 CONTROL ROOM
 TO BE
 POSITIONED AS
 PER SITE PLAN

DWG No.