



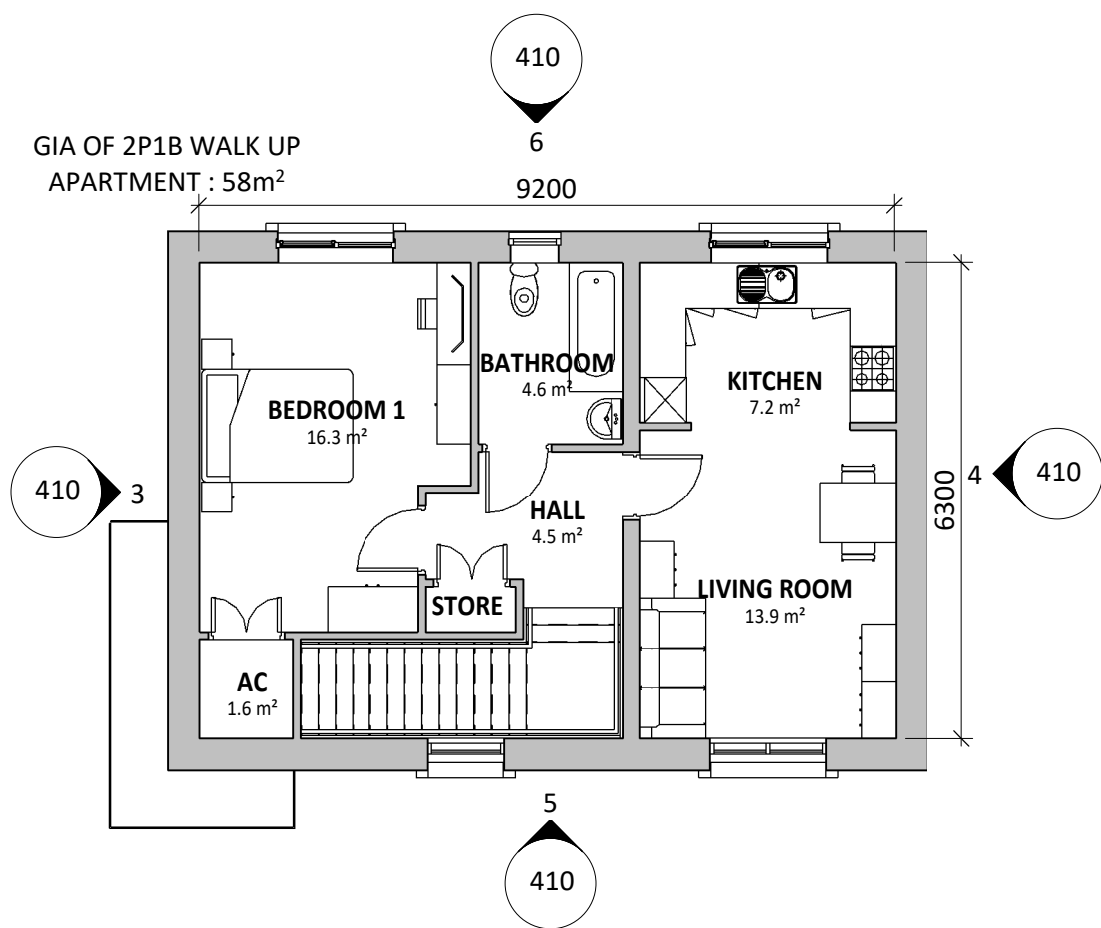


1 | **FIRST FLOOR - APTS 11 & 13**
SCALE: 1 : 100

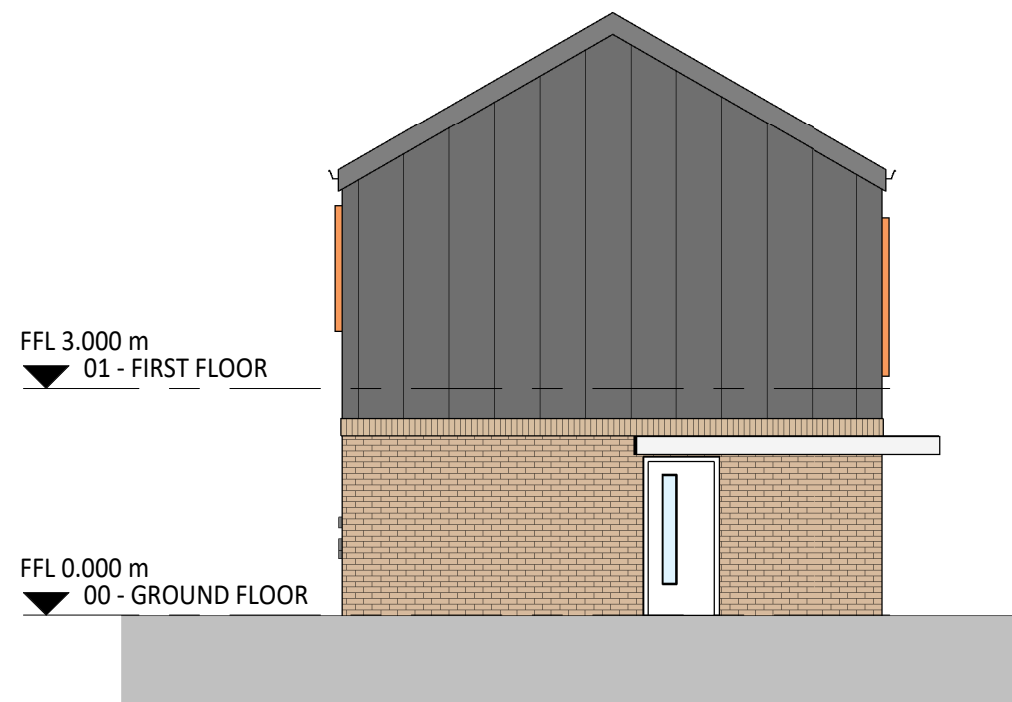


3 | **SIDE ELEVATION 1**
SCALE: 1 : 100




5 | **FRONT ELEVATION**
SCALE: 1 : 100

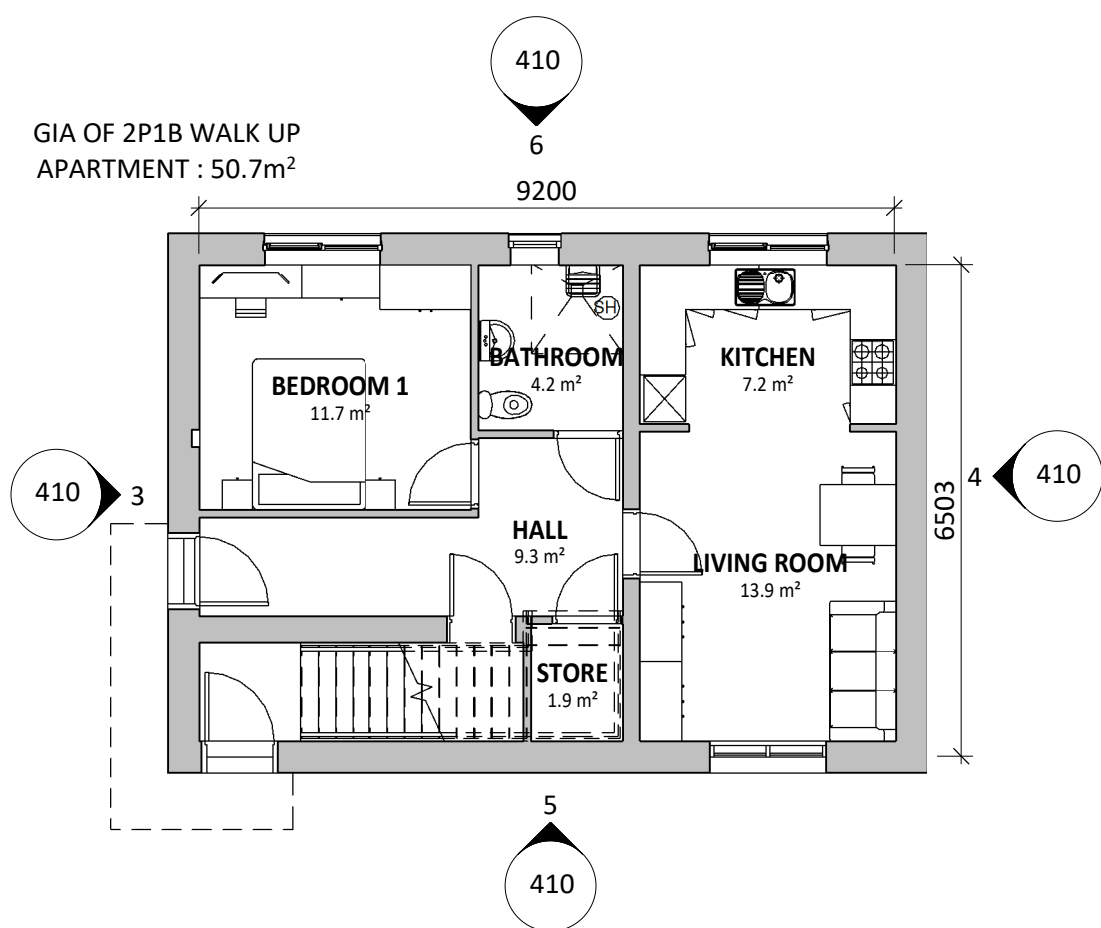

2 | **GROUND FLOOR - APTS 10 & 12**
SCALE: 1 : 100

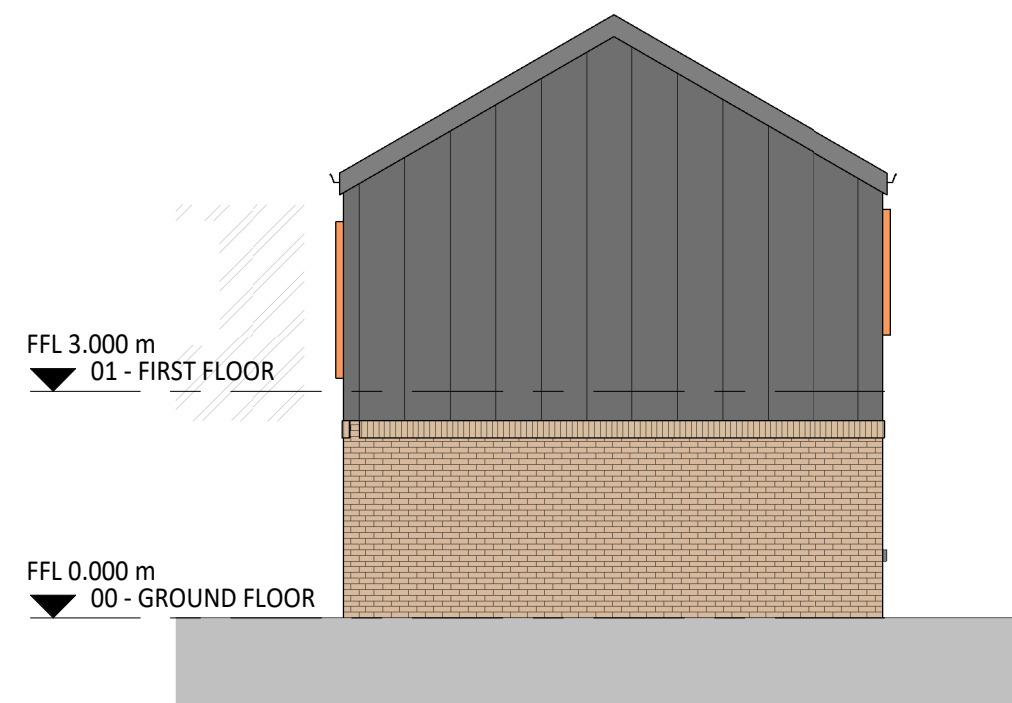

4 | **SIDE ELEVATION 2**
SCALE: 1 : 100

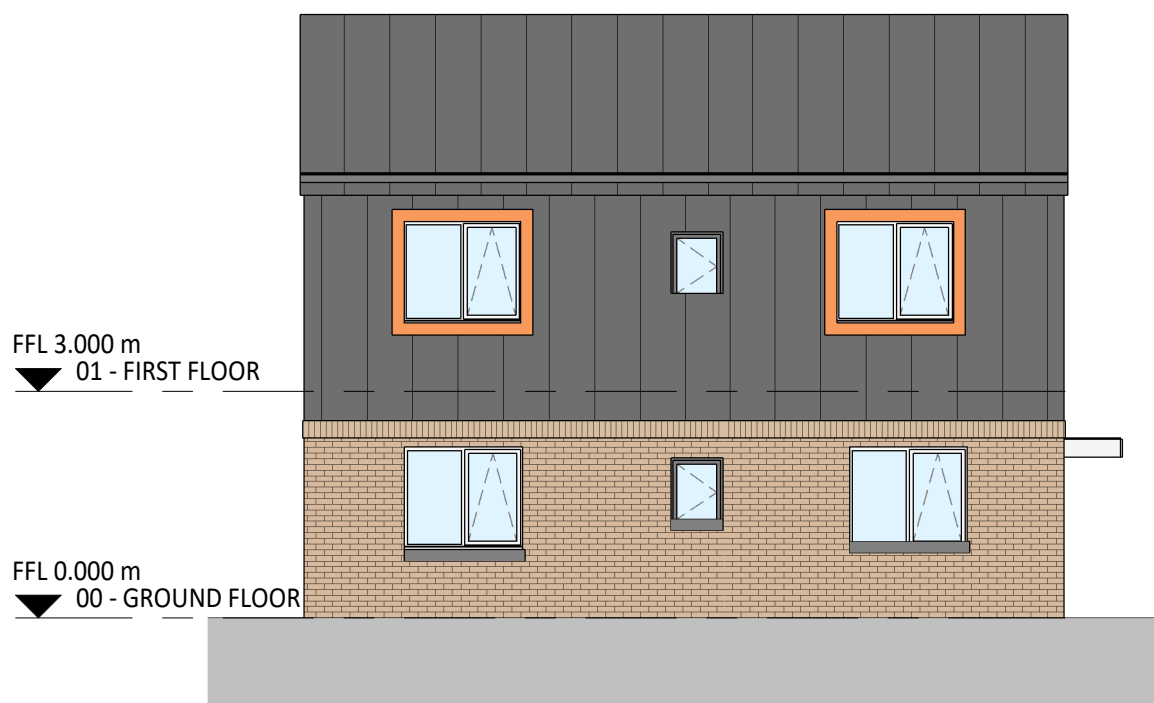

6 | **BACK ELEVATION**
SCALE: 1 : 100

MATERIALS KEY

- FACING BRICK
- CONTRASTING BRICK WINDOW SURROUNDS
- METAL WINDOW SURROUNDS
- STANDING SEAM METAL CLADDING

REV	DESCRIPTION	DATE	BY

THIS DRAWING IS THE COPYRIGHT OF AINSLEY GOMMON ARCHITECTS.
CHECK ALL DIMENSIONS ON SITE. DISCREPANCIES TO BE NOTIFIED TO ARCHITECT.
ELEMENTS OF STRUCTURE SHOWN ARE INDICATIVE AND FOR GUIDANCE.
FINAL DESIGN TO BE AS STRUCTURAL ENGINEERS DETAILS AND SPECIFICATION.

PROJECT
Ty Nos, Holt Road, Wrexham
for Clwyd Alyn

DRAWING TITLE
BLOCK 10-13 (TYPE A) - PLANS & ELEVATIONS

SCALE	DATE	DRAWN	CHECKED
As indicated @A2	02/03/21	ME	AL


DRAWING STATUS	PLANNING
----------------	----------

JOB No	DRAWING No	REVISION
C1039	410	

AG | **A** AINSLEY GOMMON ARCHITECTS

THE OLD POLICE STATION, 15 GLYNNE WAY, HAWARDEN, CH5 3NS
Tel: 01244 537 100 | wales@agarchitects.co.uk | www.agarchitects.co.uk
Ainsley Gomon Architects Ltd. Registered in England & Wales No.4187948
Registered Office: 1 Price Street, Hamilton Square, Birkenhead CH41 6JN

PRINTED: 02/03/2021 14:47:33

 

VISUAL SCALE 1:100 @ A2