




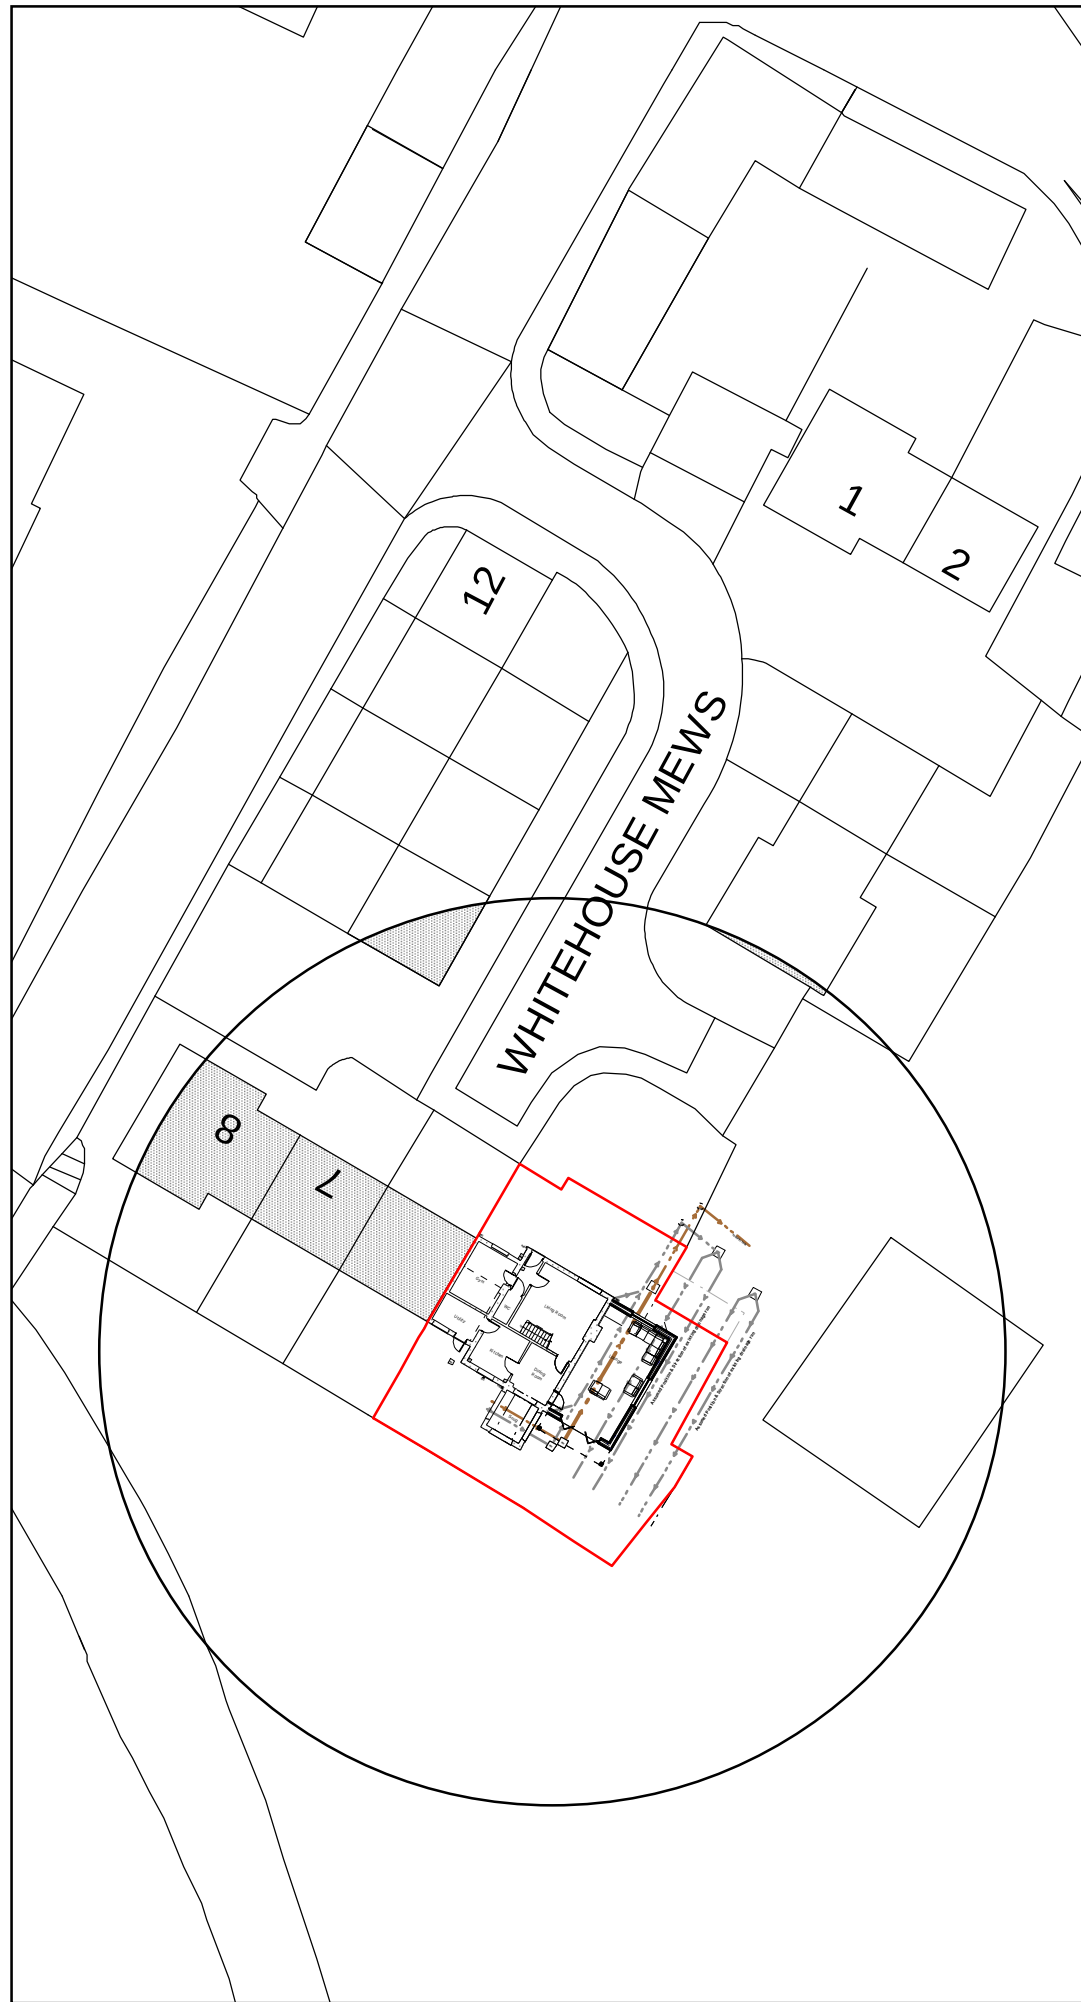

Site Plan 1:500

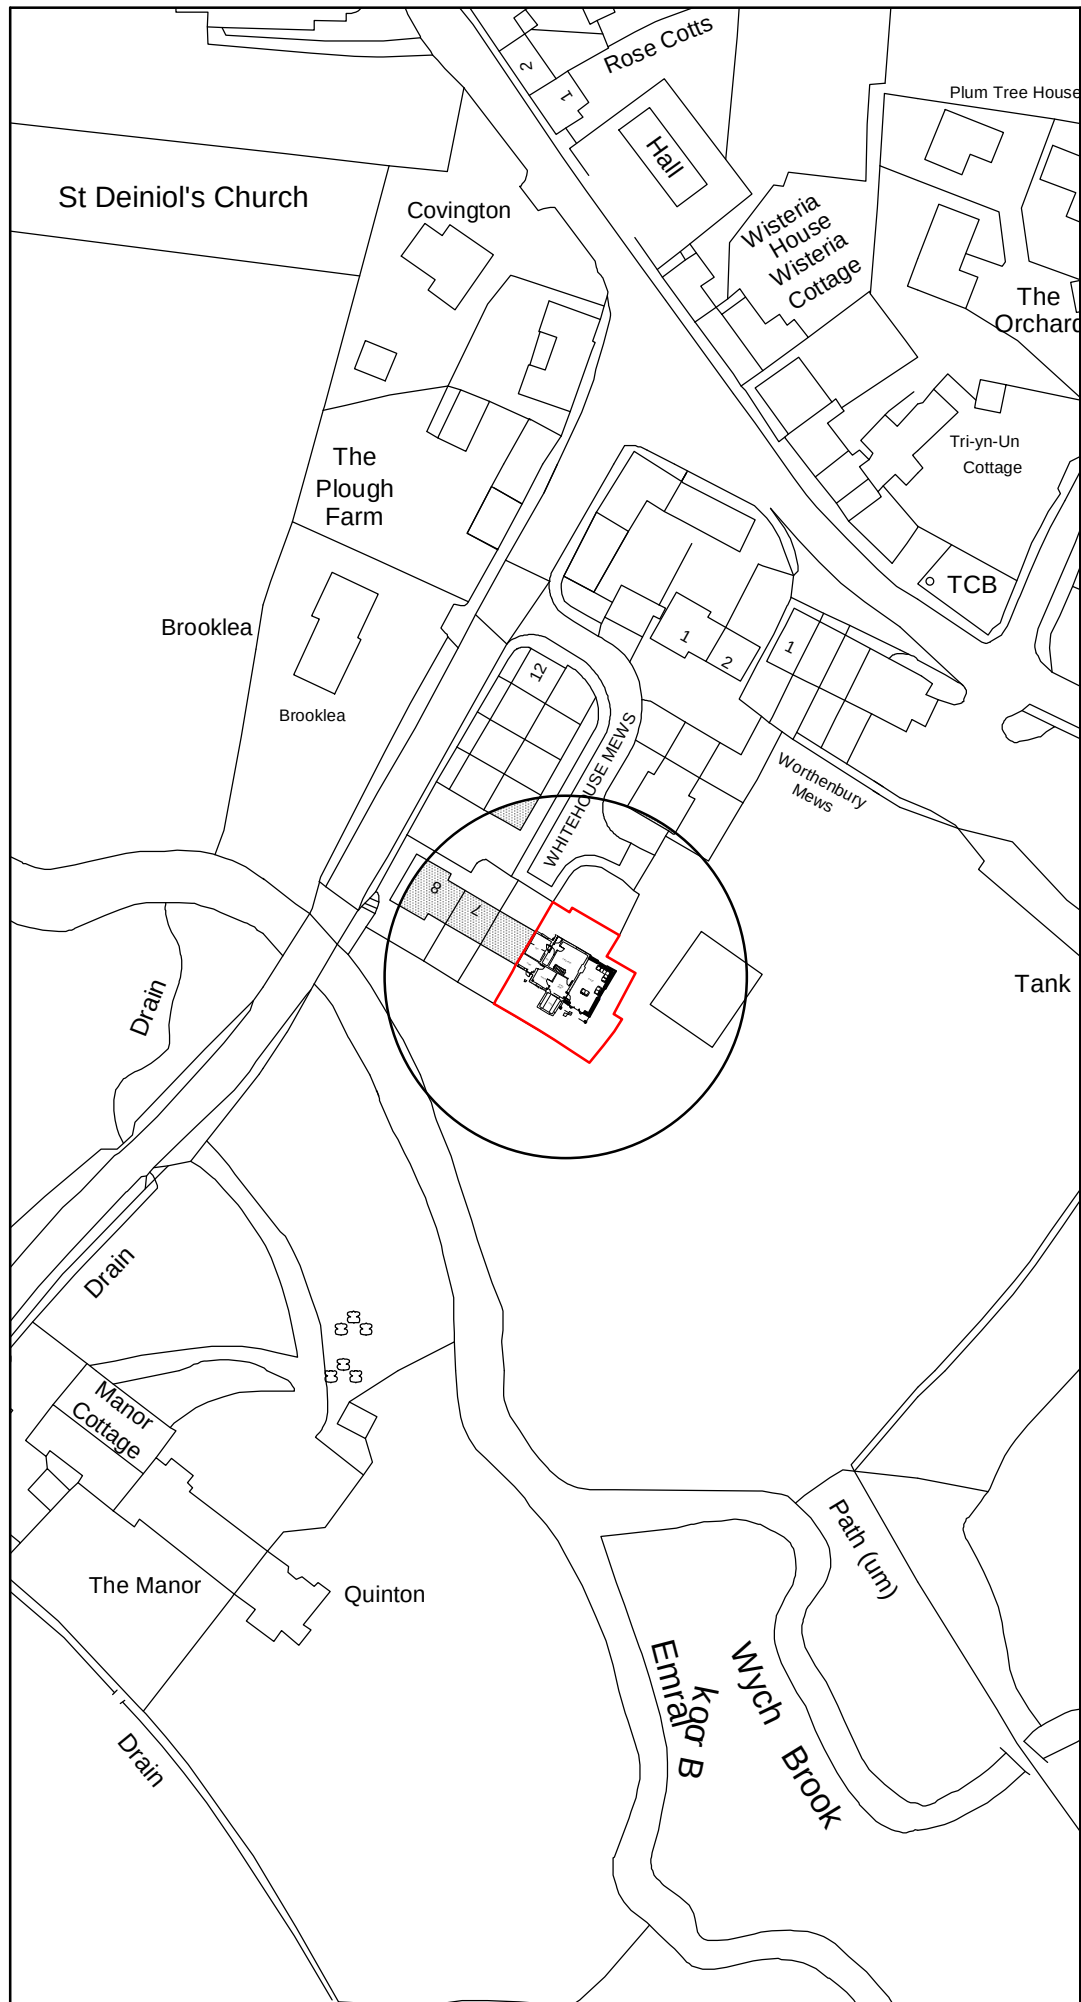

Location Plan 1:1250

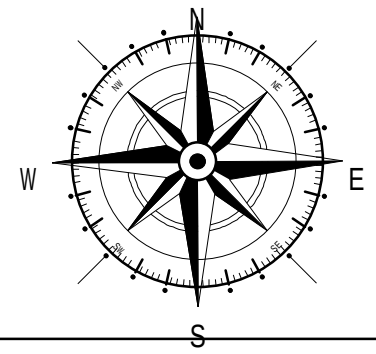

Key



Surrounding Buildings



Land Owned by client

Rev	Date	Detail	Initial

Project:
**Proposed Alterations to,
 5 White House Mews,
 Worthenbury, Wrexham,
 LL13 0AE.**

Title: Planning: Site & Location Plan	Scale: (A3) 1:500 & 1:1250
---	--

Drawn By: E.M.Jackson	Date: Dec 2019
---------------------------------	--------------------------

Drawing No: J151/004	Sheet: 1 of 1
--------------------------------	-------------------------

Office 3K4,
 Redwither Business Tower,
 Wrexham. LL13 9XT
 Tel: 01978 356500
www.blueprintarchitectural.com
 © copyright all rights reserved