


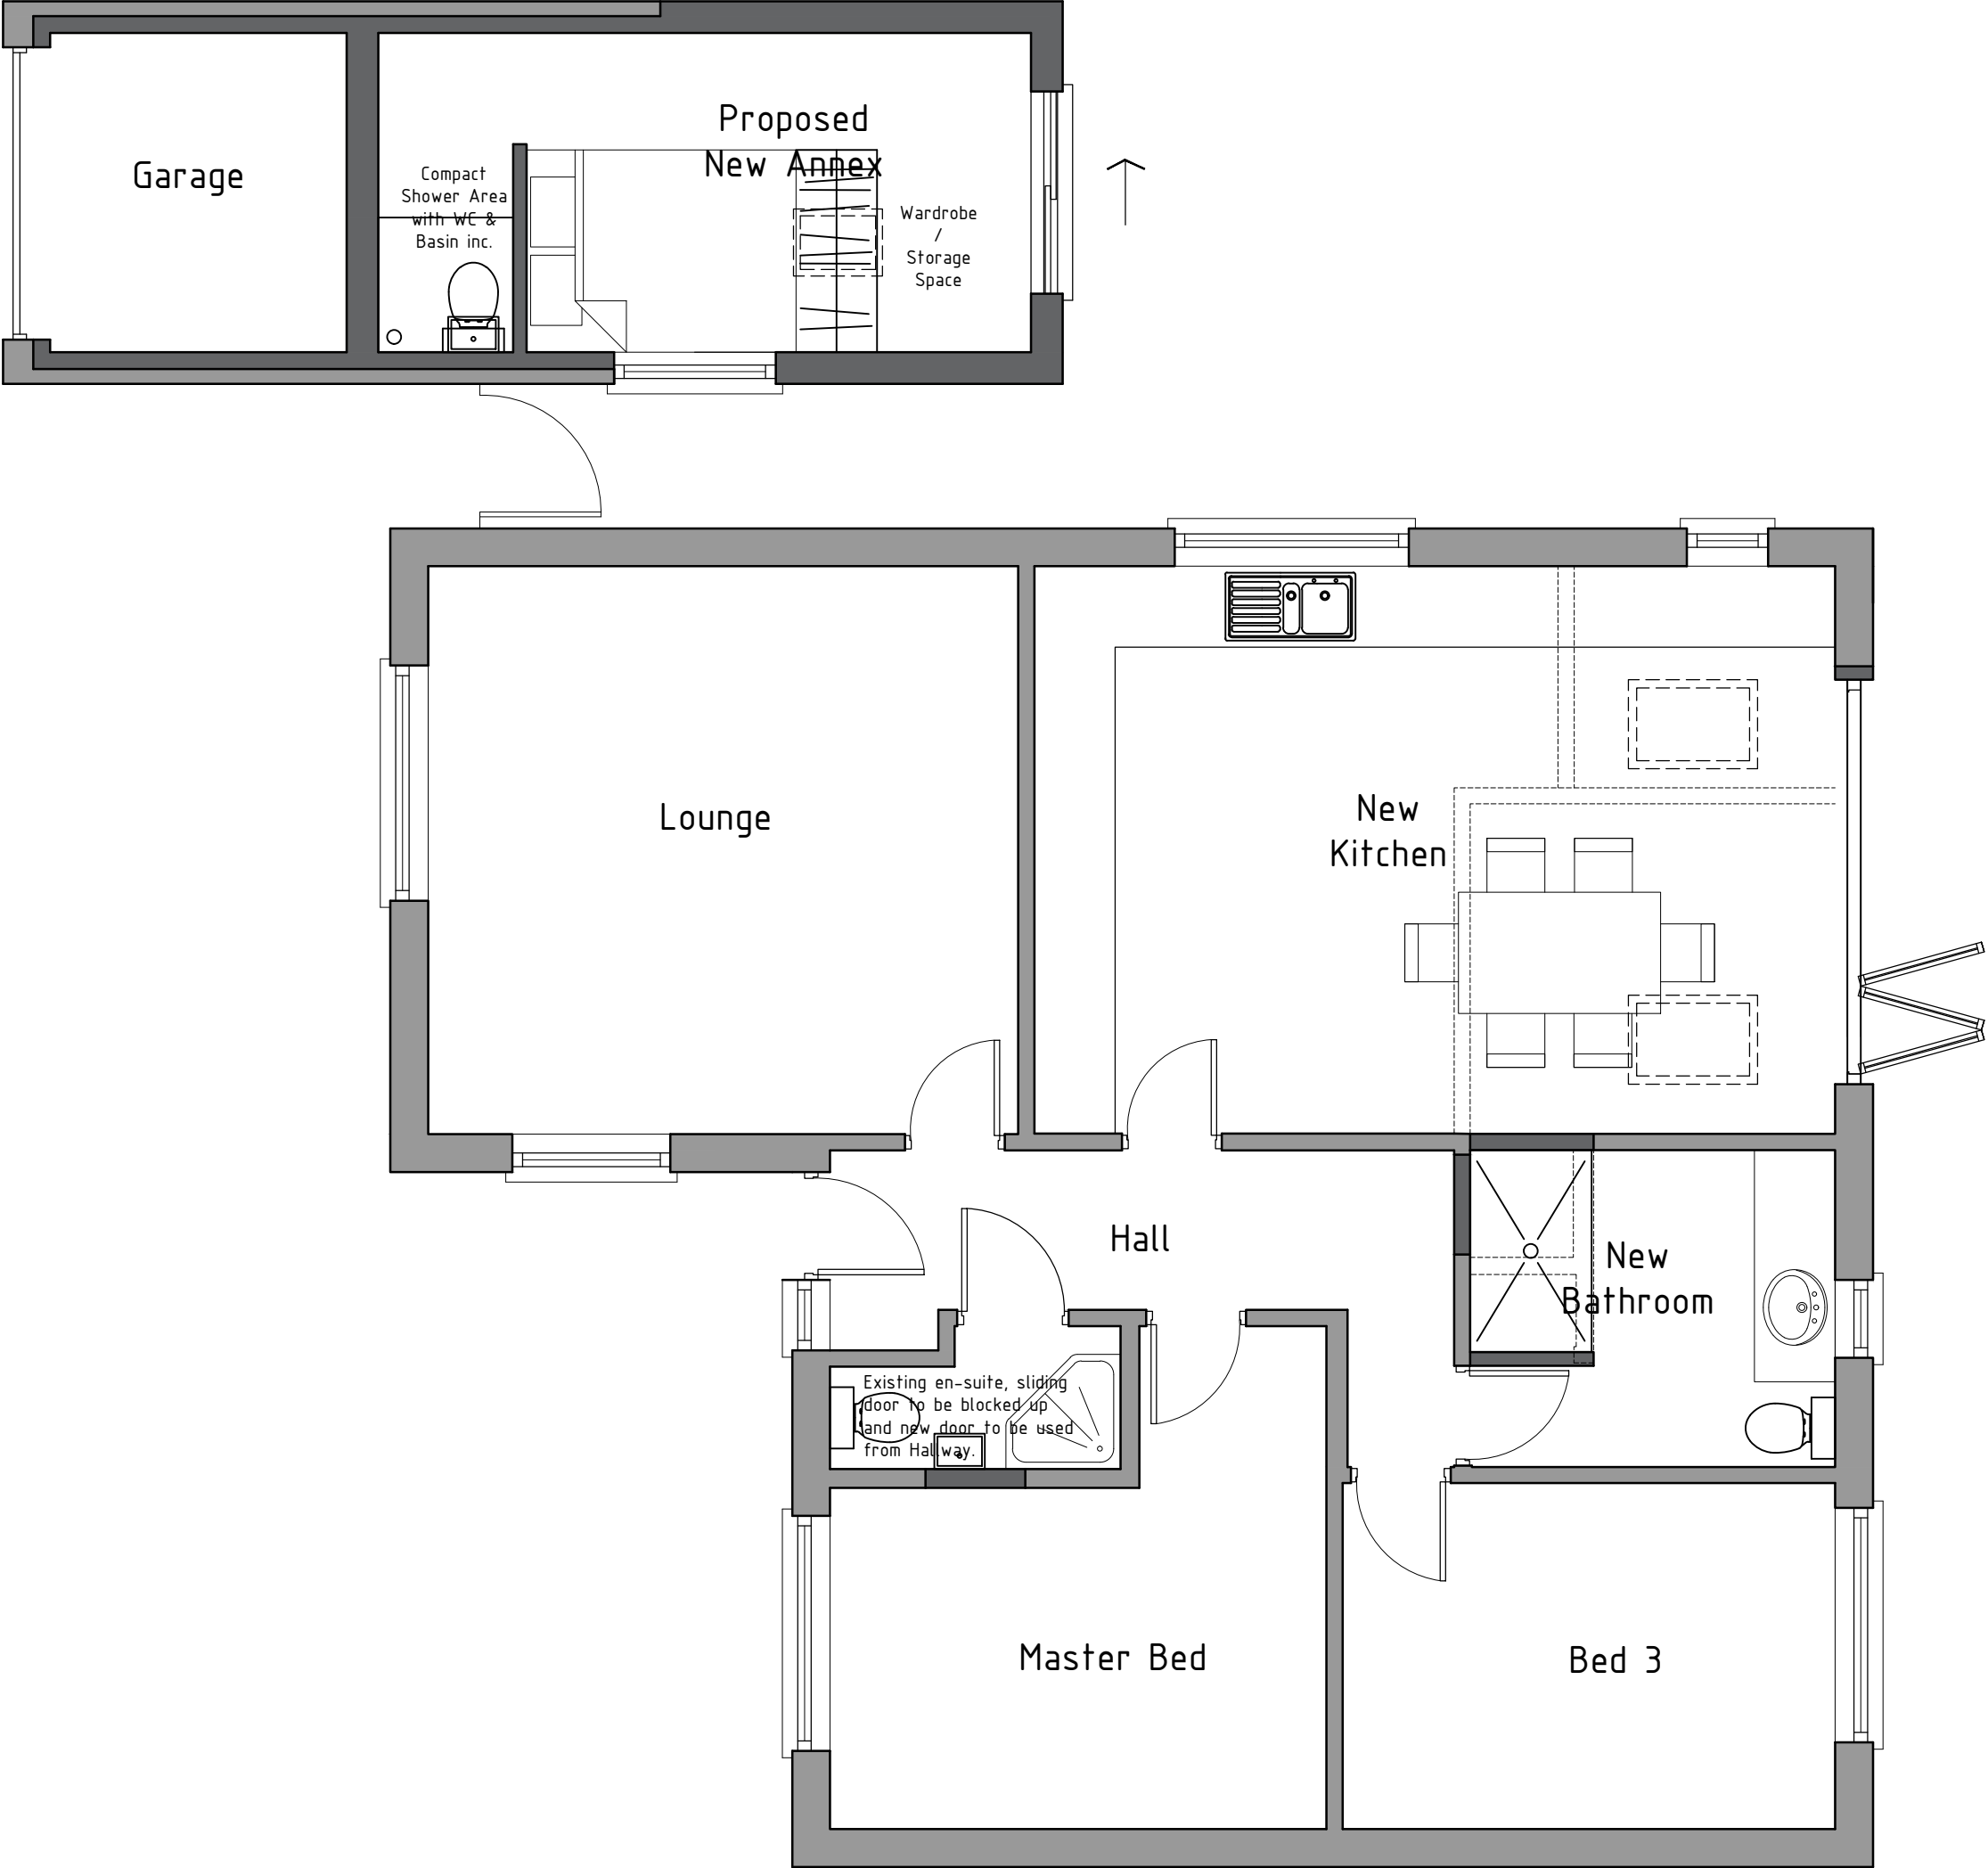

HDS ARCHITECTURAL SERVICES
HDS Architectural Services, The Foundry,
15 Yorke Street, Wrexham
LL13 8LW
Tel (01978) 345250
www.hdsarchitectural.co.uk

Project; 8 Bakery Fields, Brynteg, Wrexham, LL11 6NJ	
Title; Ground Floor Plan as Proposed	Scale (A3); 1:50
Dwg No; BF/PD/03	Date; December 2020
Revision; Rev A - Window added to side elevation 02 to proposed Annex (06-01-21).	